

DMS Architecture

Notes


1. Do not scale drawing. If in doubt contact DMS
2. All dimensions are in millimeters unless noted otherwise
3. Not for construction unless otherwise shown
4. When appropriate, this drawing to be read in conjunction with project specific Designers Risk Assessments, produced in accordance with requirements of Regulation 13 of the Construction (Design and Management) Regulations 1994
5. The design shown on this drawing is the property of DMS and is not to be used or the drawing copied, communicated or disclosed, in whole or in part, except in accordance with a contract, licence or agreement in writing with DMS

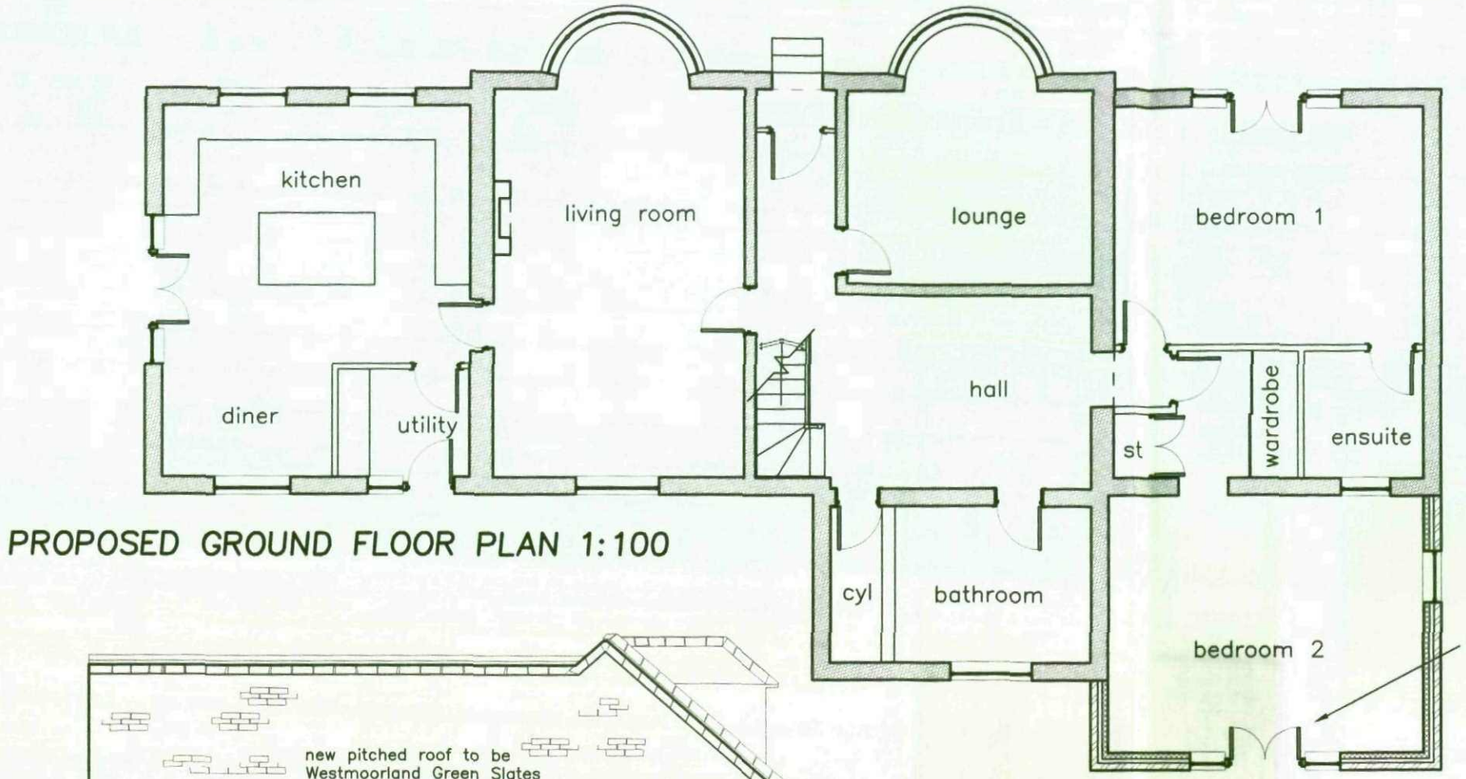


PROPOSED GROUND FLOOR PLAN 1:100

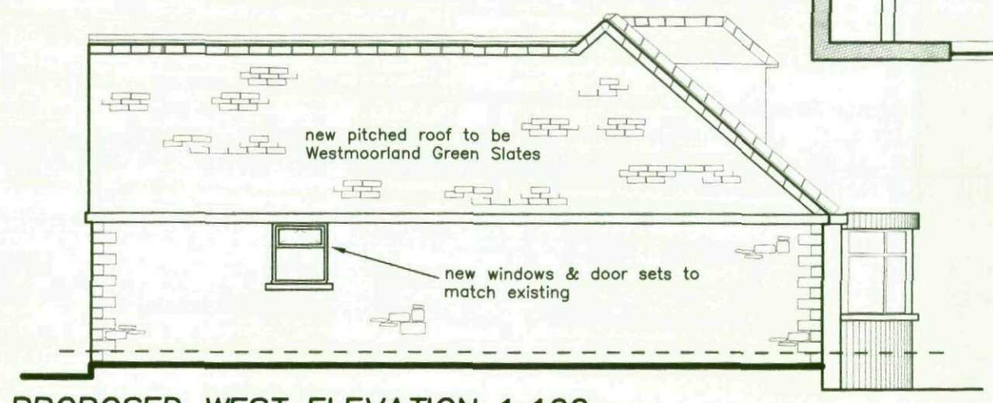


PROPOSED WEST ELEVATION 1:100

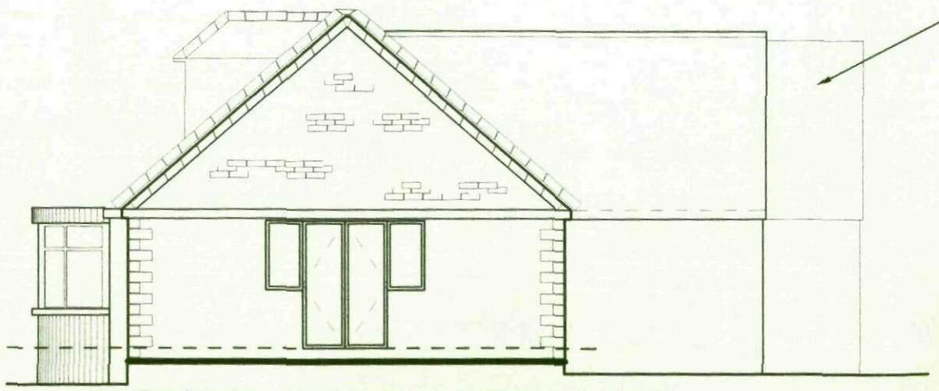

PROPOSED EAST ELEVATION 1:100

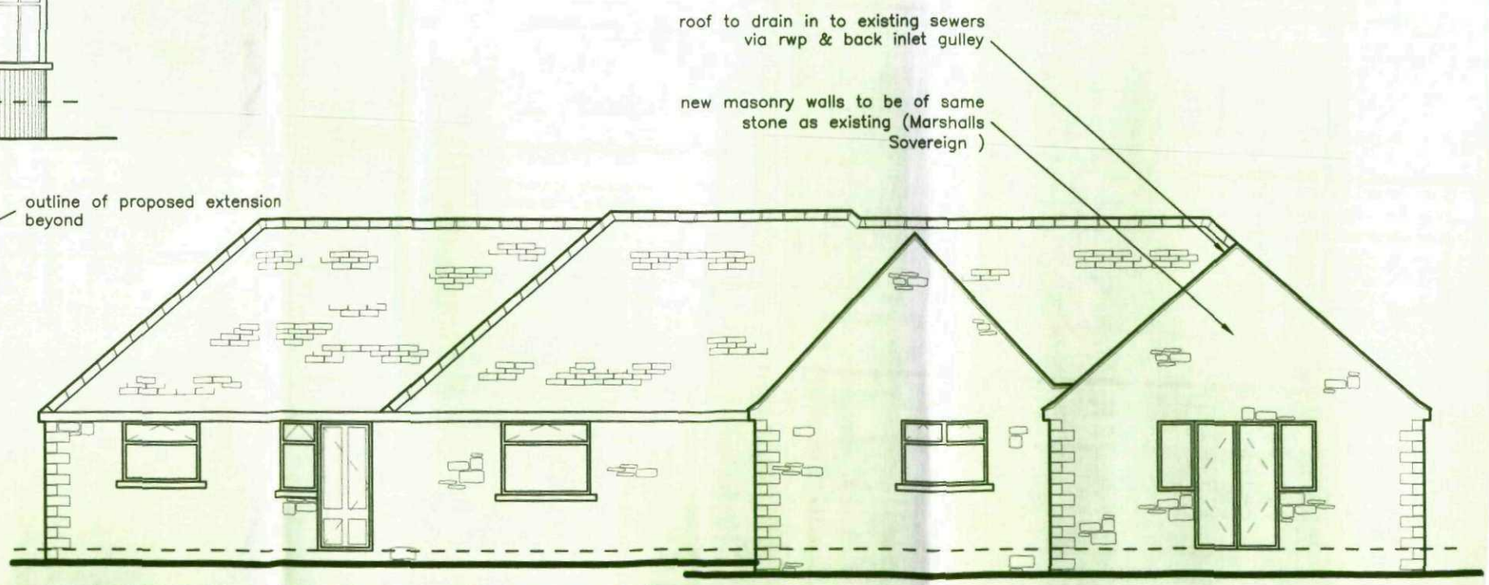


PROPOSED NORTH ELEVATION 1:100

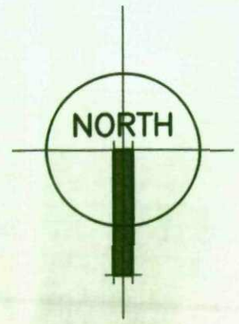

DMS Architecture
PUDJIZ HILLAM LANE BURTON SALMON LEEDS LS25 5JQ
Tel DM: +44 (0)7805940413 Tel MS: +44 (0)07805929098
E-mail: mail@dmsarchitecture.co.uk www.dmsarchitecture.co.uk
LEEDS - WAKEFIELD - BARNSLEY


PROJECT: Mr & Mrs SCARGILL, 41 STATION ROAD, WORSBOROUGH, BARNSLEY		STAGE: PLANNING		
TITLE: PROPOSED PLANS & ELEVATIONS		SCALE: 1:100 @ A3	JOB No.: P003	DWG No.: 100-003 / REV.: -
		DRAWN: DM / CHECKED: MS	DATE: 28-07-2009	

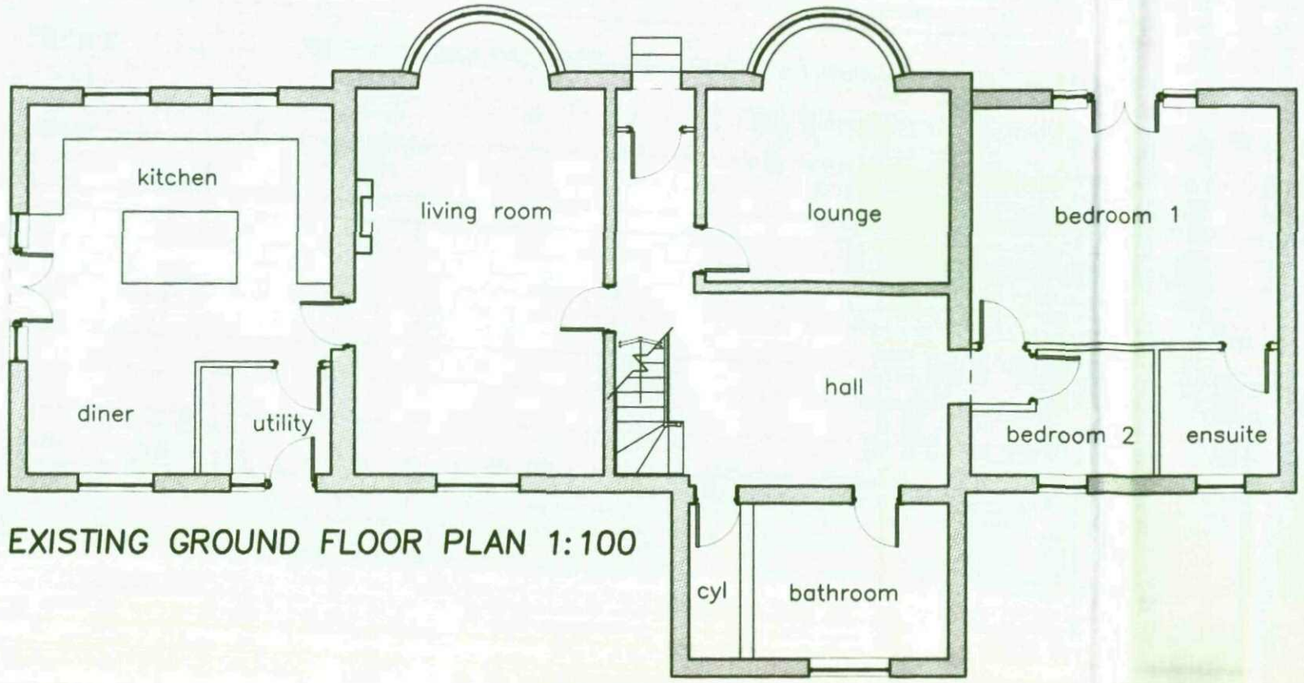


EXISTING GROUND FLOOR PLAN 1:100


Notes

1. Do not scale drawing. If in doubt contact DMS
2. All dimensions are in millimeters unless noted otherwise
3. Not for construction unless otherwise shown
4. When appropriate, this drawing to be read in conjunction with project specific Designers Risk Assessments, produced in accordance with requirements of Regulation 13 of the Construction (Design and Management) Regulations 1994
5. The design shown on this drawing is the property of DMS and is not to be used or the drawing copied, communicated or disclosed, in whole or in part, except in accordance with a contract, licence or agreement in writing with DMS

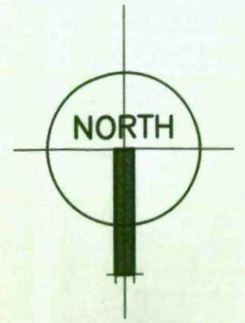

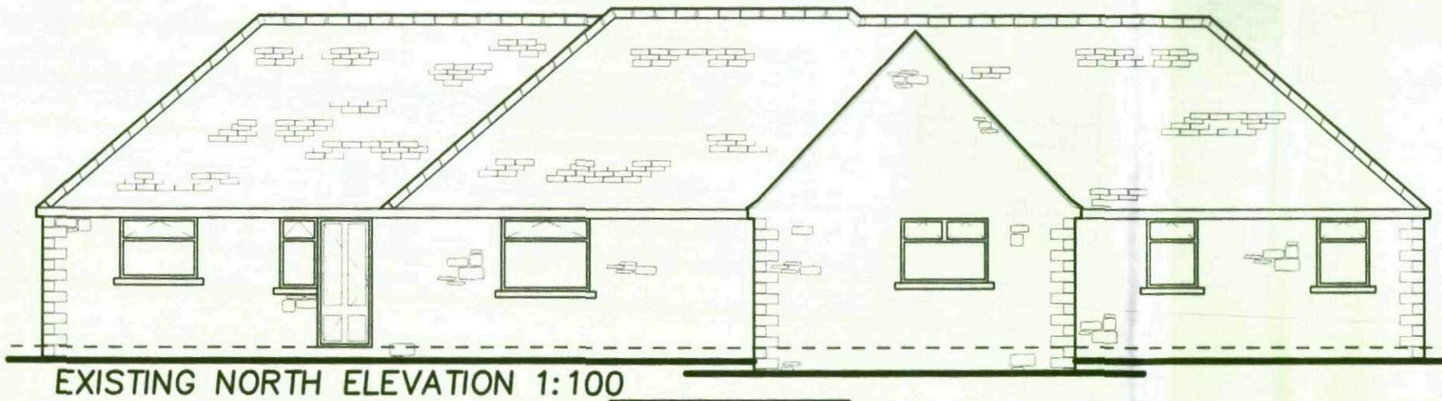


EXISTING NORTH ELEVATION 1:100

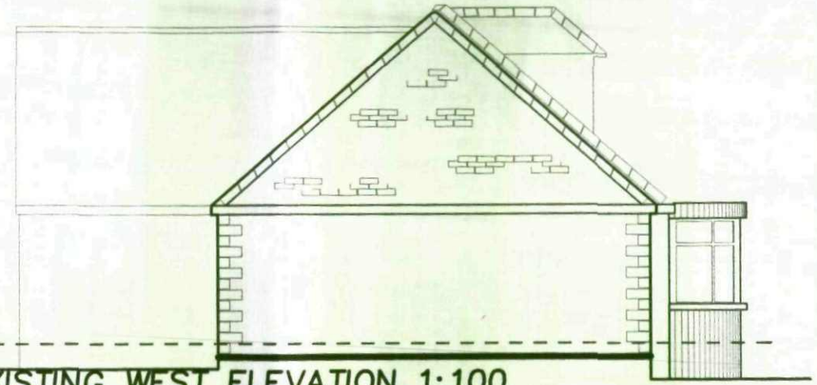

EXISTING WEST ELEVATION 1:100



EXISTING SOUTH ELEVATION 1:100

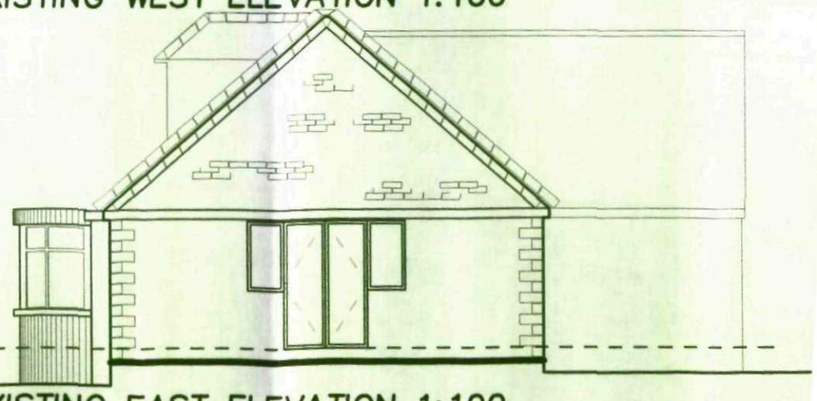

EXISTING EAST ELEVATION 1:100

DMS Architecture
PUDJIZ HILLAM LANE BURTON SALMON LEEDS LS25 5JQ
Tel DM: +44 (0)7805940413 Tel MS: +44 (0)07805929098
E-mail: mail@dmsarchitecture.co.uk www.dmsarchitecture.co.uk
LEEDS - WAKEFIELD - BARNSLEY

PROJECT
Mr & Mrs SCARGILL
41 STATION ROAD, WORSBOROUGH, BARNSLEY

TITLE
EXISTING PLANS & ELEVATIONS

STAGE
PLANNING

SCALE	JOB No.	DWG No.	REV
1:100 @ A3	P003	100-002	-

DRAWN	CHECKED	DATE
DM	MS	28-07-2009

DMS Architecture

Notes

1. Do not scale drawing. If in doubt contact DMS
2. All dimensions are in millimeters unless noted otherwise
3. Not for construction unless otherwise shown
4. When appropriate, this drawing to be read in conjunction with project specific Designers Risk Assessments, produced in accordance with requirements of Regulation 13 of the Construction (Design and Management) Regulations 1994
5. The design shown on this drawing is the property of DMS and is not to be used or the drawing copied, communicated or disclosed, in whole or in part, except in accordance with a contract, licence or agreement in writing with DMS



DMS Architecture
PUDJIZ HILLAM LANE BURTON SALMON LEEDS LS25 5JQ
Tel DM: +44 (0)7805940413 Tel MS: +44 (0)07805929098
E-mail: mail@dmsarchitecture.co.uk www.dmsarchitecture.co.uk
LEEDS - WAKEFIELD - BARNSLEY

PROJECT: Mr & Mrs SCARGILL, 41 STATION ROAD, WORSBOROUGH, BARNSLEY			STAGE: PLANNING	
TITLE: SITE LOCATION PLAN		SCALE: 1:1250 @ A3	JOB No.: P003	DWG No.: 100-001 / REV: -
	DRAWN: DM	CHECKED: MS	DATE: 28-07-2009	