Mr Lee Atkin

Site
Former central Printing Works off
Park Street Wombwell

Planning Application

CHANGE OF USE


CONTENTS

1. Location Plan @ 1 : 1250
2. Site Plan @ 1 : 500

PREPARED BY :

QUILL ARCHITECTURE


7 Mulberry Close, Darfield, Barnsley, South Yorkshire
S73 9NN. Tel:- 01226 755446

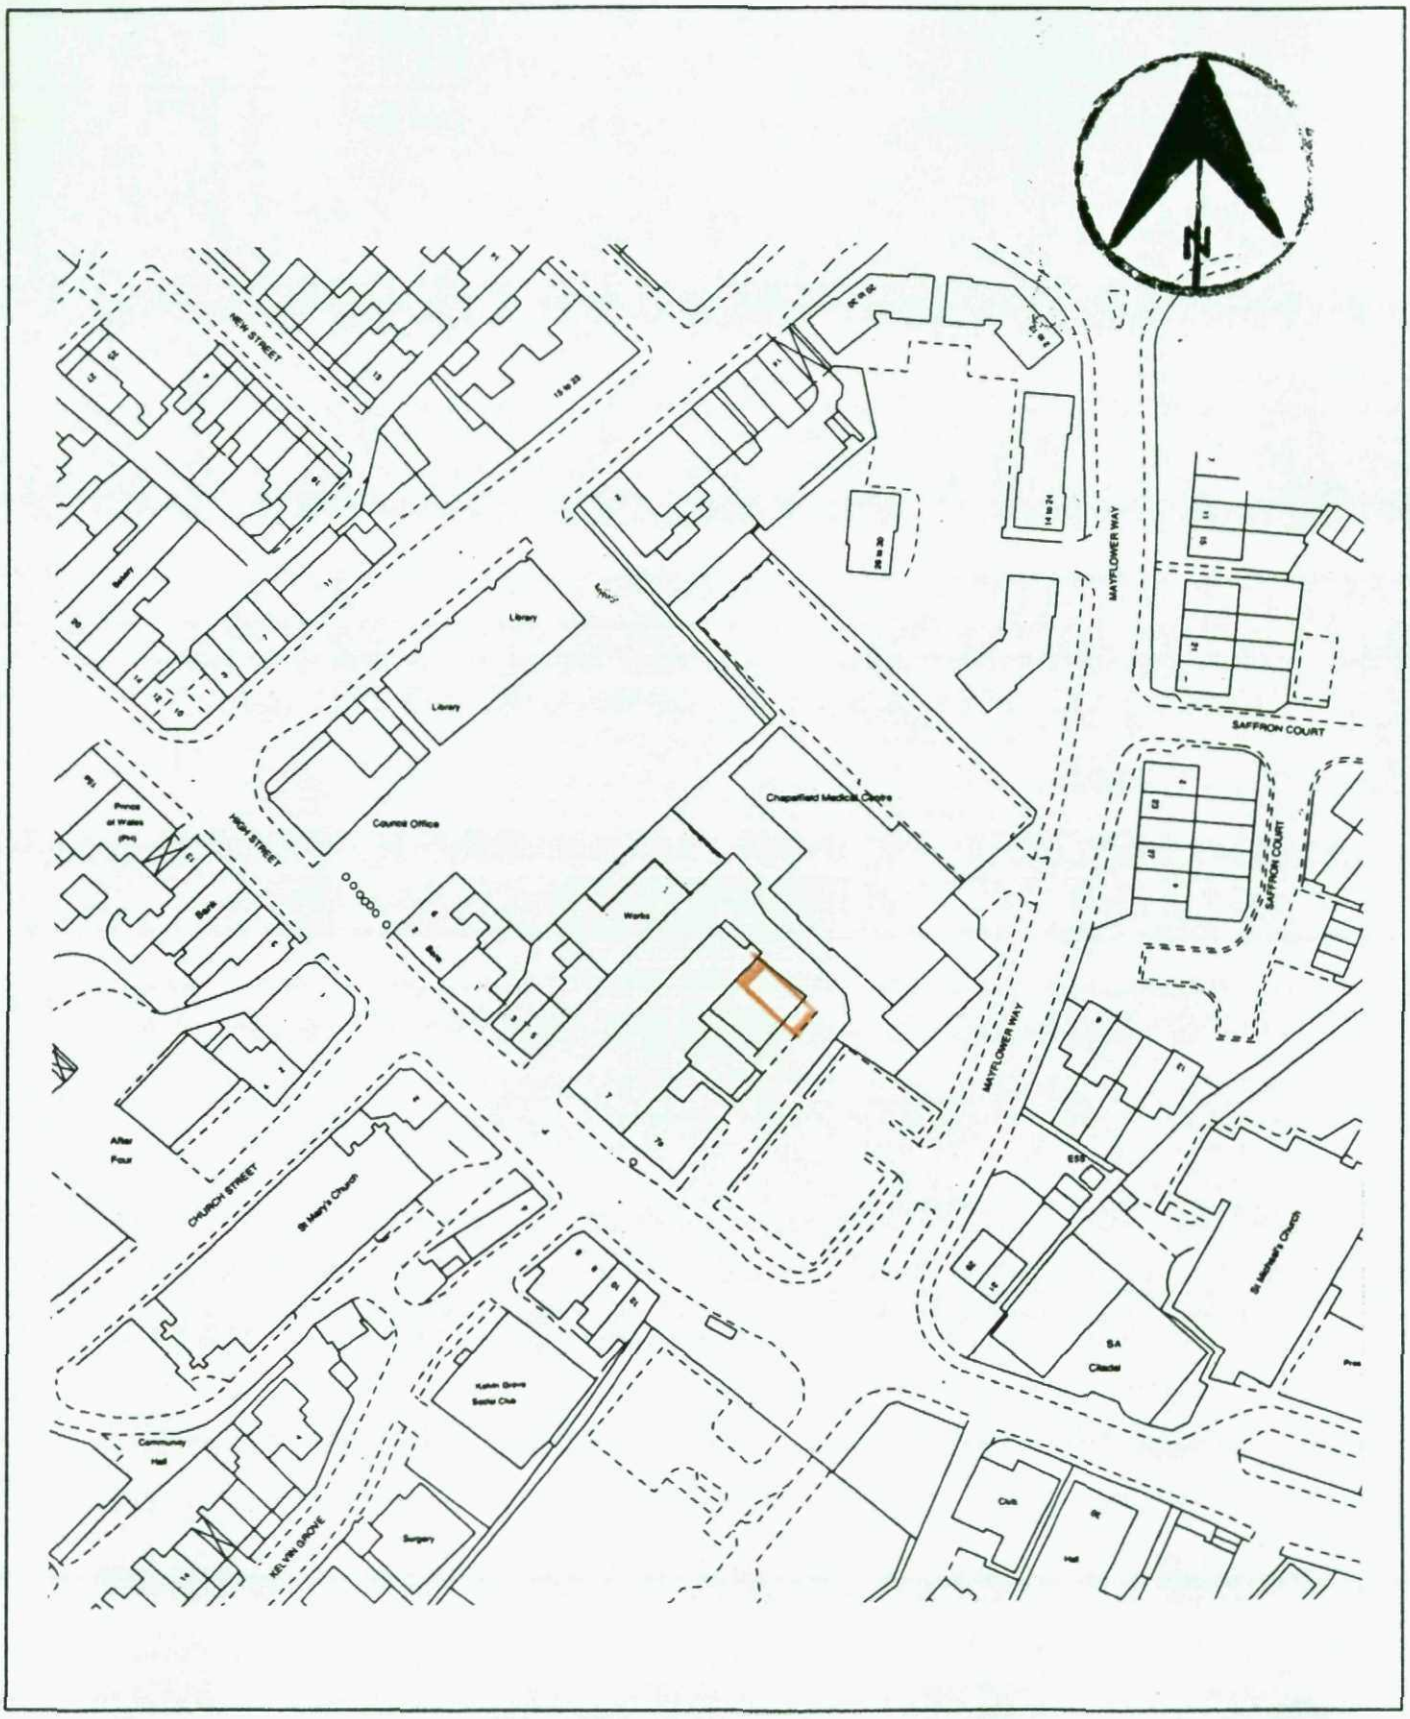

SITE	SCALE	1 : 1250
Former Central Printing Works, Off Park Street Wombwell.	DATE	17/01/11

Ordnance Survey®

OS Sitemap®

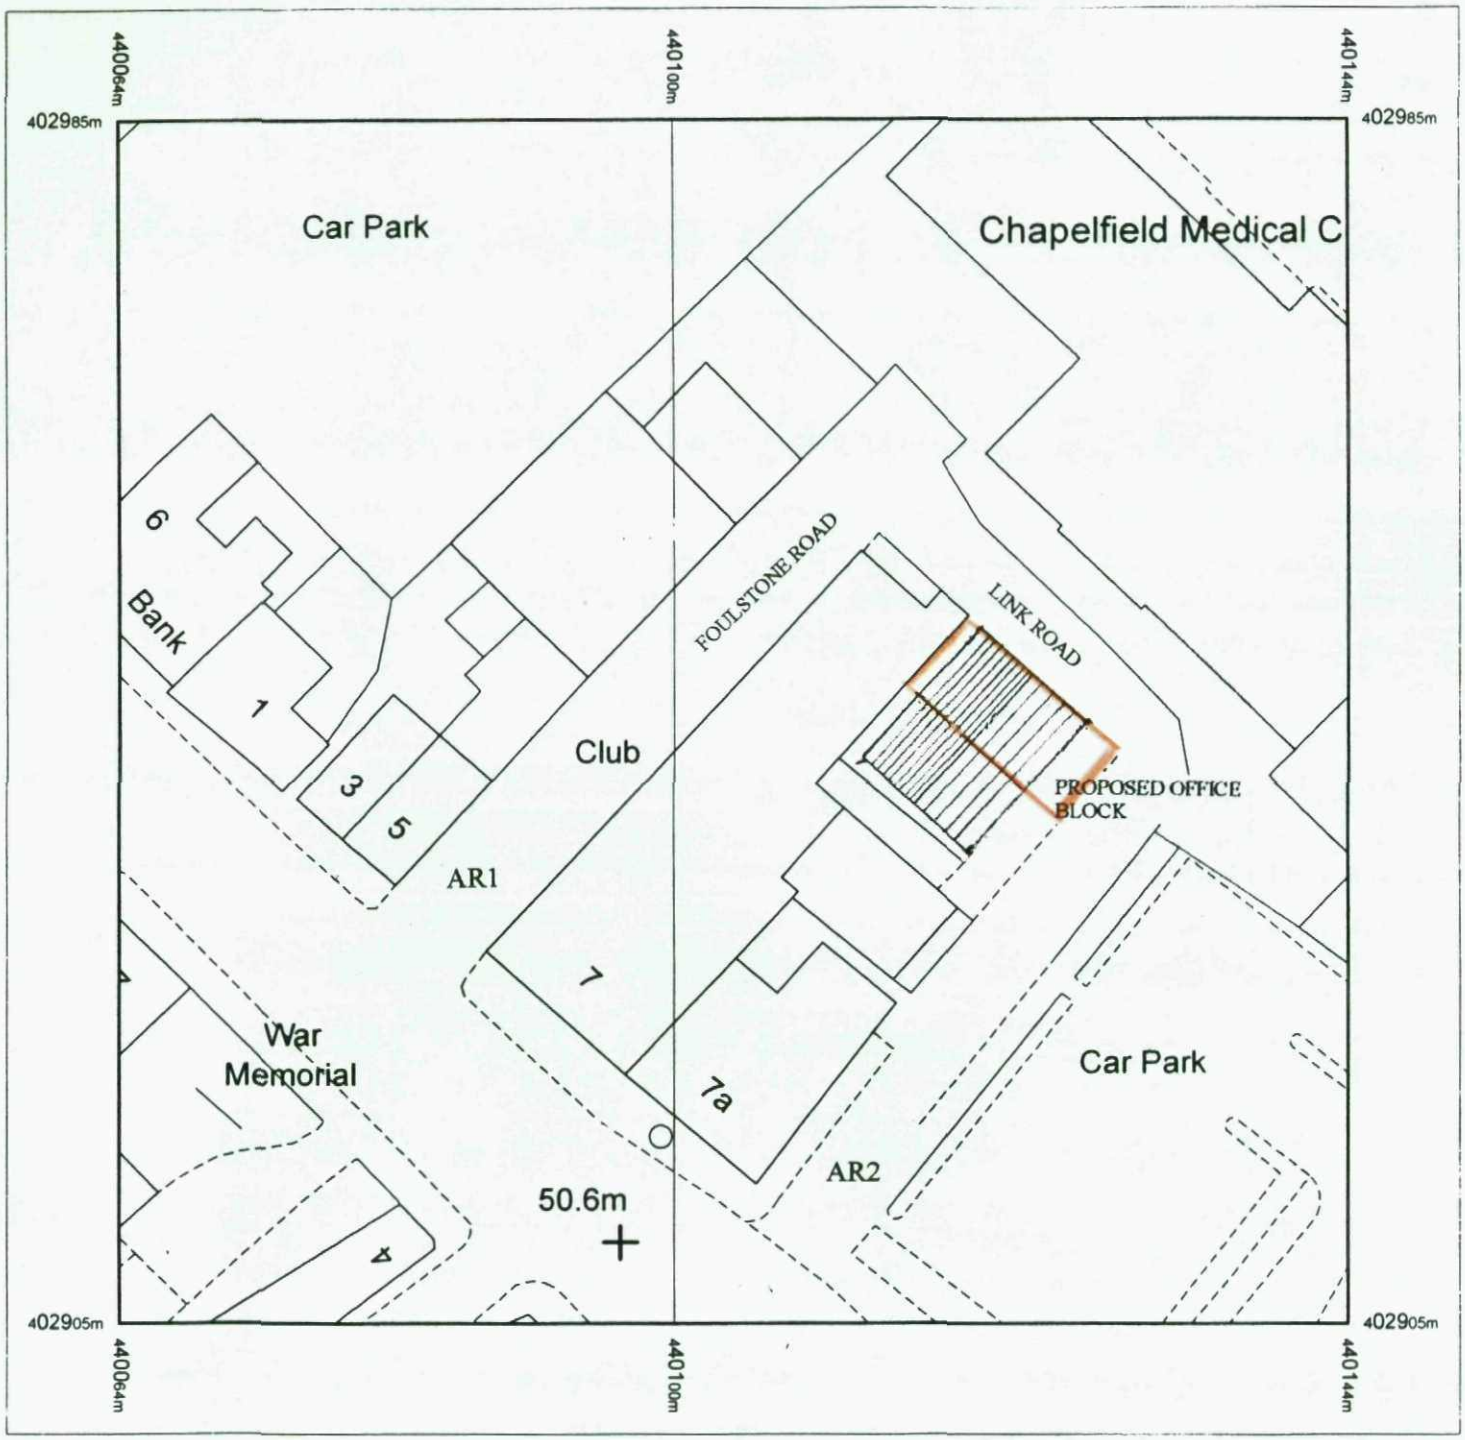

Produced 18.01.2010 from the Ordnance Survey National Geographic Database and incorporating surveyed revision available at this date. © Crown Copyright 2010.

Reproduction in whole or part is prohibited without the prior permission of Ordnance Survey.

Ordnance Survey, the OS Symbol and OS Sitemap are registered trademarks of Ordnance Survey, the national mapping agency of Great Britain.

The representation of a road, track or path is no evidence of a right of way.

The representation of features as lines is no evidence of a property boundary.

Part or all of this OS Sitemap is enlarged from mapping produced at one or more of the following scales: 1:1250, 1:2500, 1:10000.

Metres
0 5 10 15 20

Scale 1:500

Supplied by: **Blackwell M and D C**
Serial number: 02241100
Centre coordinates: 440104 402945

Further information can be found on the OS Sitemap Information leaflet or the Ordnance Survey web site: www.ordnancesurvey.co.uk

CENTRAL PRINTING WORKS WOMBWELL