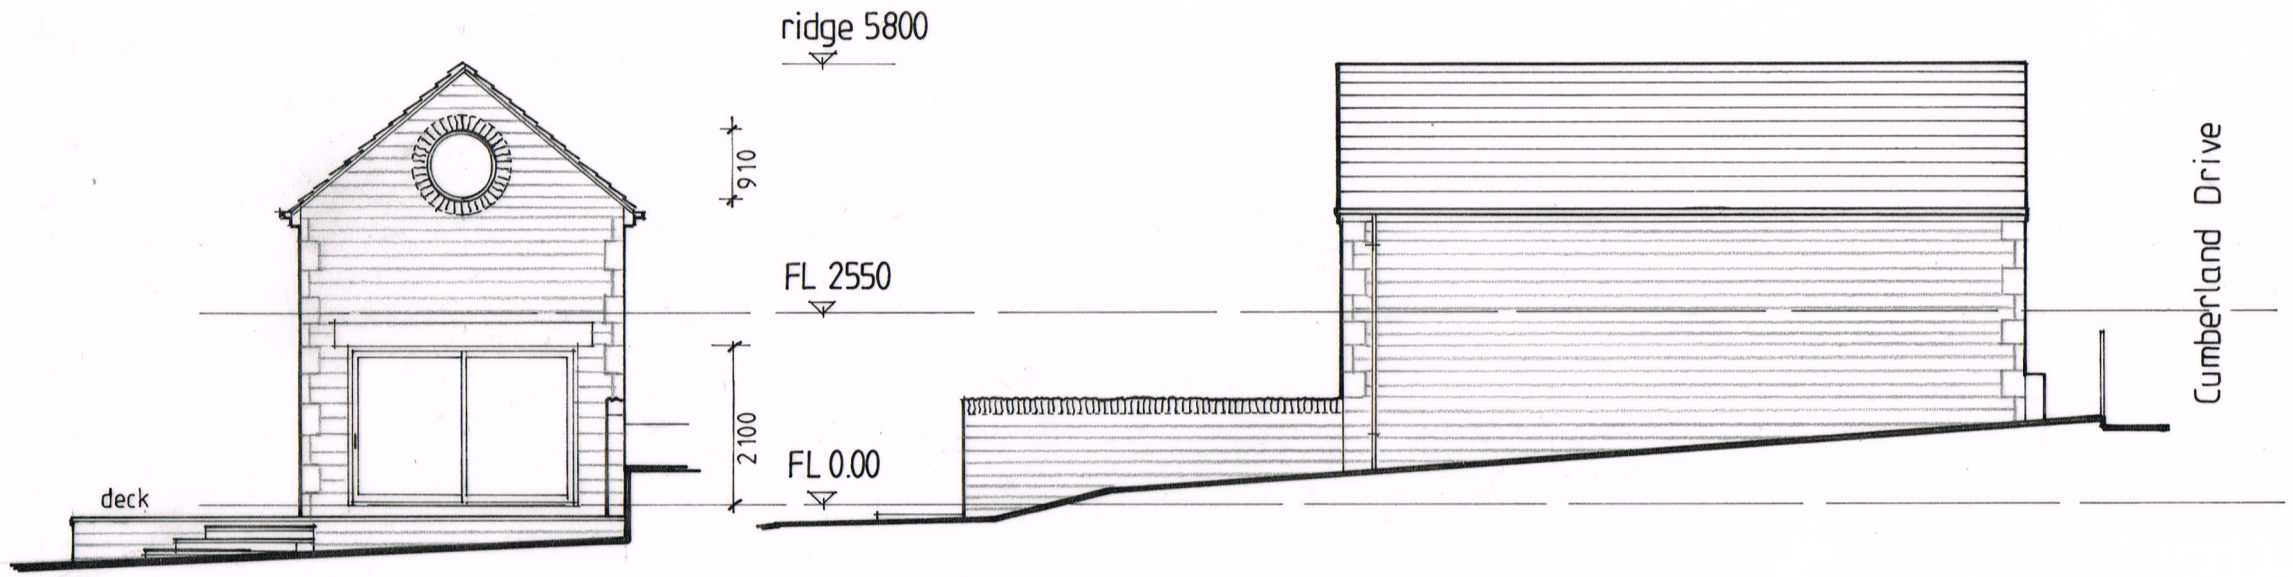


South Elevation

East Elevation

Scope of the work
Erect a detached games room for domestic ancillary use.

External materials
Selection of external materials shall be subject to approval of samples by Barnsley MBC and any condition of planning permission that may apply.


Roof covering
Natural blue slate covering with terra cotta ridge tiles and pointed verge. Pitch = 40°.

Walls
Natural, coursed stone with punch face finish pointed in natural mortar finished flush. Sawn stone quoins to corners. Sawn stone lintels and cills.

Roof Windows
Standard Velux GGL range roof windows.

Rainwater goods
SA A guttering and fallpipes.

Windows and Doors
Frames in powder coated aluminium colour RAL 7005 (mid-grey) fitted with thermally efficient glazing. SAA furniture.

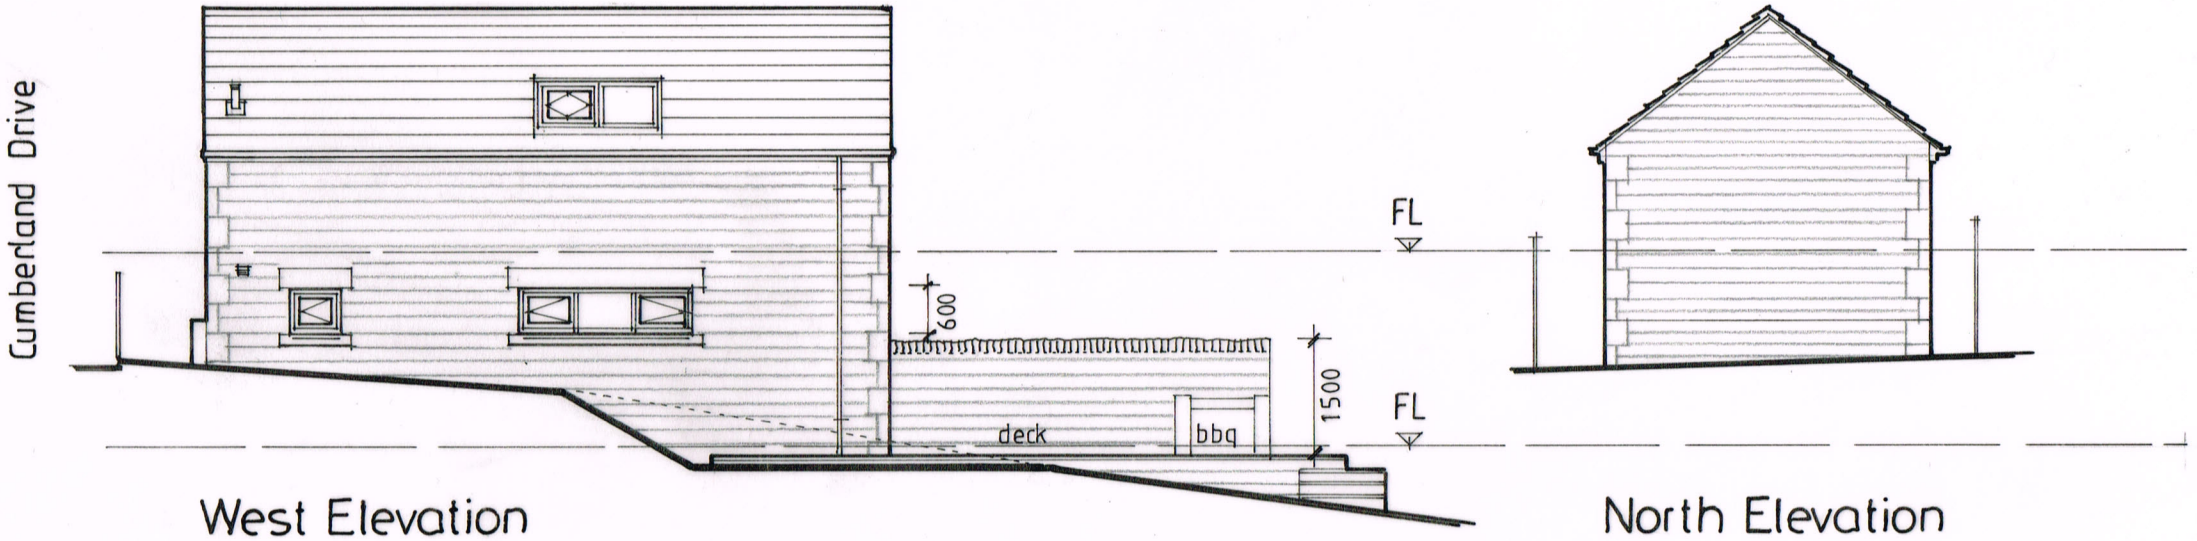

West Elevation

North Elevation

The contractor shall check all dimensions on site and report discrepancies before work commences.
No dimension shall be scaled off this drawing.
©copyright of this drawing is retained by A L Turner

client :	**Mr & Mrs McAdoo**	date. 01.2014
project :	**16 Quaker Lane, Barnsley, S71 5EQ**	scale. 1:100 size A3
title :	**Games Room Elevations as Proposed**	drawn. ALT

A L Turner + Associates
CHERRY TREE HOUSE, LEVISHAM, NORTH YORKSHIRE, YO18 7NL.
tel : 01751 460007 fax : 01751 460007
tonyturner829@btinternet.com
www.yorkshirearchitectural.co.uk

drawing no. **2235 : 10** rev.