

Revision		Date
A	ORDNANCE SURVEY PARAMETERS WIDENED AND REDLINE EXTENDED TO INC. ROAD ACCESS	17-05-17

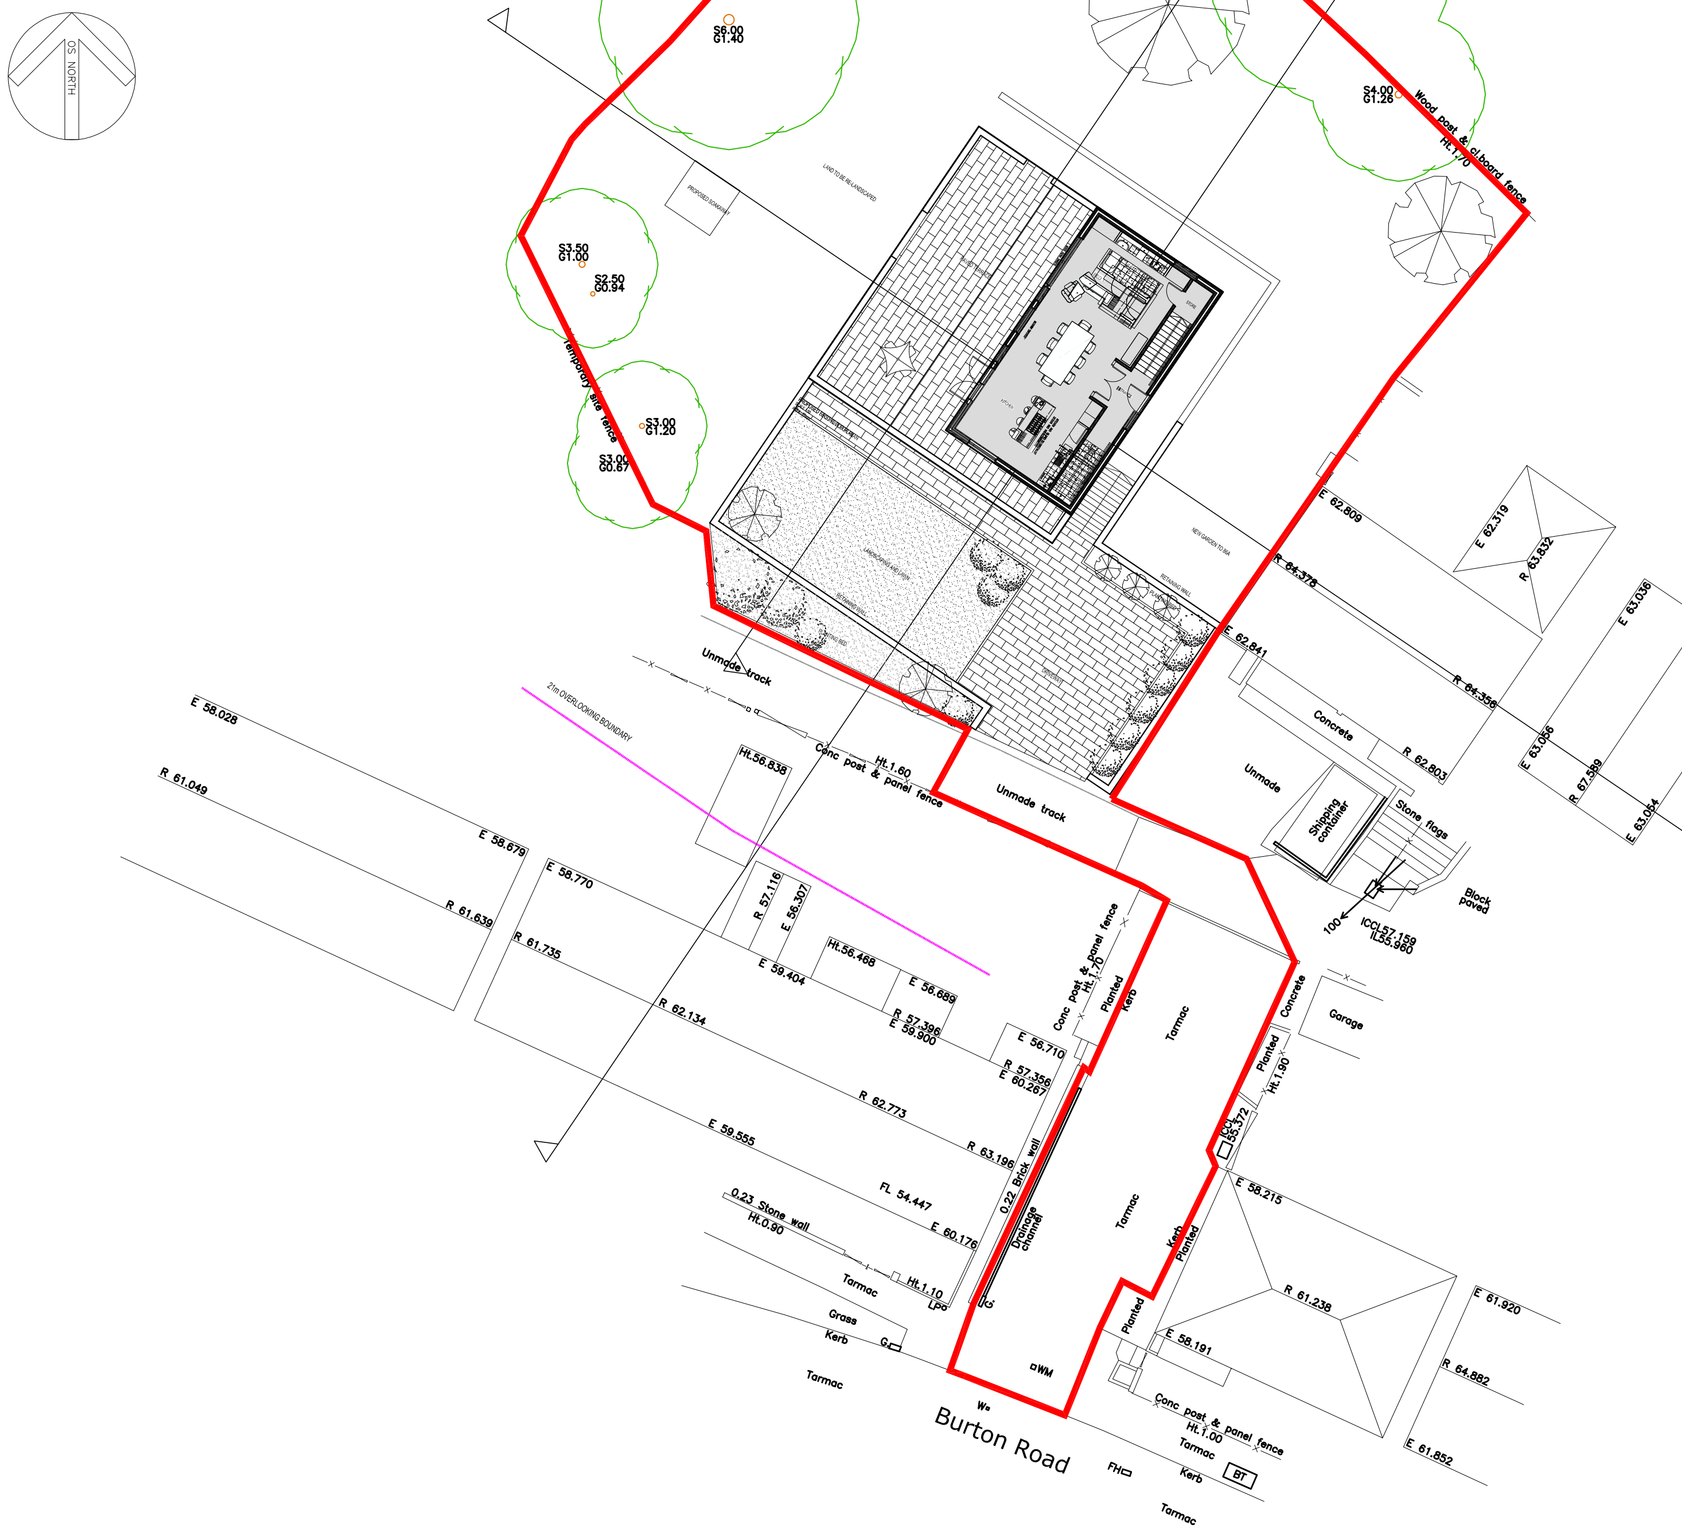

PROPOSED SITE PLAN
SCALE 1:200

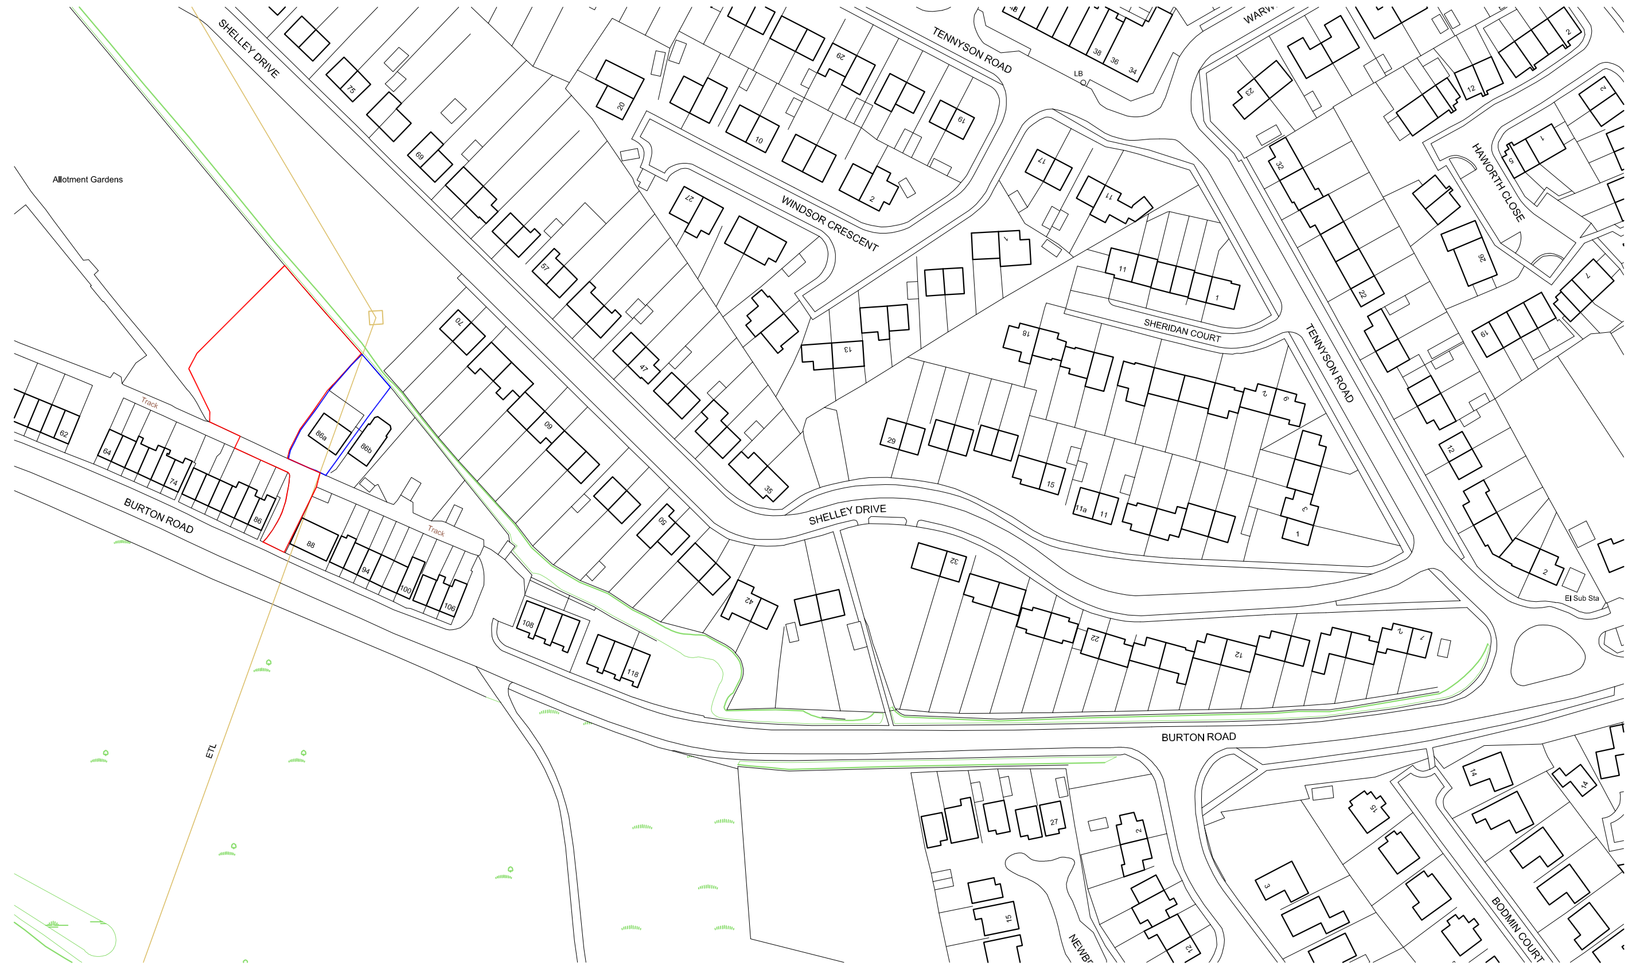

SITE LOCATION PLAN
SCALE 1:1250

Mr Sam Cooper
86a Burton Road
Barnsley

DRAWN	CHECKED	DATE	SCALE	REVISION
-	-	FEB 2017	1:200 @A1	A

Client	*Mr Sam Cooper*
Job	*Burton Road, Barnsley*
Title	*Site Location Plan and Proposed Site plan*
Dwg. No.	*1100-100*

© COPYRIGHT EXISTS ON THE DESIGNS AND INFORMATION SHOWN ON THIS DRAWING.The Contractor must verify all dimensions on site before making shop drawings or commencing work of any kind. No dimensions to be scaled from this drawing. Architect to be notified of any discrepancies in dimensions immediately.