

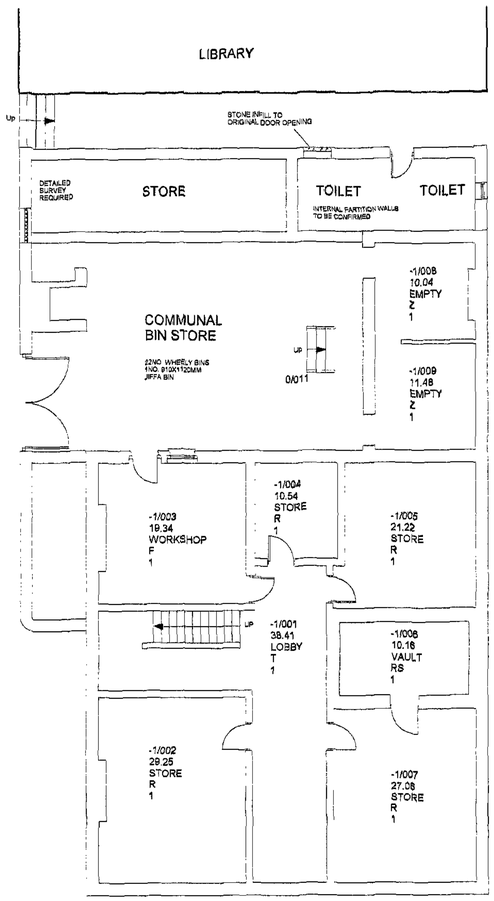



LEVEL -1

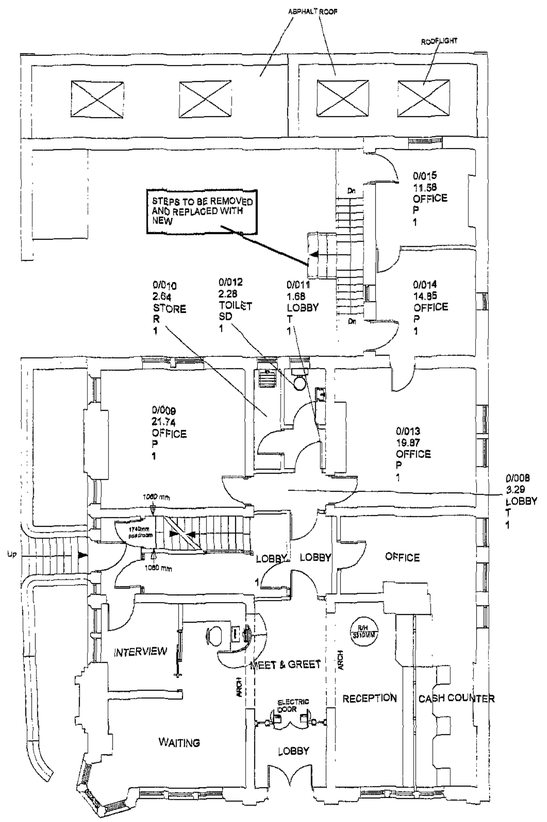


LEVEL 0

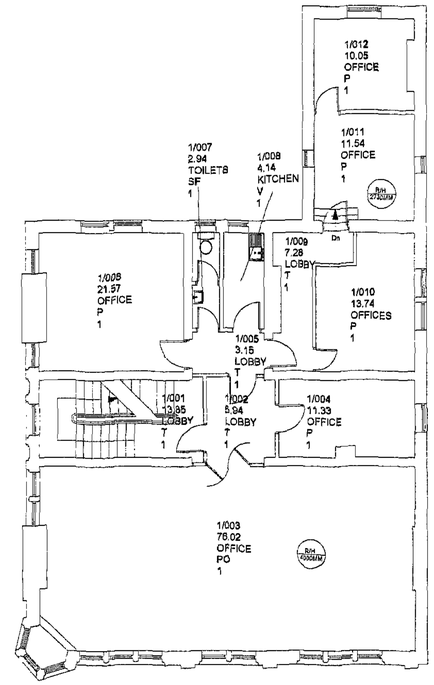

LEVEL 1

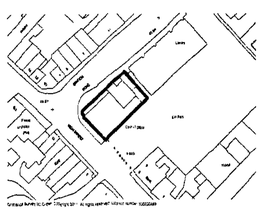

Location Plan

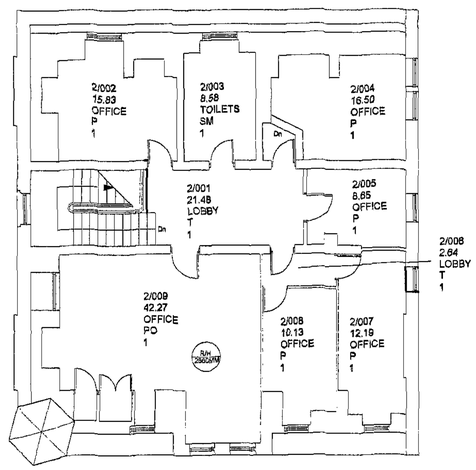

LEVEL 2

NOTES

notes
no dimensions to be scaled from this drawing which is the property of the company, it is not to be used or disclosed in any way except as authorised by the company. The client is responsible for providing architect with correct site boundary/ownership definitions and any covenants or easements relating to the site, architect will assume site boundaries as clearly defined, unless otherwise informed by client. no work to be carried out without planning permission and a building regulations application has been submitted.
any work carried out before building regulations approval has been granted
will be strictly at clients own risk.
any building works within 3m of a neighbouring house's foundations may require you to notify the owner of that property of your intentions at least one month before you start work.
work to an existing party wall
requires you to give at least two months notice of your intentions. If consent to carry out work cannot be reached procedures dealing with an dispute should be followed (the party wall act 1996).
Client to provide Architect with any available
mining advisory service reports

IT IS THE RESPONSIBILITY OF THE CONTRACTOR TO NOTIFY THE ARCHITECT OF ANY DISCREPANCIES ON THE DRAWING PRIOR TO CONSTRUCTION.

ALL DIMENSIONS TO BE CHECKED ON SITE IF IN DOUBT ASK!

revisions


title: FLOOR PLANS (EXISTING)

project WOMBWELL TOWN HALL
4 HIGH STREET S73 0DA -CHANGE OF USE
for REFLEXSHIFT LTD
scale 1:100/1250 at A1/ 1:200/2500 at A3
Job no: 1:11:98678
drawing no: 01

Andrew Bailey Architect
Glendower House
61 Lindahll Road
Wombwell
Barnsley
T. 01226 752580
E. AKBARCHITECTS@BTCONNECT.COM
W. WWW.AKBARCHITECTS.COM



Station Road

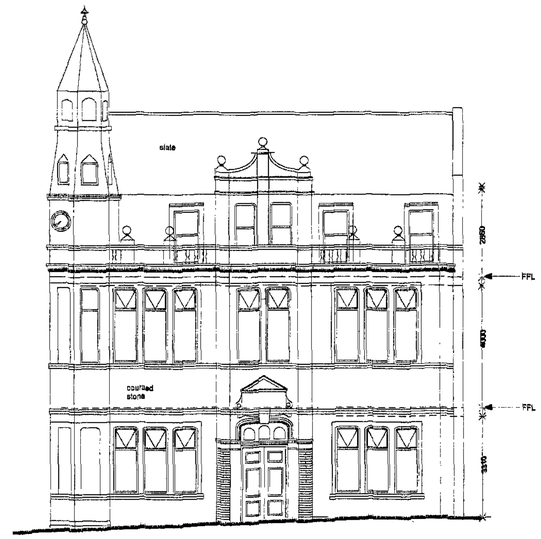

High Street



West



East

NOTES

1. ALL FW DRAINAGE SYSTEMS TO BE CONFIRMED PRIOR TO PLANNING SUBMISSION

2. ALL STRUCTURAL WORKS TO BE APPROVED BY STRUCTURAL ENGINEER

3. DESIGN TO BE APPROVED IN PRINCIPLE WITH BUILDING CONTROL OFFICER PRIOR TO SUBMISSION OF PLANNING APPLICATION.

notes

no dimensions to be scaled from this drawing which is the property of the company, it is not to be used or disclosed in any way except as authorised by the company. The client is responsible for providing architect with correct site boundary/ownership definitions and any covenants or easements relating to the site. architect will assume site boundaries as clearly defined, unless otherwise informed by client. no work to be carried out without planning permissionand until a building regulations application has been submitted.
any work carried out before building regulations approval has been granted
will be strictly at clients own risk.
any building works within 3m of a neighbouring home's foundations may require you to notify the owner of that property of your intentions at least one month before you start work. work to an existing party wall
requires you to give at least two months notice of your intentions. If consent to carry out work cannot be reached procedures dealing with an dispute should be followed (the party wall act 1996). Client to provide Architect with any available
mining advisory service reports

IT IS THE RESPONSIBILITY OF THE CONTRACTOR TO NOTIFY THE ARCHITECT OF ANY DISCREPANCIES ON THE DRAWING PRIOR TO CONSTRUCTION.

ALL DIMENSIONS TO BE CHECKED ON SITE IF IN DOUBT ASK!

revisions

title: ELEVATIONS (EXISTING)


project WOMBWELL TOWN HALL
4 HIGH STREET S73 0DA -CHANGE OF USE
for REFLEXSHIFT LTD


scale 1:100 at A1/ 1:200 at A3


Job no: 1:11:98678

drawing no: 03


Andrew Bailey Architect
Glandower House
86 Lundhill Road
Wombwell
Barnsley
T. 01226 752590
E. AA2LARCHITECTS@BTCONNECT.COM
W. WWW.AKBARCHITECTS.COM

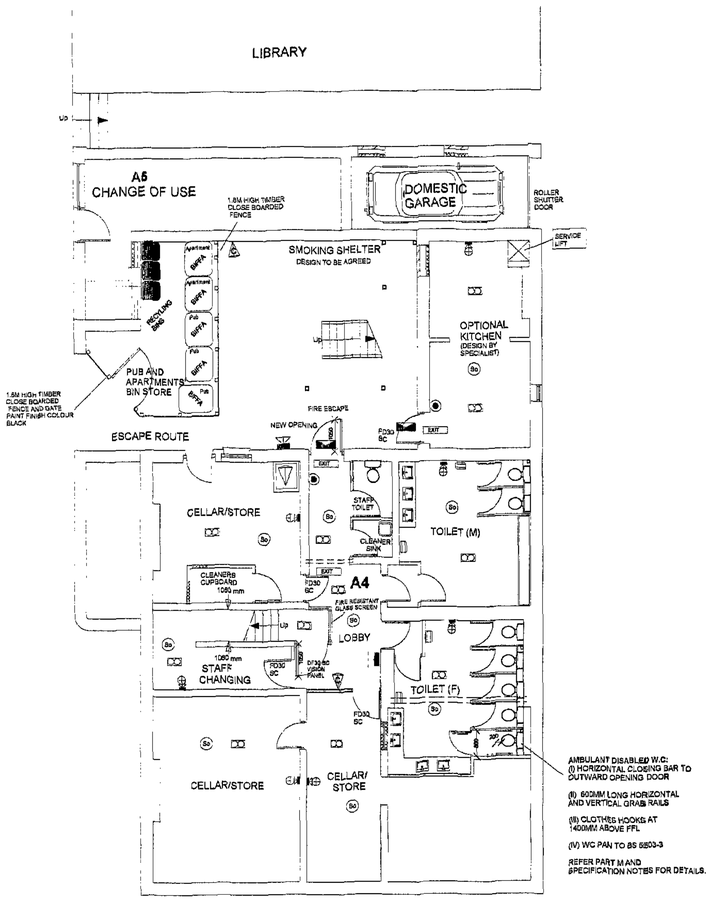

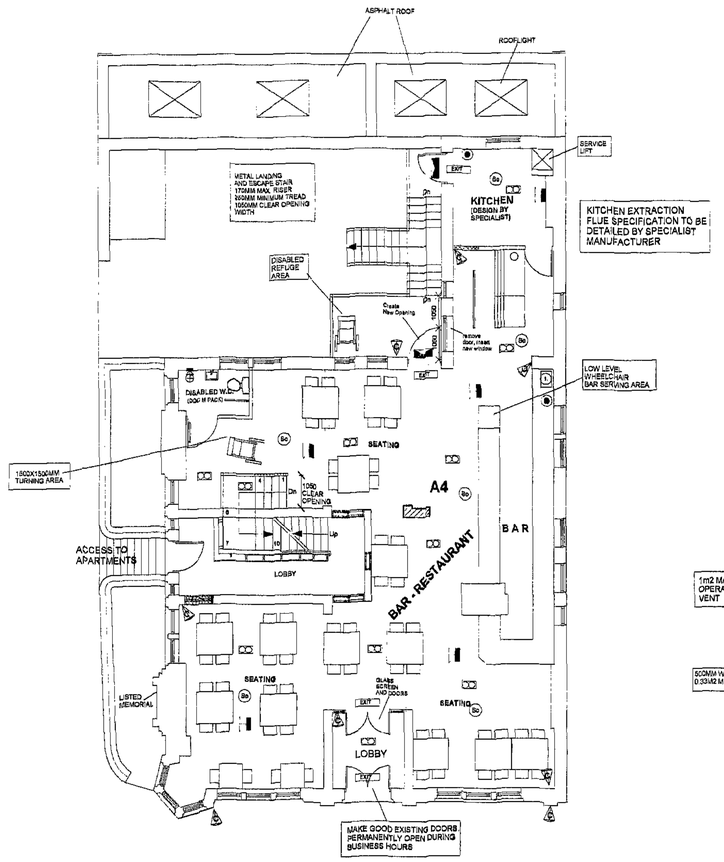

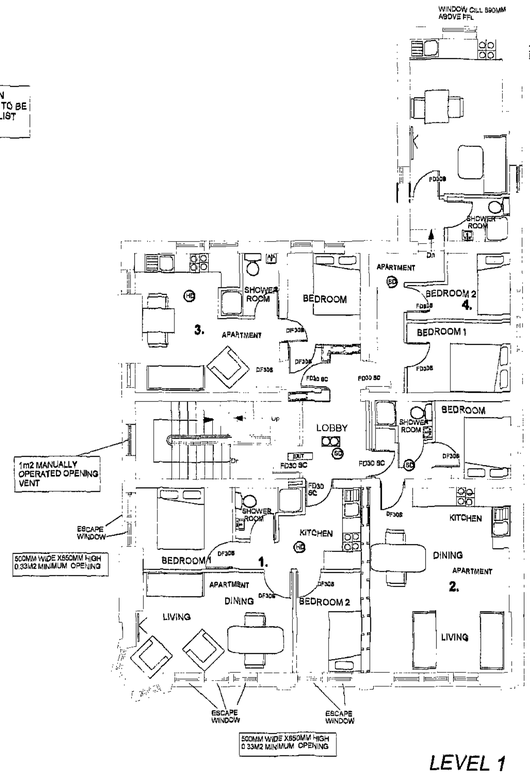

LEVEL 1

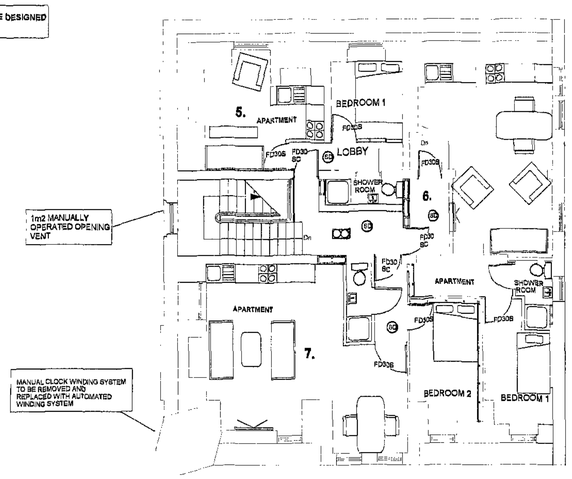

LEVEL 2

MECHANICAL & ELECTRICAL KEY

- So — OPTICAL SMOKE DETECTOR
- MANUAL CALL POINT WITH PLASTIC COVER AND BACK BOX.
- SD — SMOKE DETECTOR AND SOUNDER
- HD — HEAT DETECTOR AND SOUNDER
- FIRE ALARM SOUNDER WITH XENON BEACON
- LOUDSPEAKER
- MAINTAINED EMERGENCY LIGHTING
- CAMERA.
- SCREEN AND DVD TO RECORD 28 DAYS.
- 1 — MAIN FIRE ALARM PANEL
- EXIT — MAINTAINED 8W EMERGENCY EXIT SIGN SEMI RECESSED THORN VOYAGER EXLR3M PLUS LEGEND KIT (OR SIMILAR)
- MAINTAINED 8W EMERGENCY BULKHEAD THORN VOYAGER EXLS3M (OR SIMILAR)
- F — FIRE EXTINGUISHER (POSITION TO BE AGREED WITH FIRE OFFICER)
- WALL/CEILING MOUNTED EXTRACTOR FAN
- ELECTRIC SPACE AND WATER HEATING SYSTEM TO BE INSTALLED

NOTES

1. ALL FW DRAINAGE SYSTEMS TO BE CONFIRMED PRIOR TO PLANNING SUBMISSION

2. ALL STRUCTURAL WORKS TO BE APPROVED BY STRUCTURAL ENGINEER

3. ALL APARTMENTS ARE SUBJECT TO SAP CALCULATION BY ENERGY CONSULTANT AT TIME OF BUILDING CONTROL SUBMISSION AND EPC UPON COMPLETION. ADDITIONAL INSULATED DRYLINING MAY BE REQUIRED TO WALLS AND INSULATION TO ROOF WHERE BUILDING DOES NOT COMPLY WITH THRESHOLD U-VALUE

4. ALL APARTMENTS ARE SUBJECT TO SOUND TESTING UPON COMPLETION

5. DESIGN TO BE APPROVED IN PRINCIPLE WITH BUILDING CONTROL OFFICER, ENVIRONMENTAL HEALTH AND LICENSING OFFICERS PRIOR TO SUBMISSION OF PLANNING APPLICATION.

6 REFER TO ENGINEER'S DETAILS FOR WALL DEMOLITION, PIER STABILITY SEAM/ PADSTONE SCHEDULE.

notes

no dimensions to be scaled from this drawing which is the property of the company. it is not to be used or disclosed in any way except as authorised by the company. The client is responsible for providing architect with correct site boundary/ownership definitions and any covenants or easements relating to the site. architect will assume site boundaries as clearly defined, unless otherwise informed by client. no work to be carried out without planning permission and until a building regulations application has been submitted. any work carried out before building regulations approval has been granted will be strictly at clients own risk. any building works within 3m of a neighbouring home's foundations may require you to notify the owner of that property of your intentions at least one month before you start work. work to an existing party wall requires you to give at least two months notice of your intentions. If consent to carry out work cannot be reached procedures dealing with an dispute should be followed (the party wall act 1996). Client to provide Architect with any available mining advisory service reports

IT IS THE RESPONSIBILITY OF THE CONTRACTOR TO NOTIFY THE ARCHITECT OF ANY DISCREPANCIES ON THE DRAWING PRIOR TO CONSTRUCTION.

ALL DIMENSIONS TO BE CHECKED ON SITE IF IN DOUBT ASK!

revisions

title: FLOOR PLANS (PROPOSED)

project WOMBWELL TOWN HALL
4 HIGH STREET S73 0DA -CHANGE OF USE
for REFLEXSHIFT LTD

scale 1:100 at A1/ 1:200 at A3

Job no: 1:11:98678

drawing no: 02

Andrew Bailey Architect
Glanpwnt House
86 Lundhill Road
Wombwell
Barnsley
T. 01226 752980
E. AAA-ARCHITECTS@BTCONNECT.COM
W. WWW.AKBARCHITECTS.COM



Station Road



High Street



West



East

NOTES

1. ALL REPLACEMENT WINDOWS UPVC.
DESIGN TO MATCH EXISTING.
RAL NO. TO BE APPROVED BY BARNSLEY LPA

notes

no dimensions to be scaled from this drawing which is the property of the company, it is not to be used or disclosed in any way except as authorised by the company. The client is responsible for providing architect with correct site boundary/ownership definitions and any covenants or easements relating to the site, architect will assume site boundaries as clearly defined, unless otherwise informed by client. no work to be carried out without planning permissionand until a building regulations application has been submitted.
any work carried out before building regulations approval has been granted
will be strictly at clients own risk.
any building works within 6m of a neighbouring home's foundations may require you to notify the owner of that property of your intentions at least one month before you start work.
work to an existing party wall
requires you to give at least two months notice of your intentions.
if consent to carry out work cannot be reached procedure dealing with an dispute should be followed (the party wall act 1996).
Client to provide Architect with any available mining advisory service reports

IT IS THE RESPONSIBILITY OF THE CONTRACTOR TO NOTIFY THE ARCHITECT OF ANY DISCREPANCIES ON THE DRAWING PRIOR TO CONSTRUCTION.

ALL DIMENSIONS TO BE CHECKED ON SITE
IF IN DOUBT ASK!

revisions

title: ELEVATIONS (PROPOSED)

project WOMBWELL TOWN HALL
4 HIGH STREET S73 0DA -CHANGE OF USE
for REFLEXSHIFT LTD

scale 1:100 at A1/ 1:200 at A3

Job no: 1:11:98678

drawing no: 04

Andrew Bailey Architect
Glencower House
85 Lundhill Road
Wombwell
Barnsley
T 01226 752690
E AJDLARCHITECTS@BTCONNECT.COM
W WWW.AKBARCHITECTS.COM

akb