

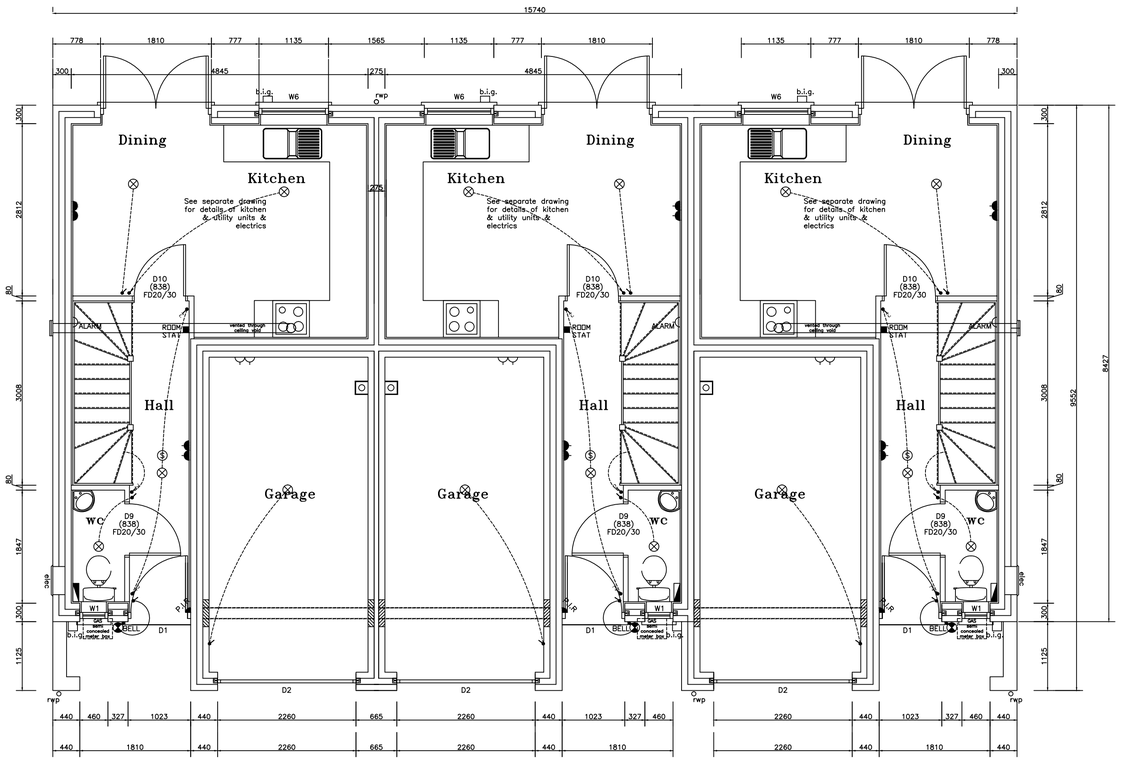



GROUND FLOOR: Scale 1:50

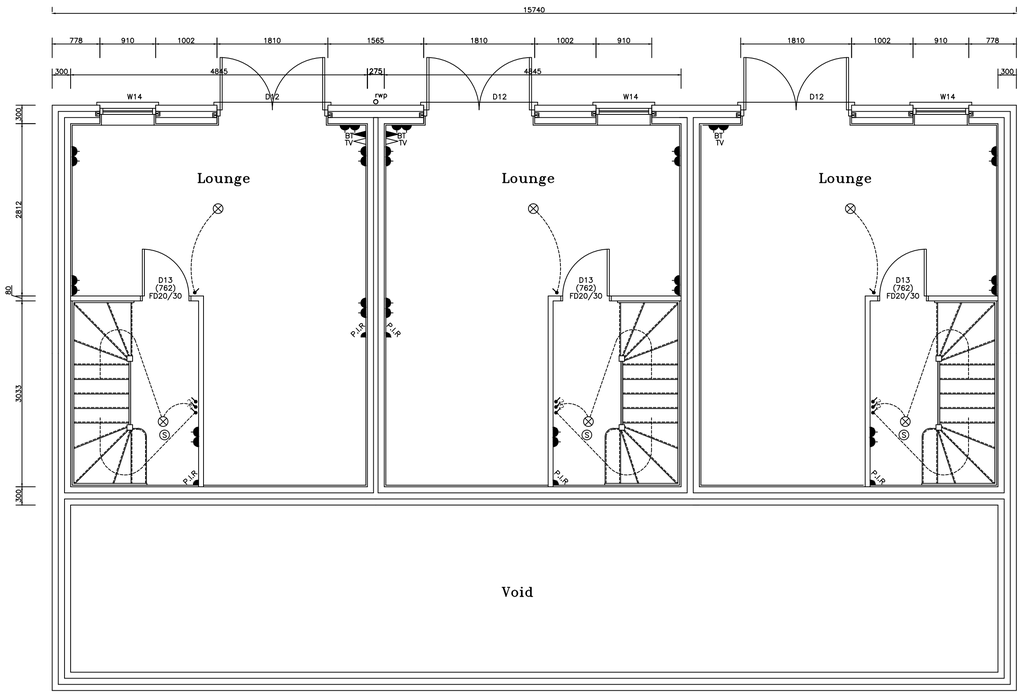

LOWER GROUND FLOOR: Scale 1:50

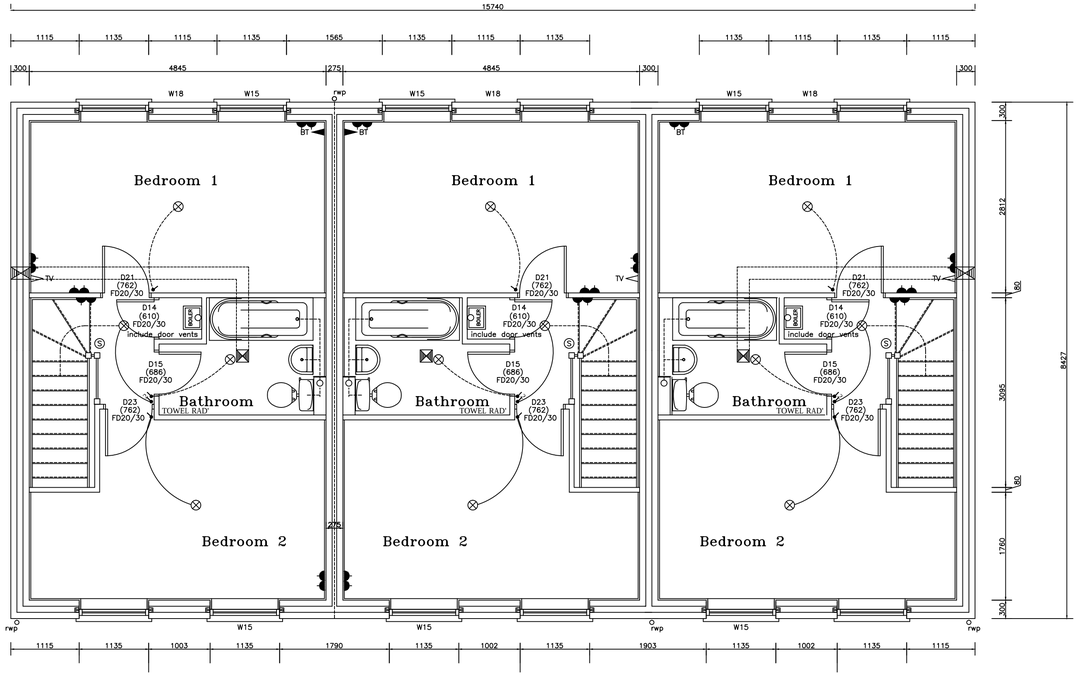


FIRST FLOOR: Scale 1:50

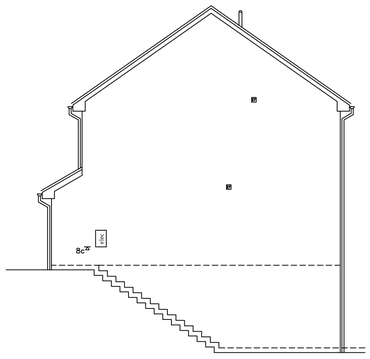


SIDE ELEVATION



FRONT ELEVATION

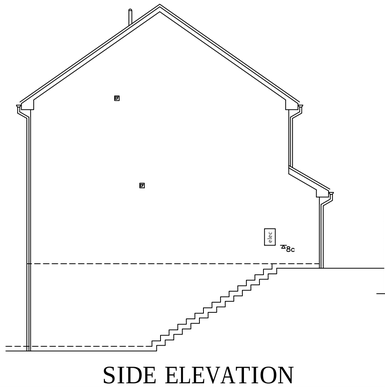

SIDE ELEVATION

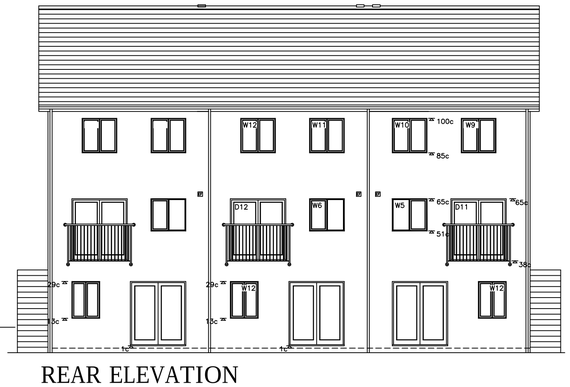

REAR ELEVATION

MATERIALS
Walls - Wienerberger 'Trentino' hand-molded brick
Roof - Redland mini Stonewold concrete interlocking tile
Windows - Dark Grey UPVC units
Black PVC gutters & fallpipes
Black fascias & soffits
Black garage doors

Low Farm Properties

Low Farm House, West Melton
Rotherham, S63 6RQ.
Tel 01709 964077

Scale	1:50 1:100
Date	March 2019
Drawn by	---
House Type	Balmoral Plots 19 - 21
Project	---

HAWSHAW CLOSE
PLATTS COMMON
BARNSLEY

Revision	Revisions
- - - -	

Drawing
-
Planning Drawing

Drawing No. LFP/HC/B/02

All dimensions must be checked on site and not scaled from this drawing. If in doubt contact the drawing office.