


1) This drawing and the design and details depicted thereon are the copyright of Peter Dimberline Chartered Architect.
2) All dimensions on this drawing are to be checked by the Contractor and any discrepancies are to be reported to the Architect.
3) Do not scale critical dimensions off this drawing.
4) Contractor to ensure that all Health & Safety requirements (CDM Regulations) in relation to this project will be complied with.

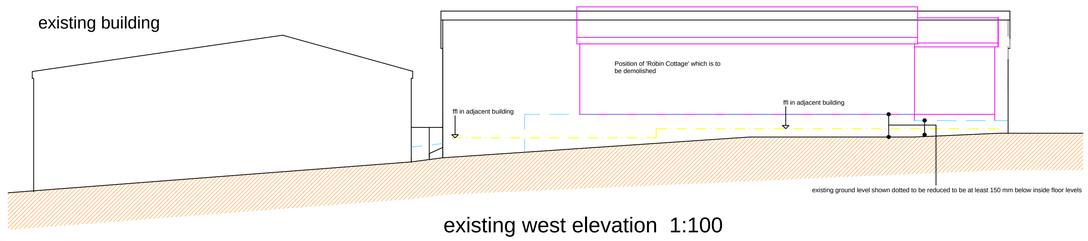


existing west elevation 1:100

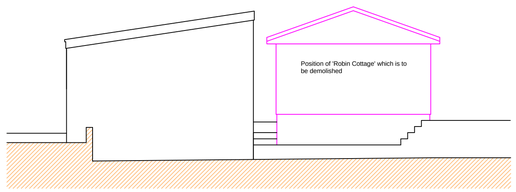

existing north elevation 1:100

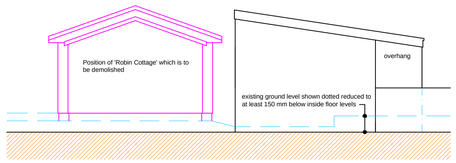


existing south elevation 1:100

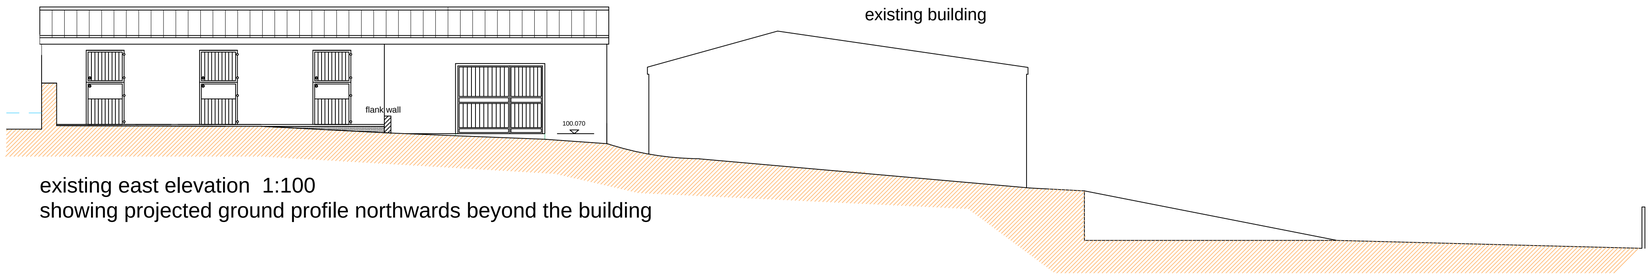

existing east elevation 1:100
showing projected ground profile northwards beyond the building

existing details at 1:100

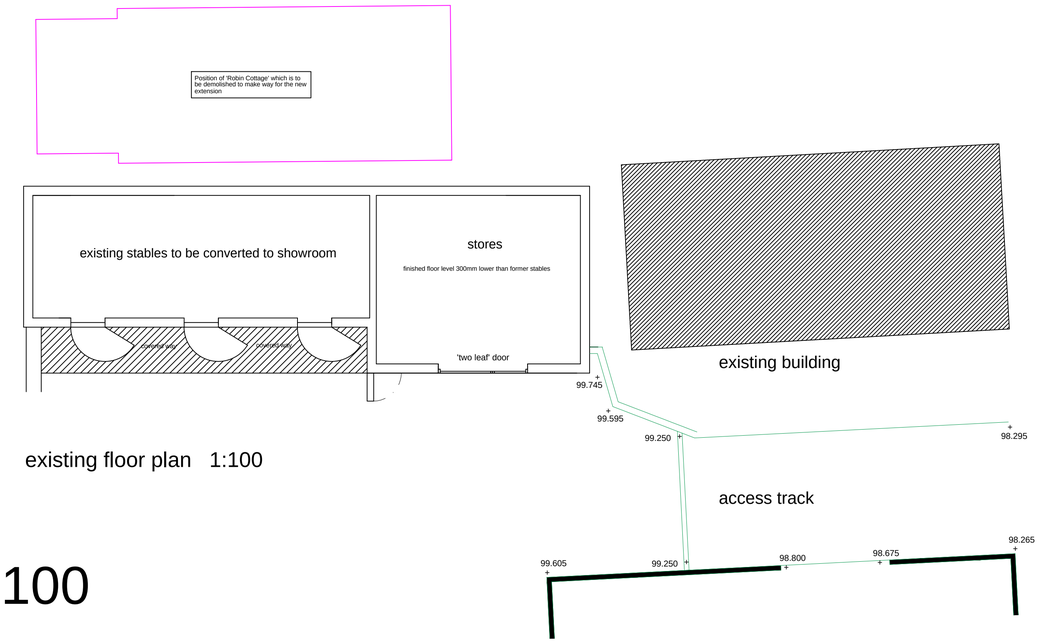

existing floor plan 1:100

REVISIONS

PETER DIMBERLINE Dip Arch, RIBA
CHARTERED ARCHITECT

2 TIPSEY COURT, STAINCROSS
BARNSLEY, S75 6FZ

tel/fax (01226) 390947
email: pdimberline@tiscali.co.uk

CLIENT
Mr and Mrs Baxter

PROJECT
Proposed development involving an extension to the existing stables / stores building to create a showroom / stores including demolition of adjacent building and associated 'change of use'.

LOCATION
Throstlenest Saddlery,
Moorend Lane, Silkstone Common,
Barnsley S75 4QX

DRAWING
Existing plans and elevations.

SCALES 1:100 at A1 DATE July '21

DRWG No. 2016/03/08 DRAWN BY PD

REV.