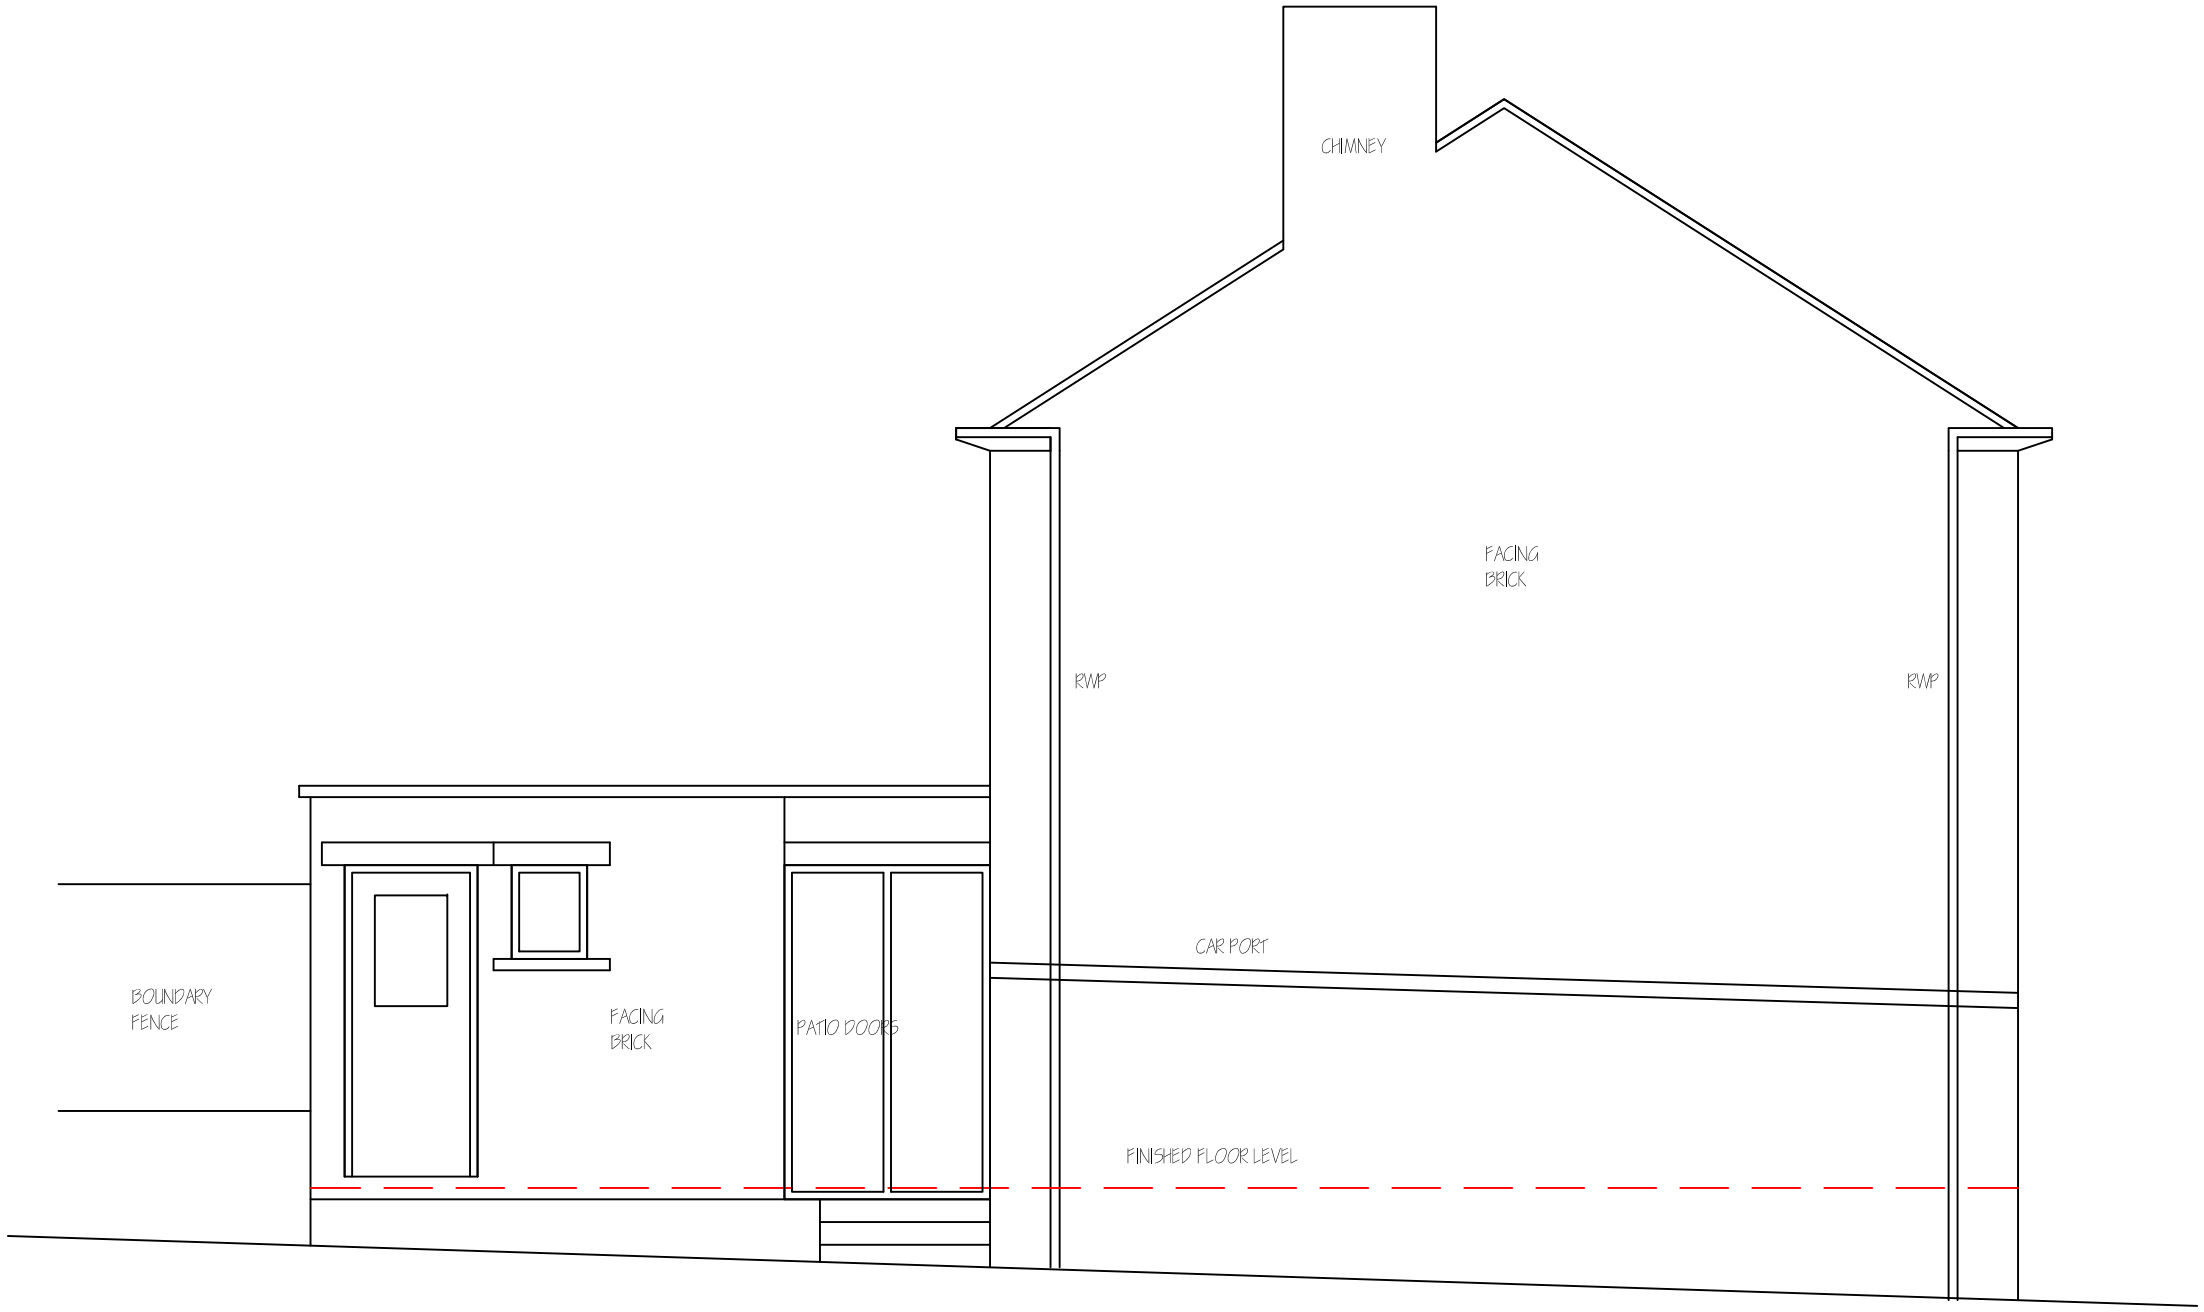



# EXISTING REAR ELEVATION 1:50

| | | |
|---|---|---|
| Revisions | A. A----- | 00-00-00 |
| This drawing is for planning permission only and is not a construction drawing. | | |
| Drawing Title | EXISTING-REAR-ELEVATION | |
| Job No. - Dwg No. | ph/2010/01 . | - |
| Client: | MR & MRS CURRIE<br>34 MAYFIELD<br>OXSPRING<br>S36 8YN | |
| Scale | 1:50 | |



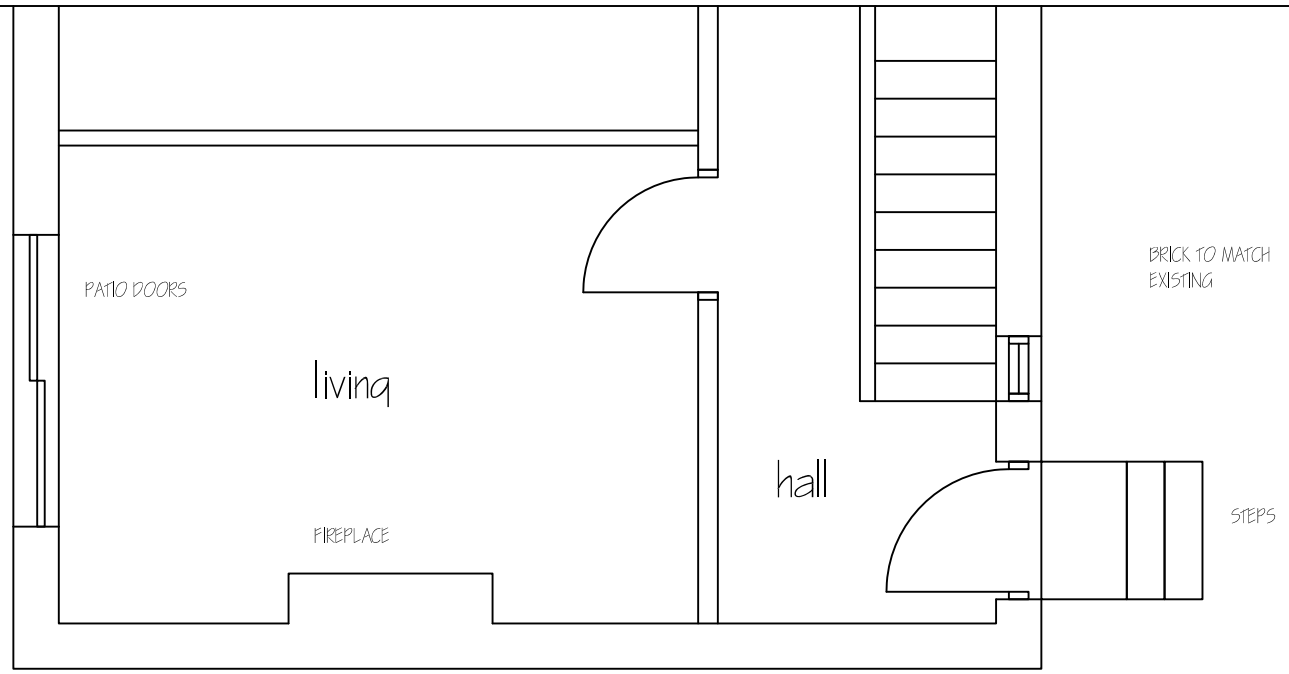

# EXISTING SIDE ELEVATION 1:50

| | | |
|---|---|---|
| Revisions | A. A----- | 00-00-00 |
| This drawing is for planning permission only and is not a construction drawing. | | |
| Drawing Title | EXISTING-SIDE-ELEVATION | |
| Job No. - Dwg No. | ph/2010/02 . | - |
| Client: | MR & MRS CURRIE<br>34 MAYFIELD<br>OXSPRING<br>S36 8YN | |
| Scale. | 1:50 | |

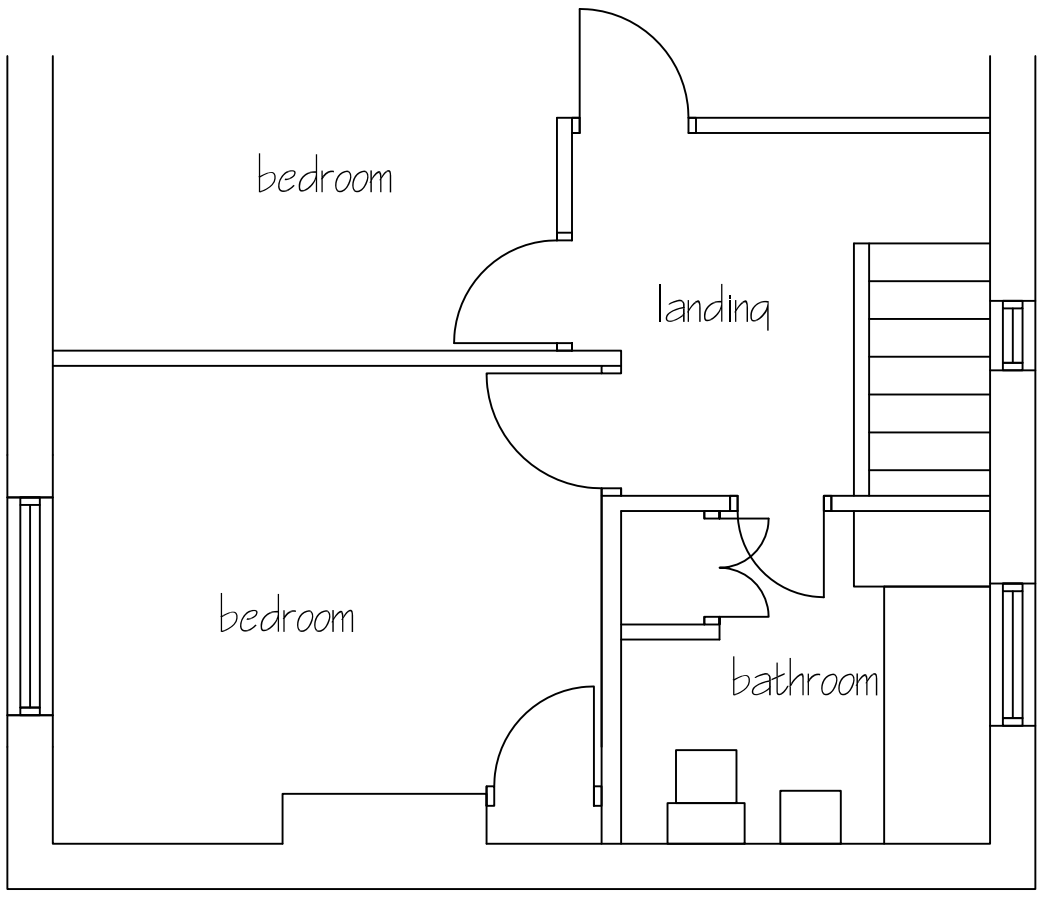



# EXISTING FRONT ELEVATION 1:50

| | | |
|---|---|---|
| Revisions | A. A----- | 00-00-00 |
| This drawing is for planning permission only and is not a construction drawing. | | |
| Drawing Title | EXISTING-FRONT-ELEVATION | |
| Job No. - Dwg No. | ph/2010/03 . | - |
| Client: | MR & MRS CURRIE<br>34 MAYFIELD<br>OXSPRING<br>S36 8YN | |
| Scale. | 1:50 | |




EXISTING GROUND
FLOOR PLAN 1:50



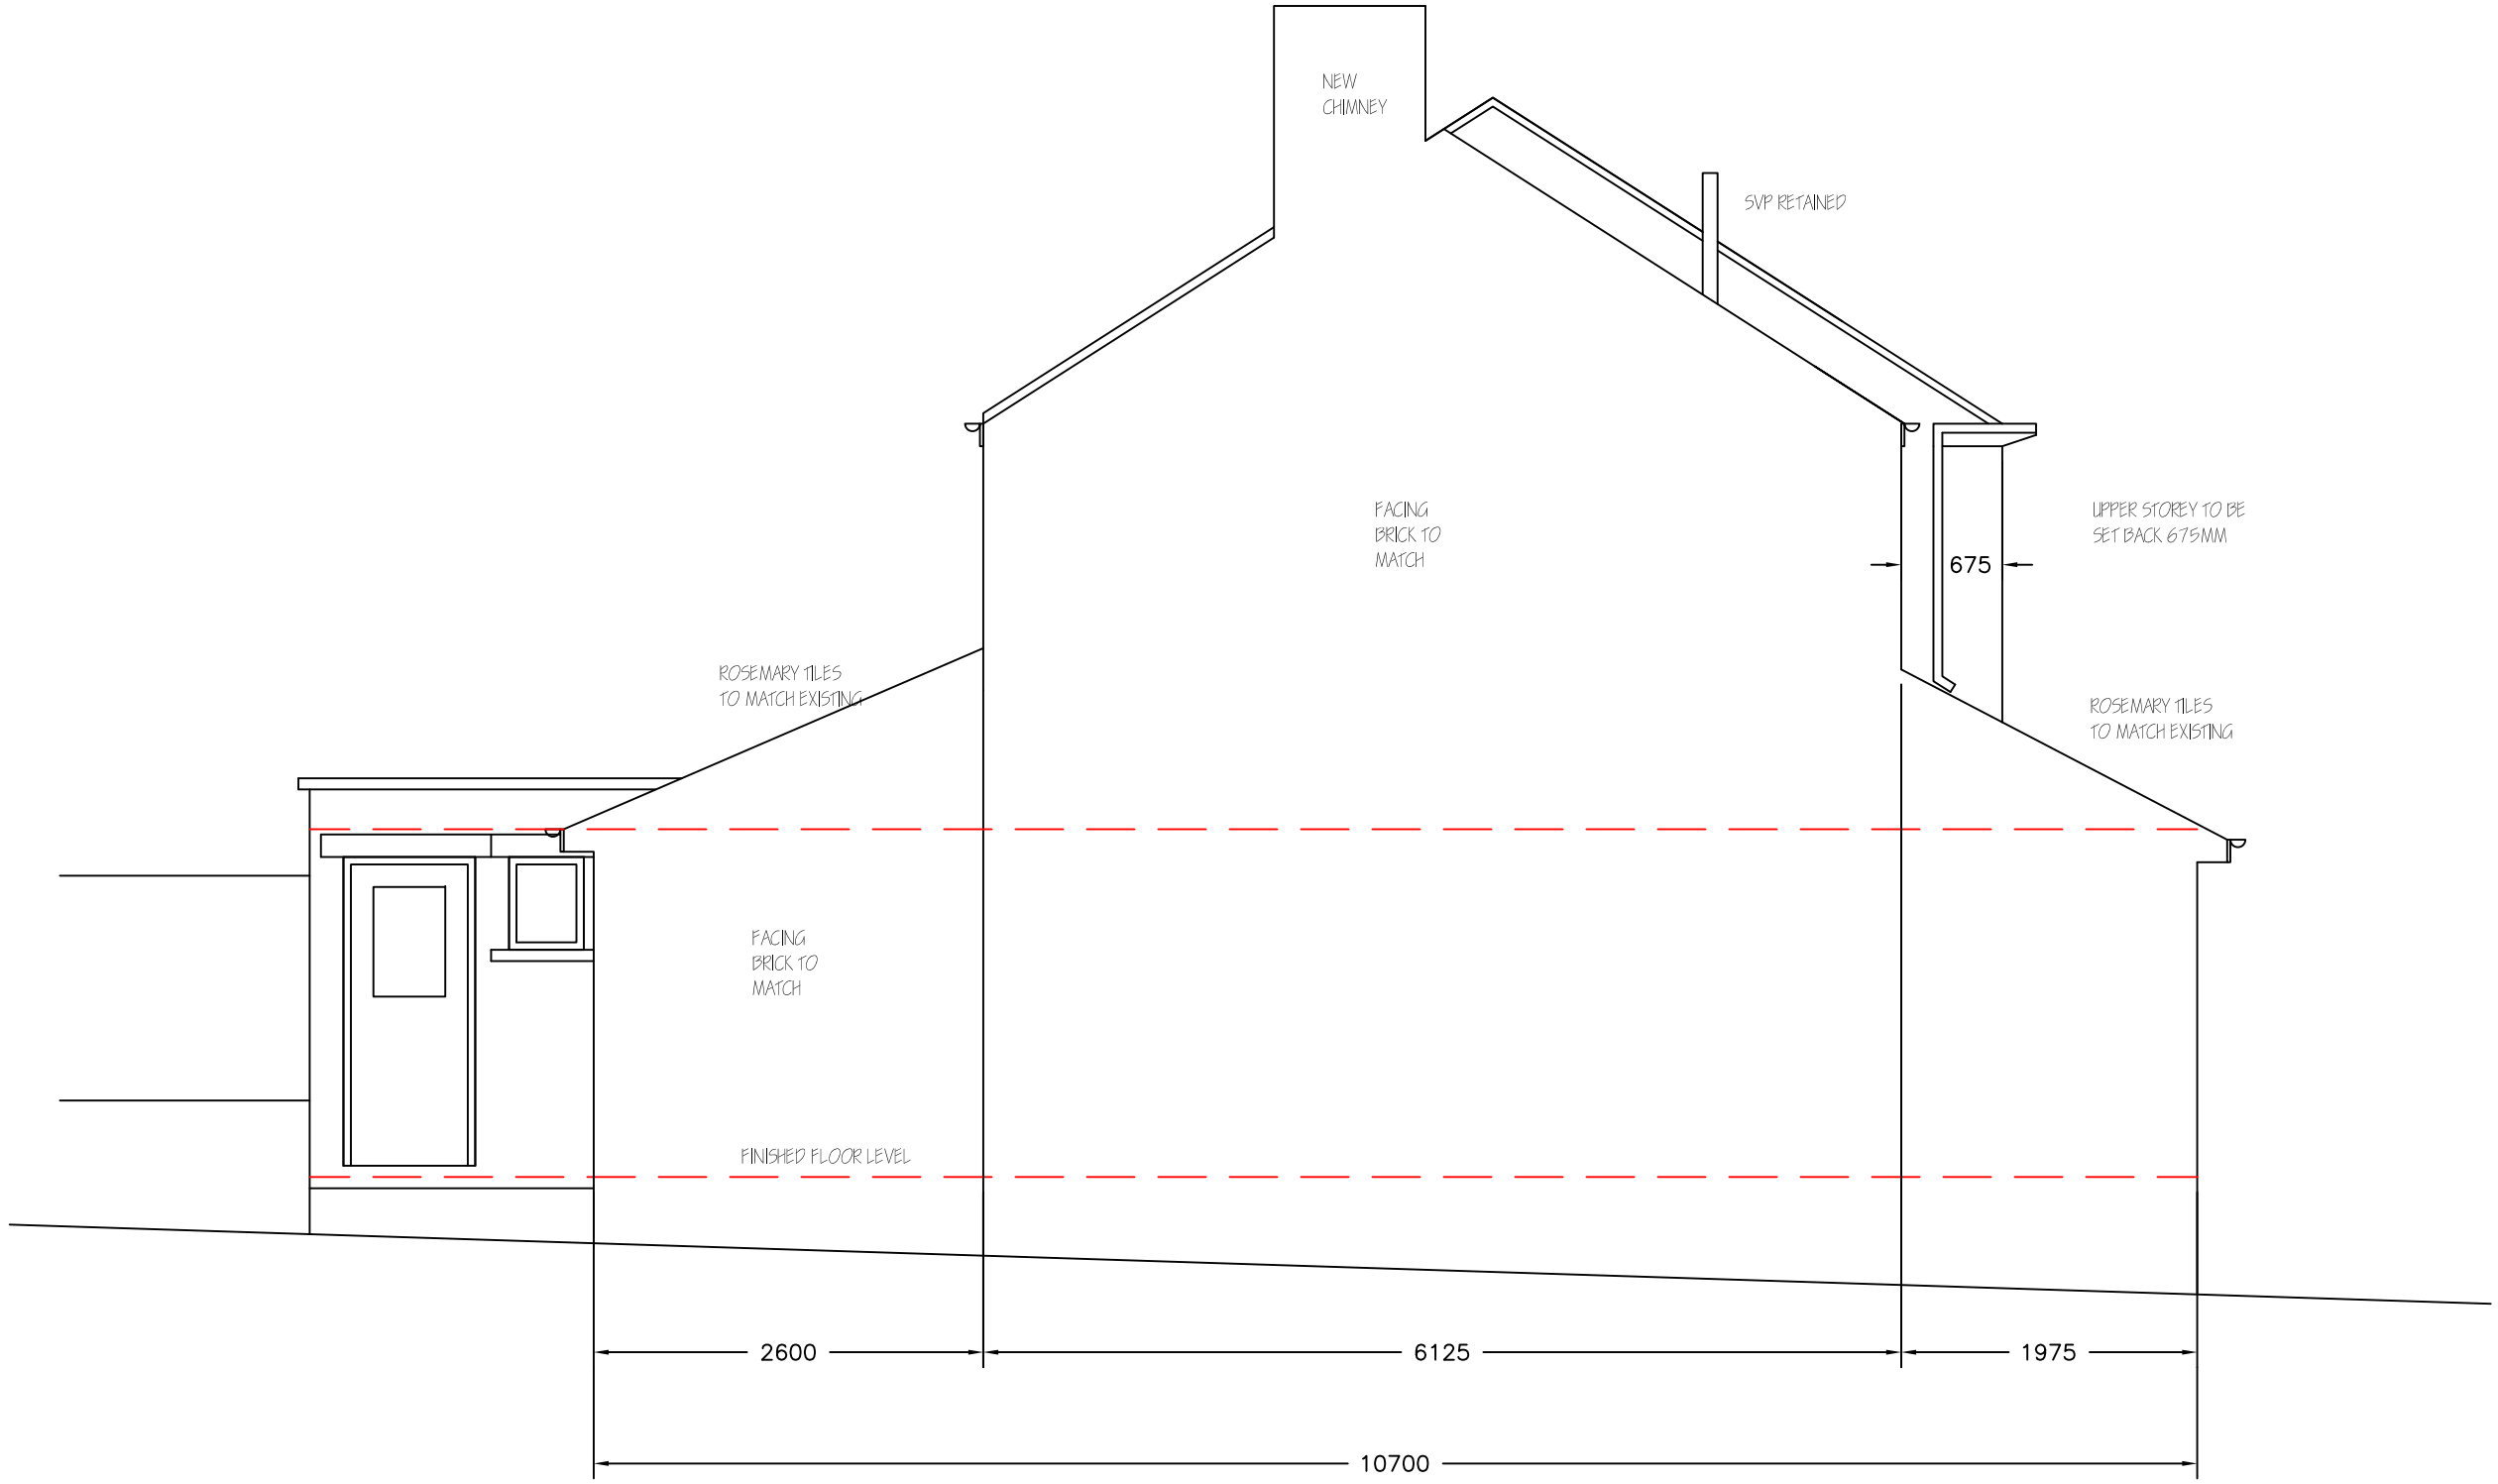

EXISTING FIRST FLOOR
PLAN 1:50

| | | |
|---|---|---|
| Revisions | A. A----- | 00-00-00 |
| This drawing is for planning permission only and is not a construction drawing. | | |
| Drawing Title | EXISTING-PLANS | |
| Job No. - Dwg No. | ph/2010/04 . | - |
| Client: | MR & MRS CURRIE<br>34 MAYFIELD<br>OXSPRING<br>S36 8YN | |
| Scale. | 1:50 | |



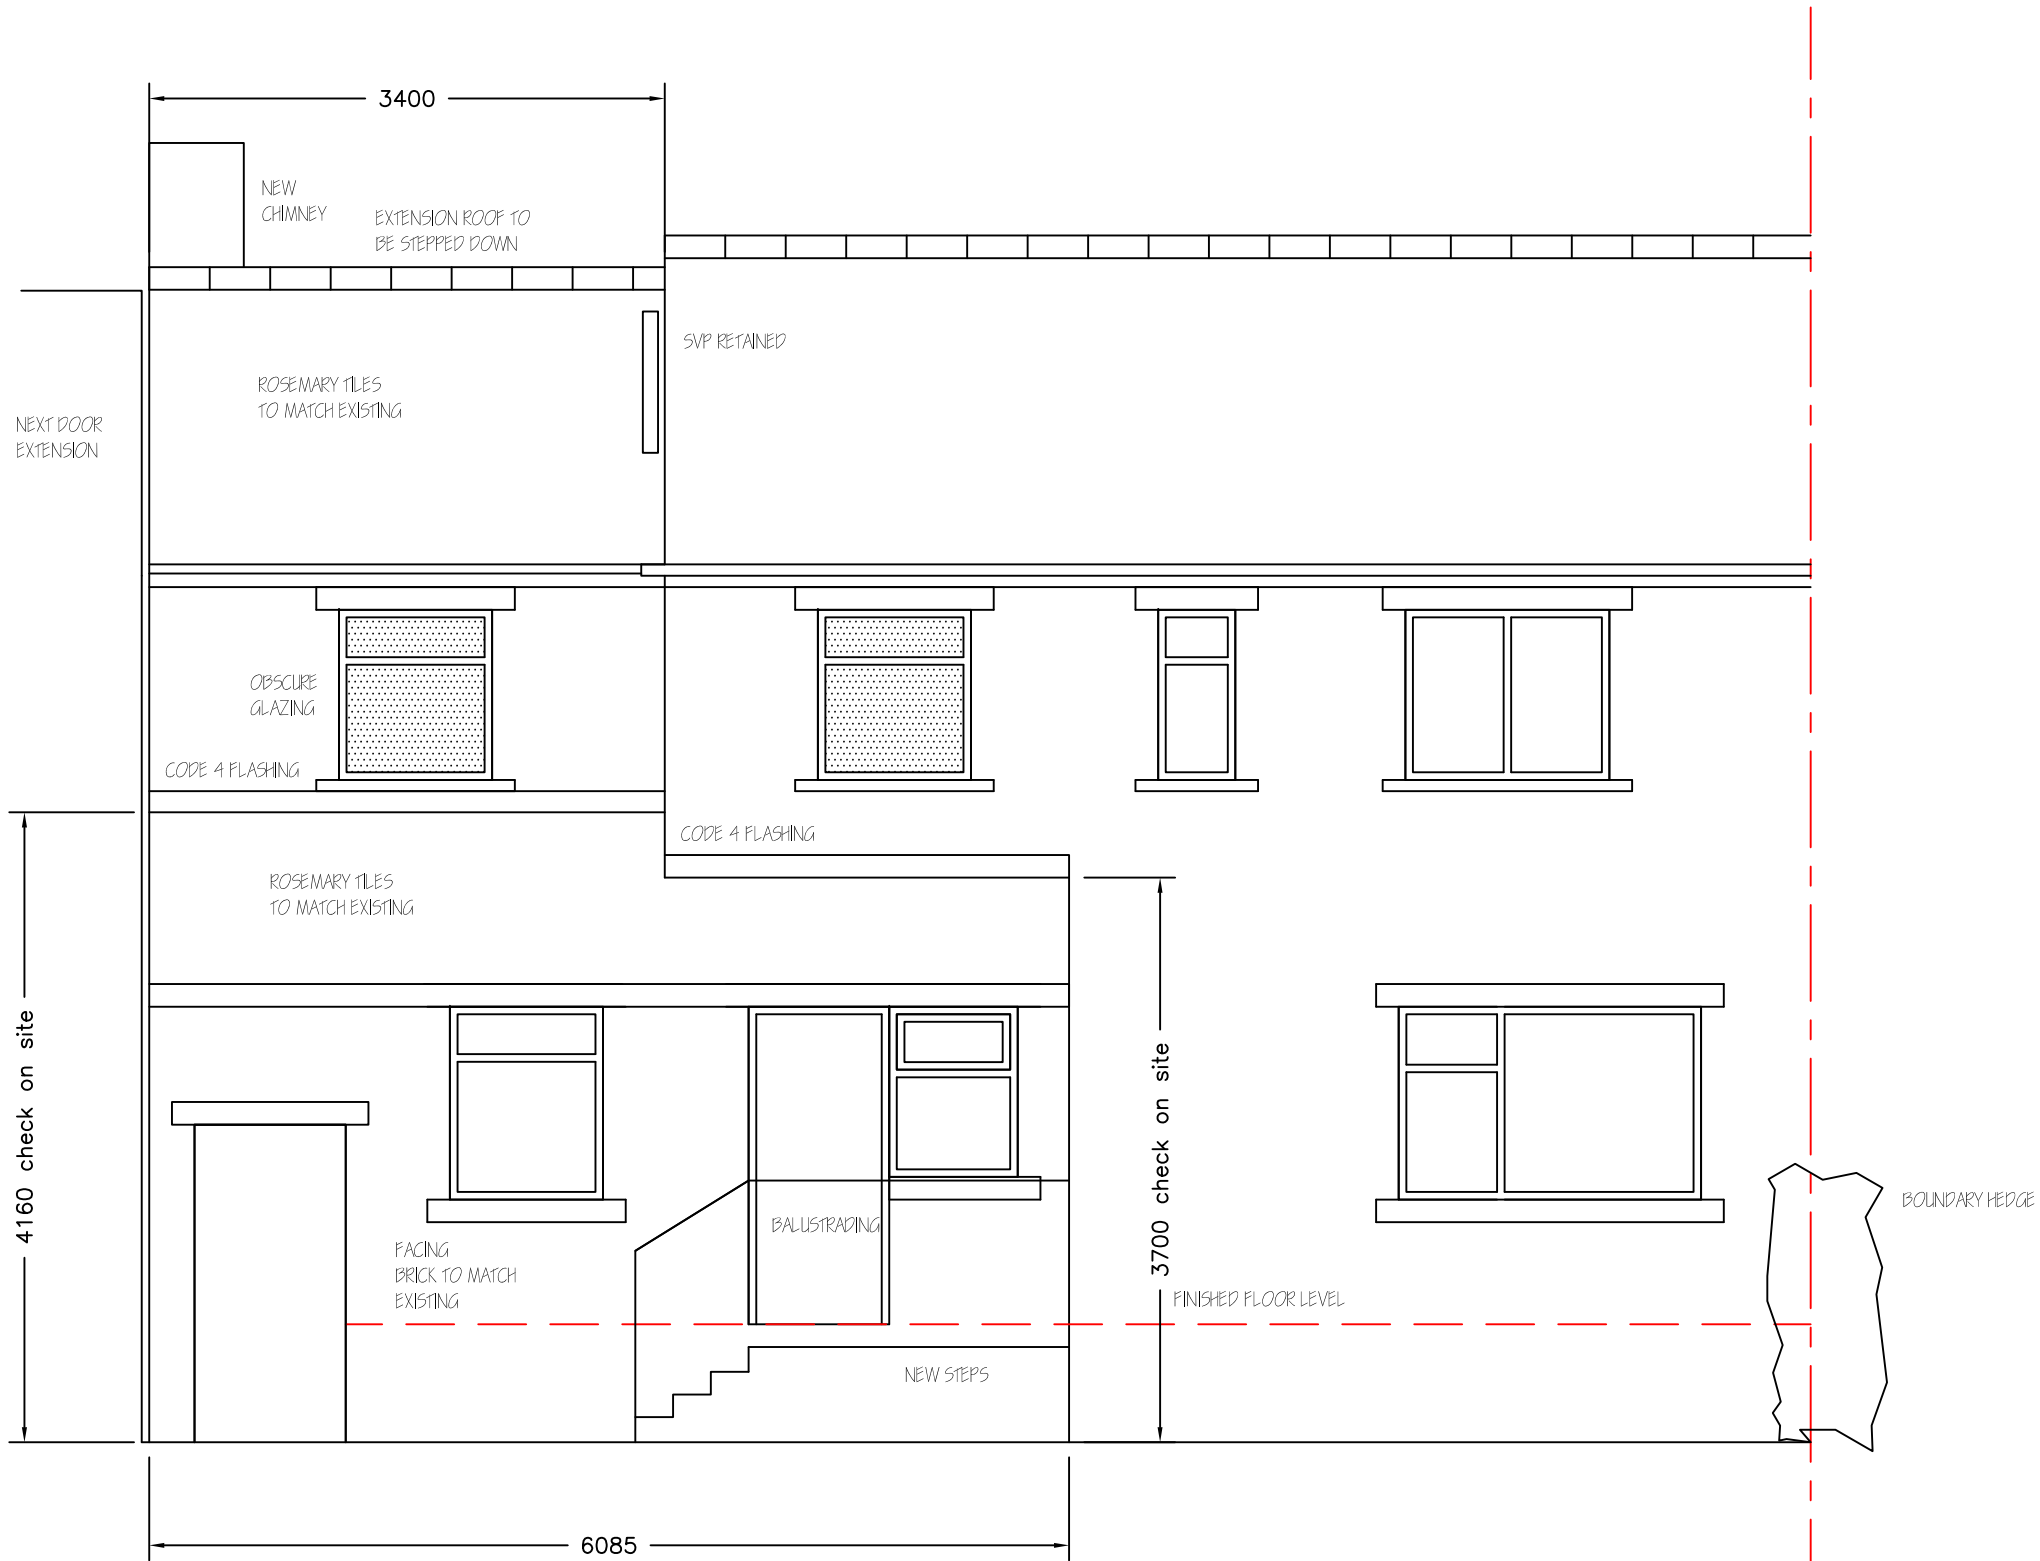

# PROPOSED REAR ELEVATION 1:50

| | | |
|---|---|---|
| Revisions | A. A----- | 00-00-00 |
| This drawing is for planning permission only and is not a construction drawing. | | |
| Drawing Title | PROPOSED-REAR | |
| Job No. - Dwg No. | ph/2010/06 . - | |
| Client: | MR & MRS CURRIE<br>34 MAYFIELD<br>OXSPRING<br>S36 8YN | |
| Scale. | 1:50 | |



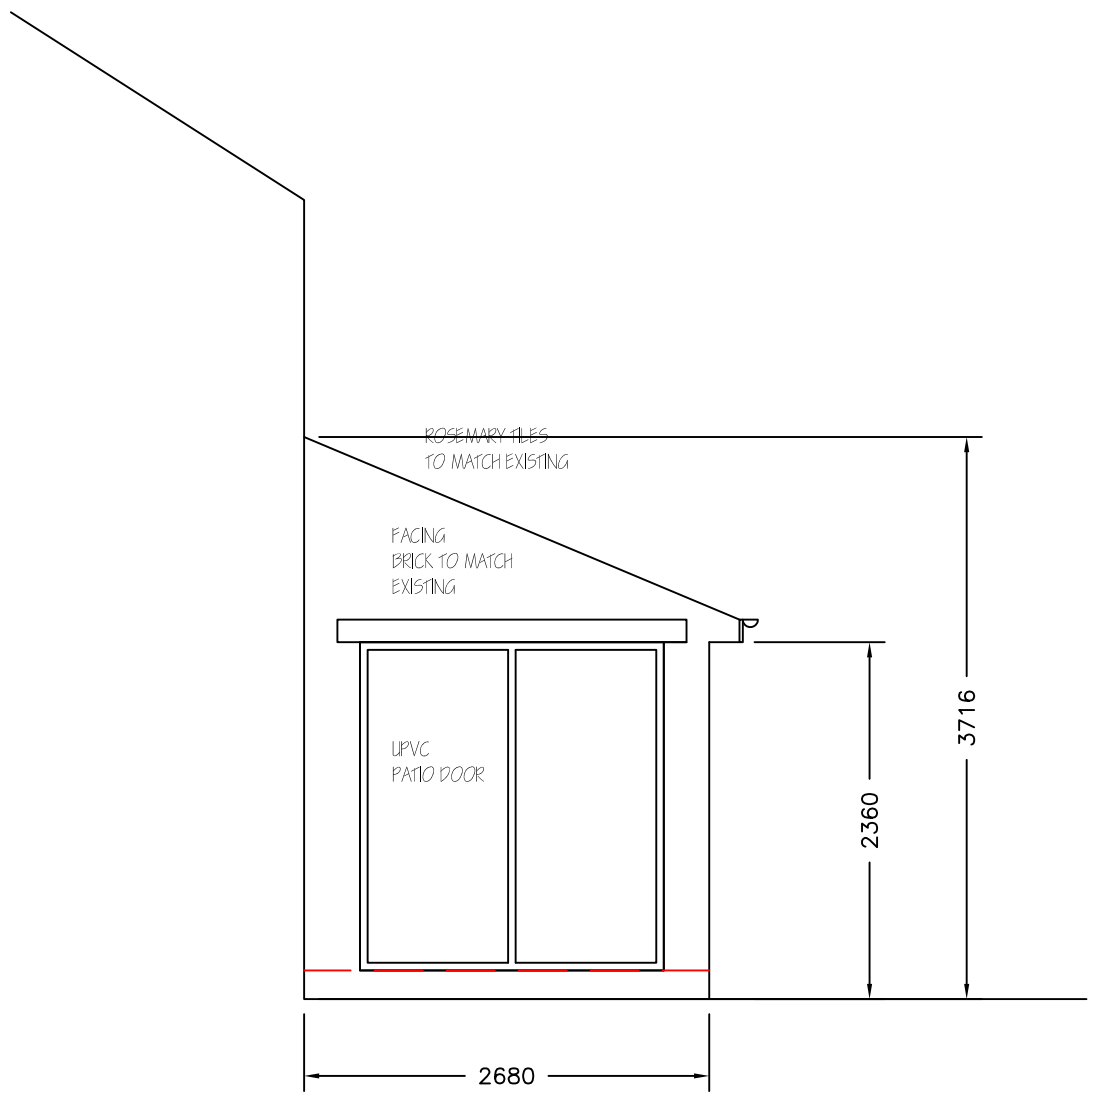

PROPOSED SIDE
ELEVATION 1:50

| | | | |
|---|---|---|---|
| Revisions | A. A----- | | 00-00-00 |
| This drawing is for planning permission only and is not a construction drawing. | | | |
| Drawing Title | PROPOSED-SIDE-ELEVATION | | |
| Job No. - Dwg No. | ph/2010/07 | . | - |
| Client: | MR & MRS CURRIE<br>34 MAYFIELD<br>OXSPRING<br>S36 8YN | | |
| Scale. | 1:50 | | |



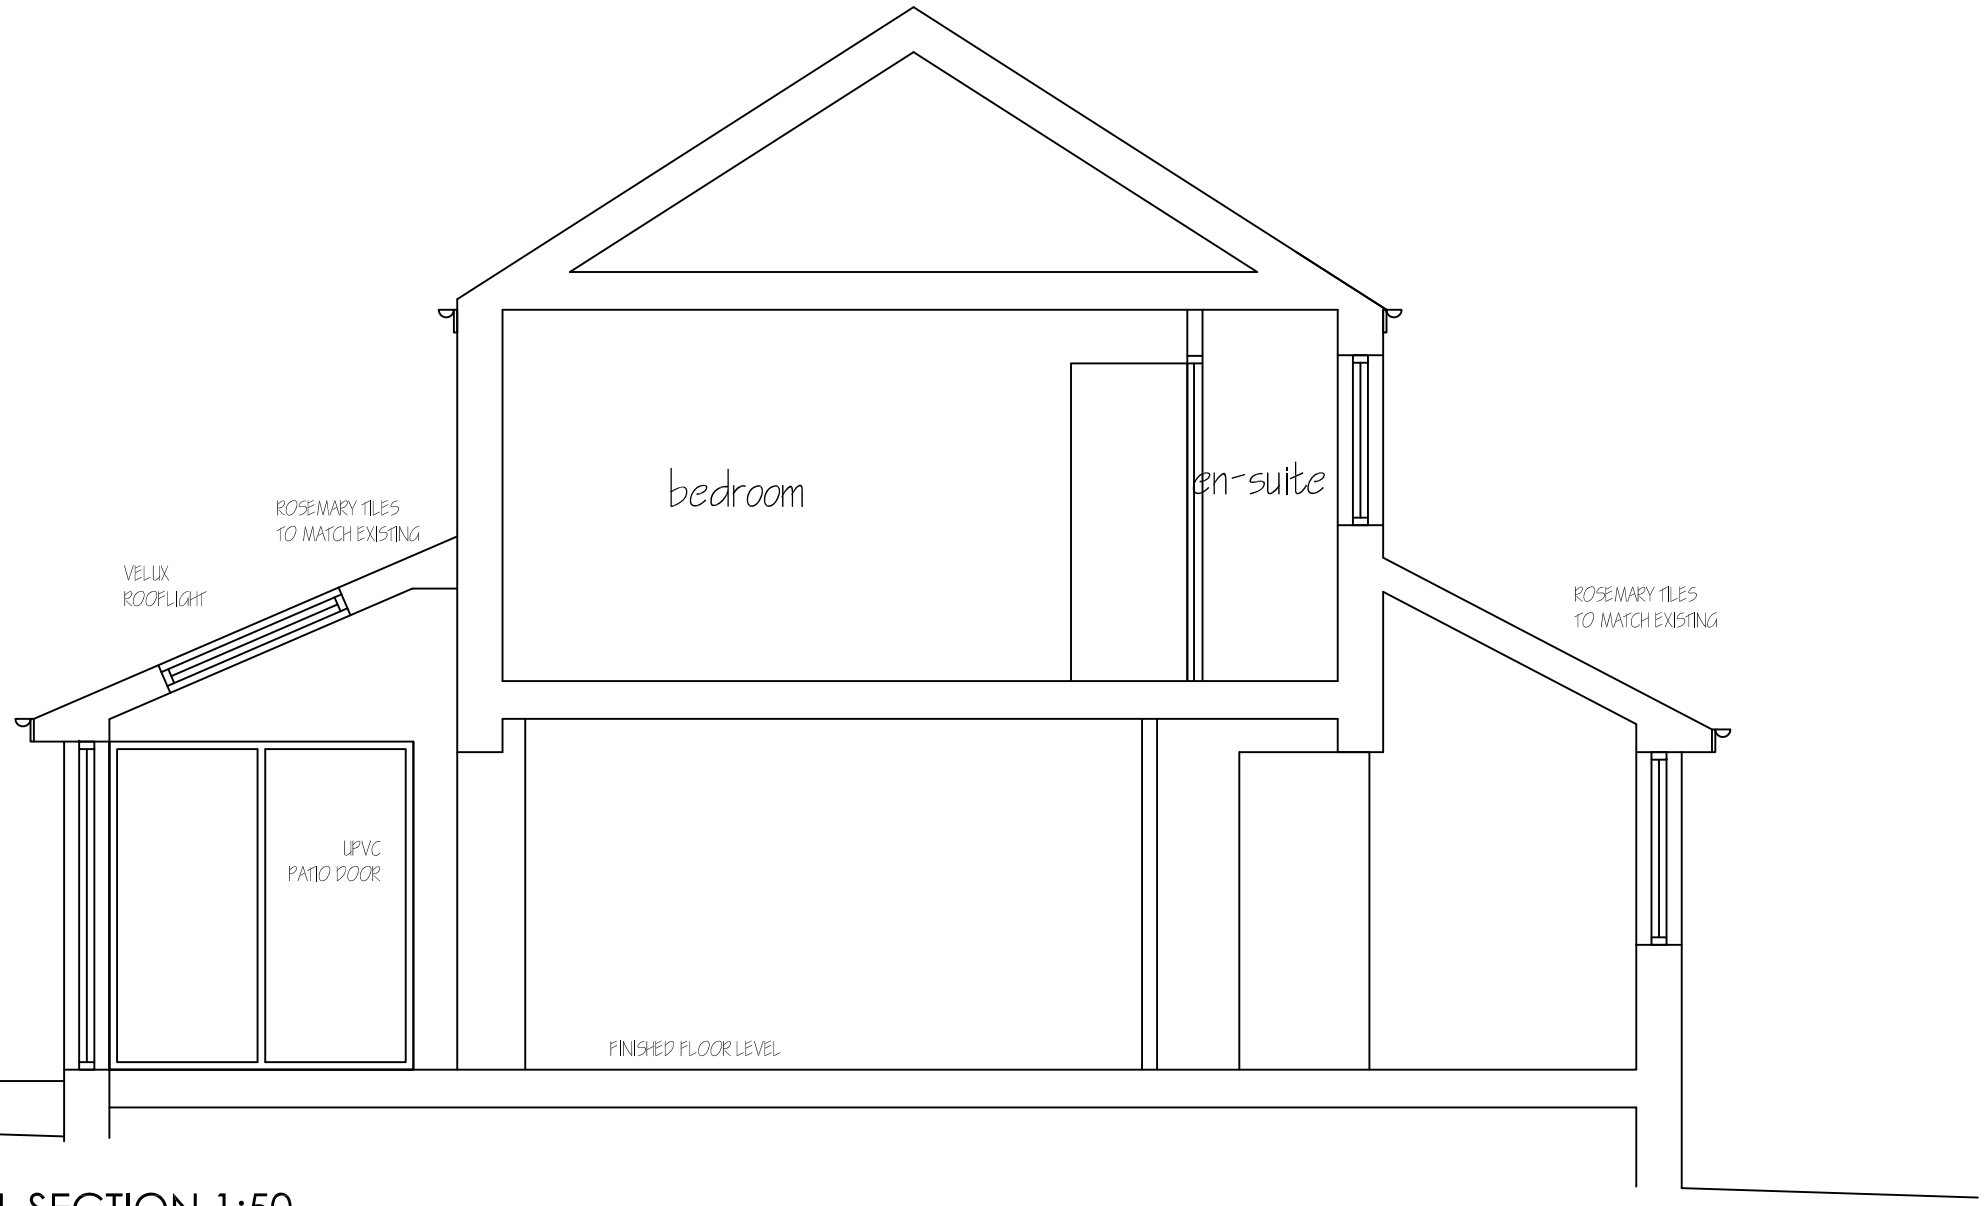

# PROPOSED FRONT ELEVATION 1:50

| | | |
|---|---|---|
| Revisions | A. A----- | 00-00-00 |
| This drawing is for planning permission only and is not a construction drawing. | | |
| Drawing Title | PROPOSED-FRONT-ELEVATION | |
| Job No. - Dwg No. | ph/2010/08 . | - |
| Client: | MR & MRS CURRIE<br>34 MAYFIELD<br>OXSPRING<br>S36 8YN | |
| Scale. | 1:50 | |



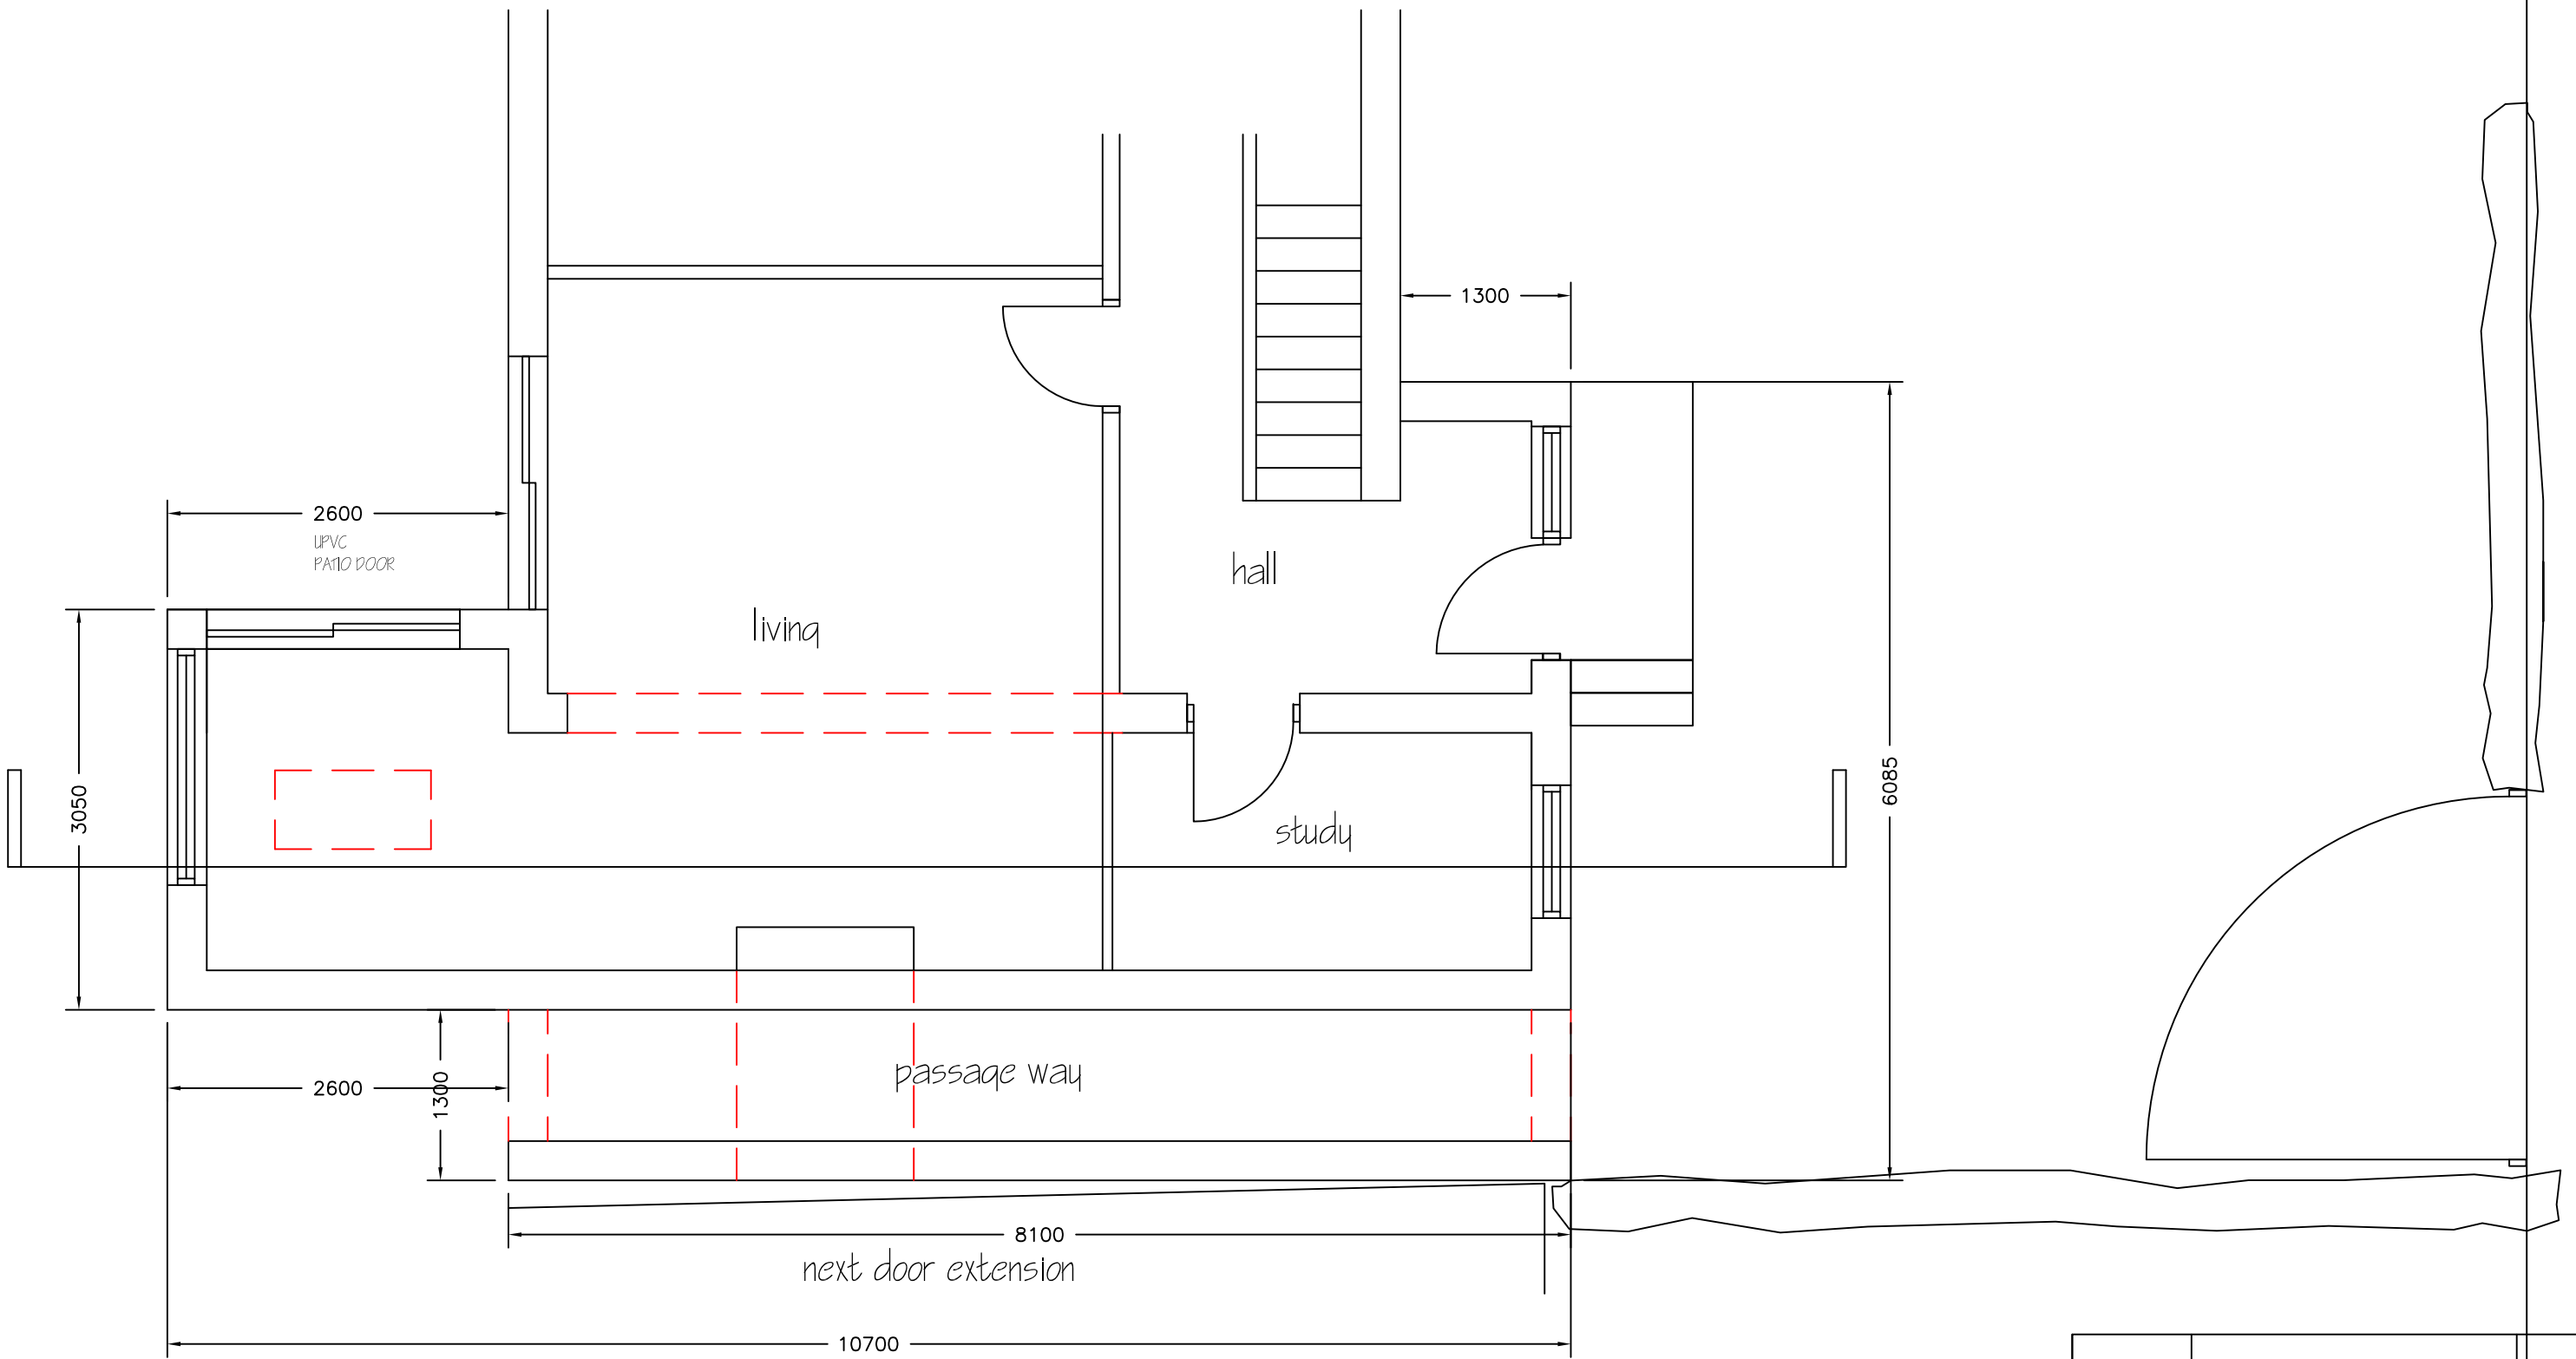

PROPOSED SIDE
ELEVATION 1:50

| | | | |
|---|---|---|---|
| Revisions | A. A----- | | 00-00-00 |
| This drawing is for planning permission only and is not a construction drawing. | | | |
| Drawing Title | PROPOSED-SIDE-ELEVATION | | |
| Job No. - Dwg No. | ph/2010/09 | . | - |
| Client: | MR & MRS CURRIE<br>34 MAYFIELD<br>OXSPRING<br>S36 8YN | | |
| Scale. | 1:50 | | |



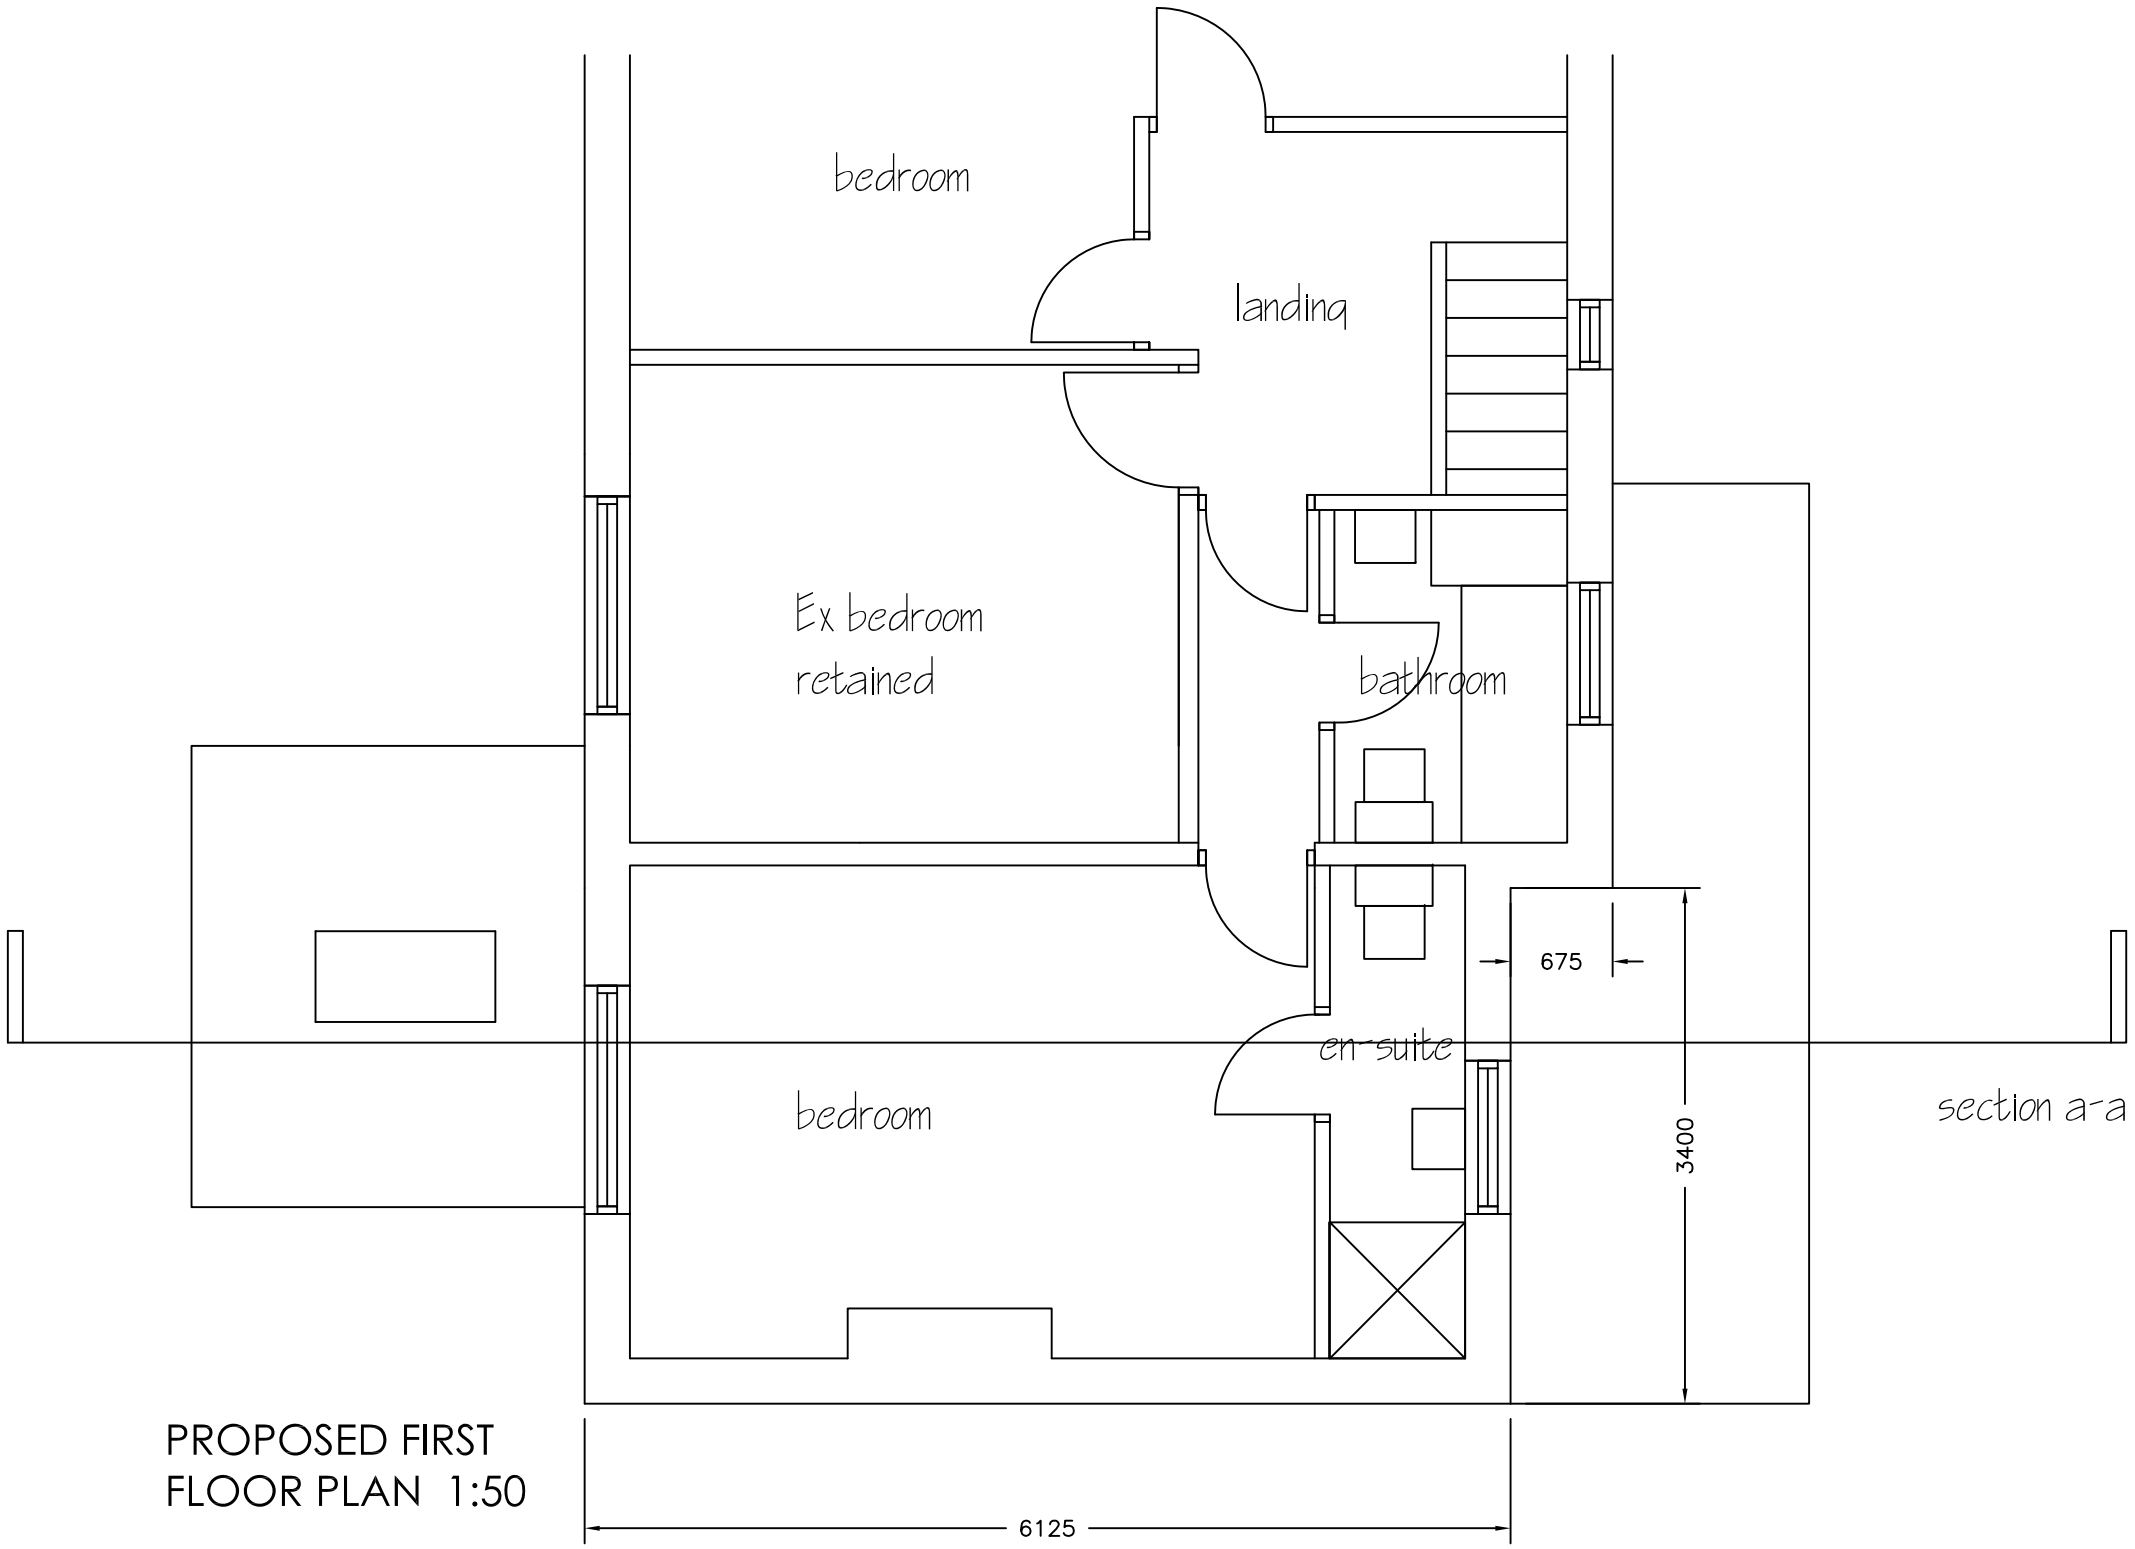

TYPICAL SECTION 1:50

| | | |
|---|---|---|
| Revisions | A. A----- | 00-00-00 |
| This drawing is for planning permission only and is not a construction drawing. | | |
| Drawing Title | PROPOSED-SECTION | |
| Job No. - Dwg No. | ph/2010/10 . | - |
| Client: | MR & MRS CURRIE<br>34 MAYFIELD<br>OXSPRING<br>S36 8YN | |
| Scale. | 1:50 | |



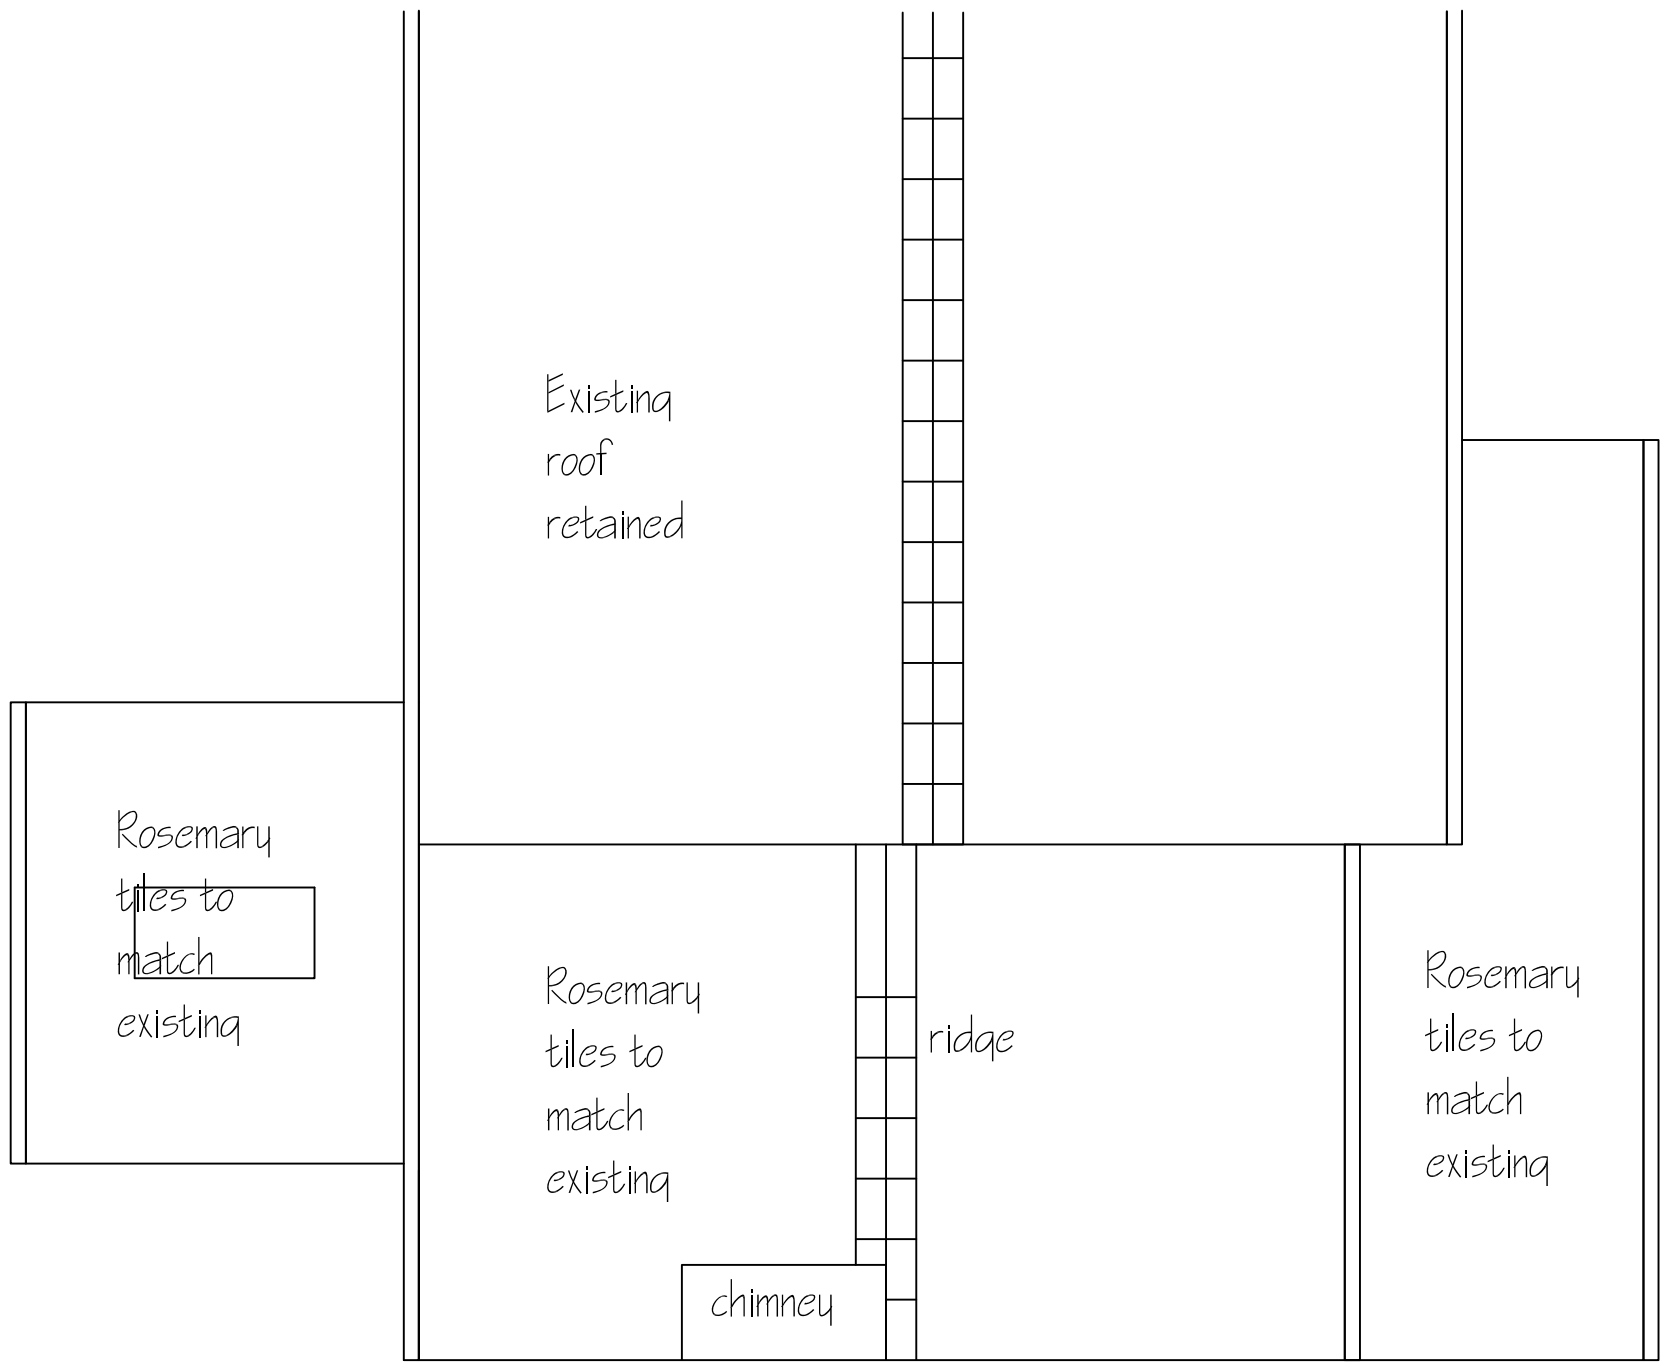

PROPOSED GROUND
FLOOR PLAN 1:50

| | | |
|---|---|---|
| Revisions | A. A----- | 00-00-00 |
| This drawing is for planning permission only and is not a construction drawing. | | |
| Drawing Title | PROPOSED-GROUND-FLOOR-PLAN | |
| Job No. - Dwg No. | ph/2010/11 . | - |
| Client: | MR & MRS CURRIE<br>34 MAYFIELD<br>OXSPRING<br>S36 8YN | |
| Scale. | 1:50 | |




PROPOSED FIRST
FLOOR PLAN 1:50

| | | |
|---|---|---|
| Revisions | A. A----- | 00-00-00 |
| This drawing is for planning permission only and is not a construction drawing. | | |
| Drawing Title | PROPOSED-FIRST-FLOOR-PLAN | |
| Job No. - Dwg No. | ph/2010/12 . | - |
| Client: | MR & MRS CURRIE<br>34 MAYFIELD<br>OXSPRING<br>S36 8YN | |
| Scale. | 1:50 | |




PROPOSED ROOF
PLAN 1:50

| | | |
|---|---|---|
| Revisions | A. A----- | 00-00-00 |

This drawing is for planning permission only and is not a construction drawing.

| | | | |
|---|---|---|---|
| Drawing Title | PROPOSED-ROOF-PLAN | | |
| Job No. - Dwg No. | ph/2010/13 | . | - |
| Client: | MR & MRS CURRIE<br>34 MAYFIELD<br>OXSPRING<br>S36 8YN | | |
| Scale. | 1:50 | | |