
Rev. 1

Drg. No. P41-0R01

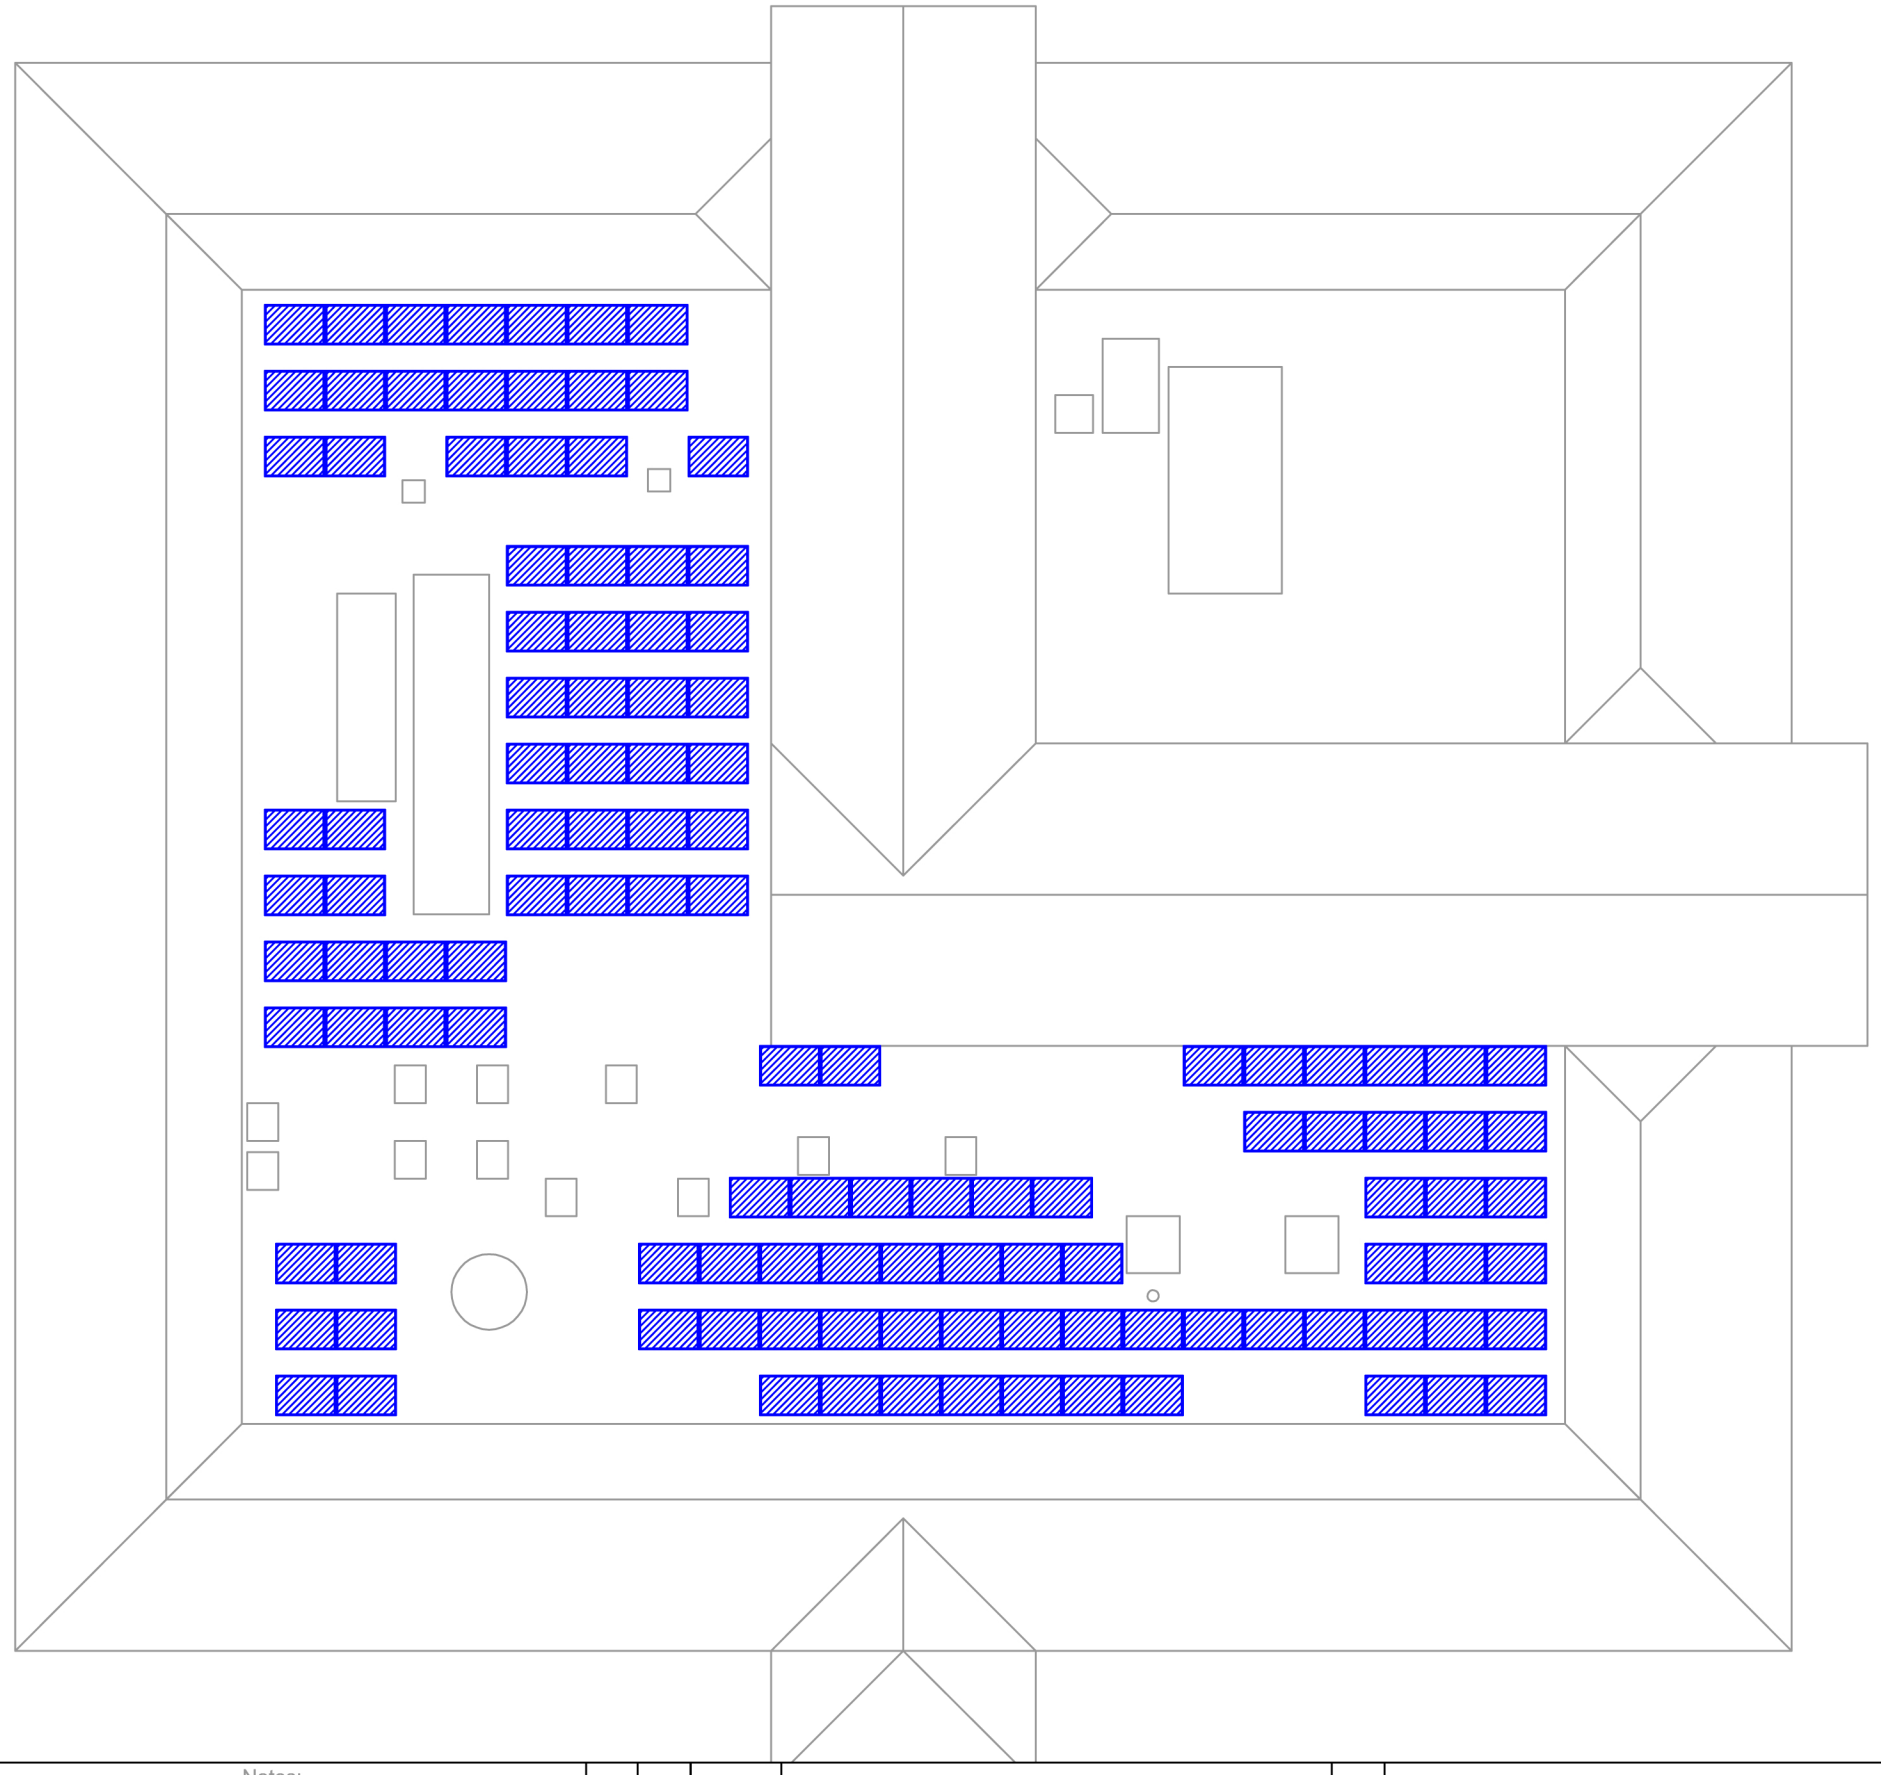



Notes:

DAS
Solar made Simple

2 Hamilton Place
Hamilton Way
Mansfield
NG18 5FA

Call: 0844 414 6637
Email: Solar@dastechnology.co.uk
www.dastechnology.co.uk

Rev	By	Date	Details	Chkd
1	GS	Jan 12	Planning Issue	MW

Drawing Status: PLANNING ISSUE

Scale (A3): 1:200

Drawn by: GSD

Date: 24.01.12

Checked by: MW

Client: C.R.T. RENEWABLES

Project: PRIORY CAMPUS

Title: PROPOSED ROOF PLAN

Drawing number: 03-00001-P41-0R01