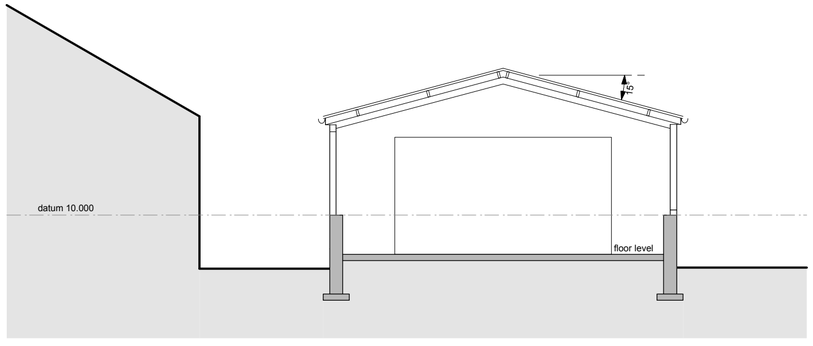
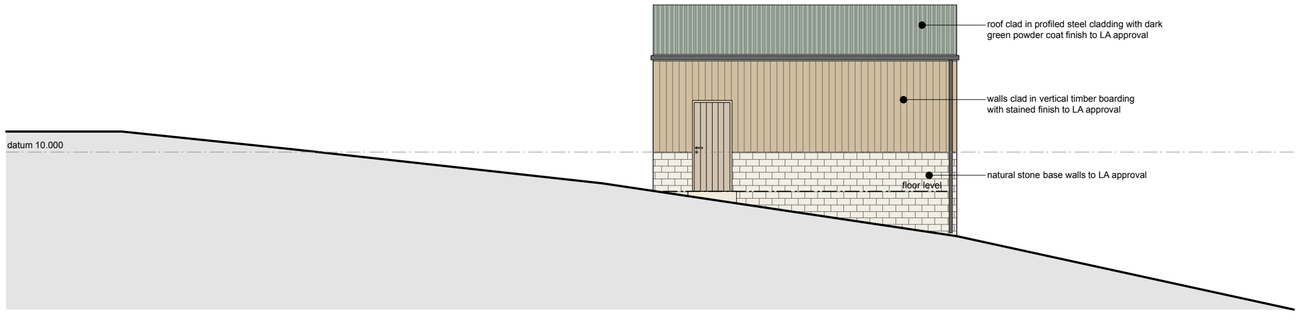
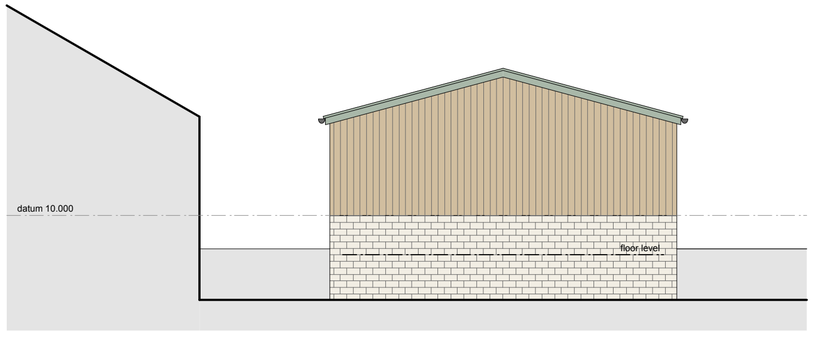


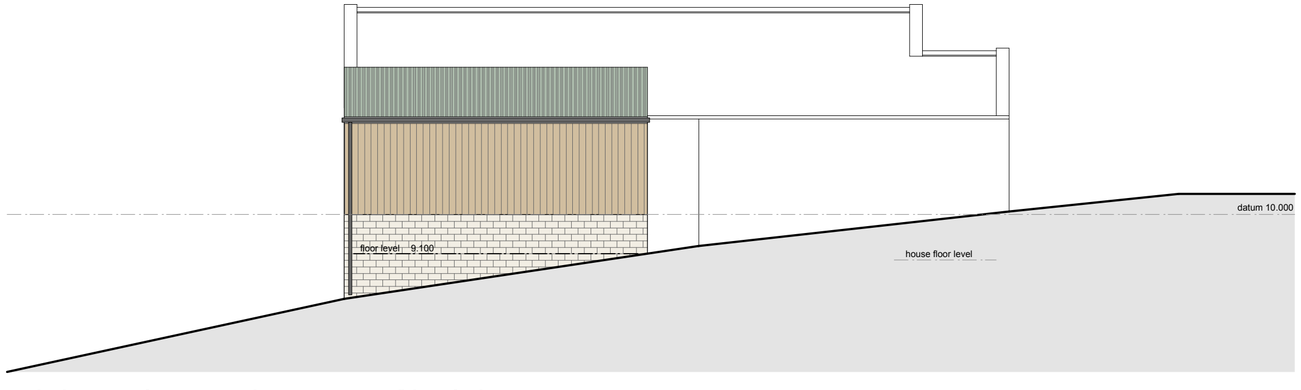

section a-a



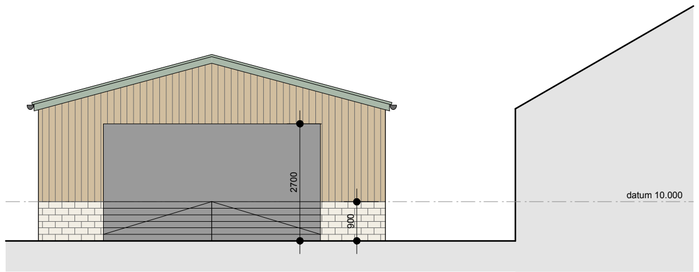

side elevation to house



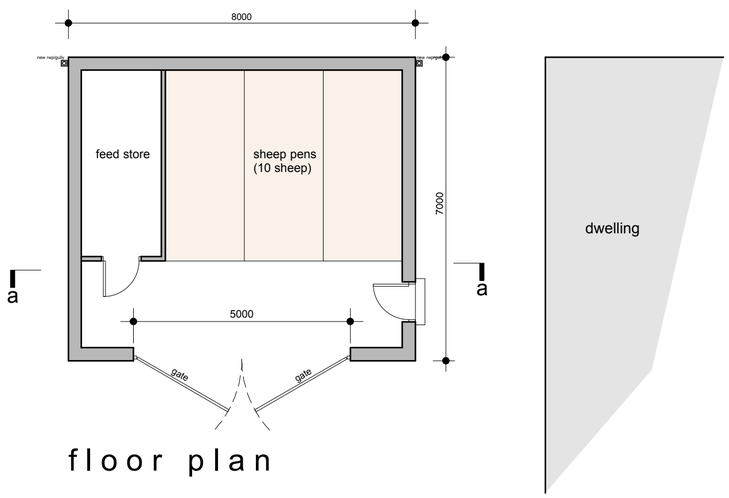

rear elevation



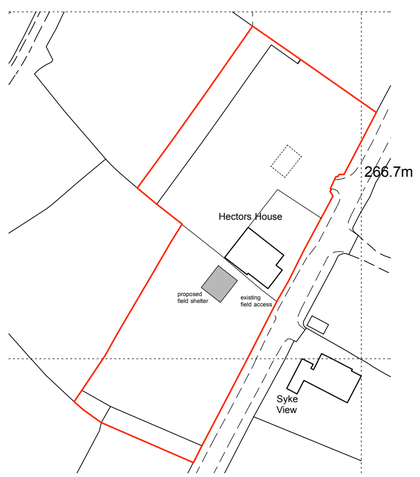

side elevation to field




front elevation




floor plan




site plan 1:1250

This drawing has been prepared specifically for the purpose of obtaining Planning Permission and/or Building Regulation Approval. Its suitability for other purposes, without supplementary details and specifications cannot be guaranteed. The Permissions and/or Approvals are beyond the Architects control, and no guarantee that such will be granted is given or to be inferred by reason of the preparation of this drawing. Only figured dimensions are to be used. All dimensions to be checked on site. This drawing together with the design is the property and copyright of the Architect and must not be reproduced without prior written permission.

| rev. | description | date | drawn | appvd |
|---|---|---|---|---|
| P02 | Drawing updated | 09.06.16 | JS | AS |
| P01 | Drawing originated | 27.05.16 | JS | AS |

project Proposed field shelter
at
Hectors House,
Hornthwaite Hill Road
Thurlstone S36 9QL
for
Mr T Senior

title General arrangement as proposed
number 16050D-01-P02
scale 1:100
size A2

ARCHITECTURE + DESIGN PARTNERSHIP
The Old Police Station 16 Bridge Lane Holmfirth HD9 7AN
T: 01484 685411 E: hello@adp-architects.com
W: www.adp-architects.com
RIBA Chartered Practice