
© This drawing is the property of White Design (UK) Ltd trading as SELF and is subject to copyright. It cannot be reproduced in any form without express consent of the company. Written dimensions to be checked on site and discrepancies are to be reported prior to commencing work. Figured dimensions only are to be taken from this drawing. Do not scale. If in doubt ask.

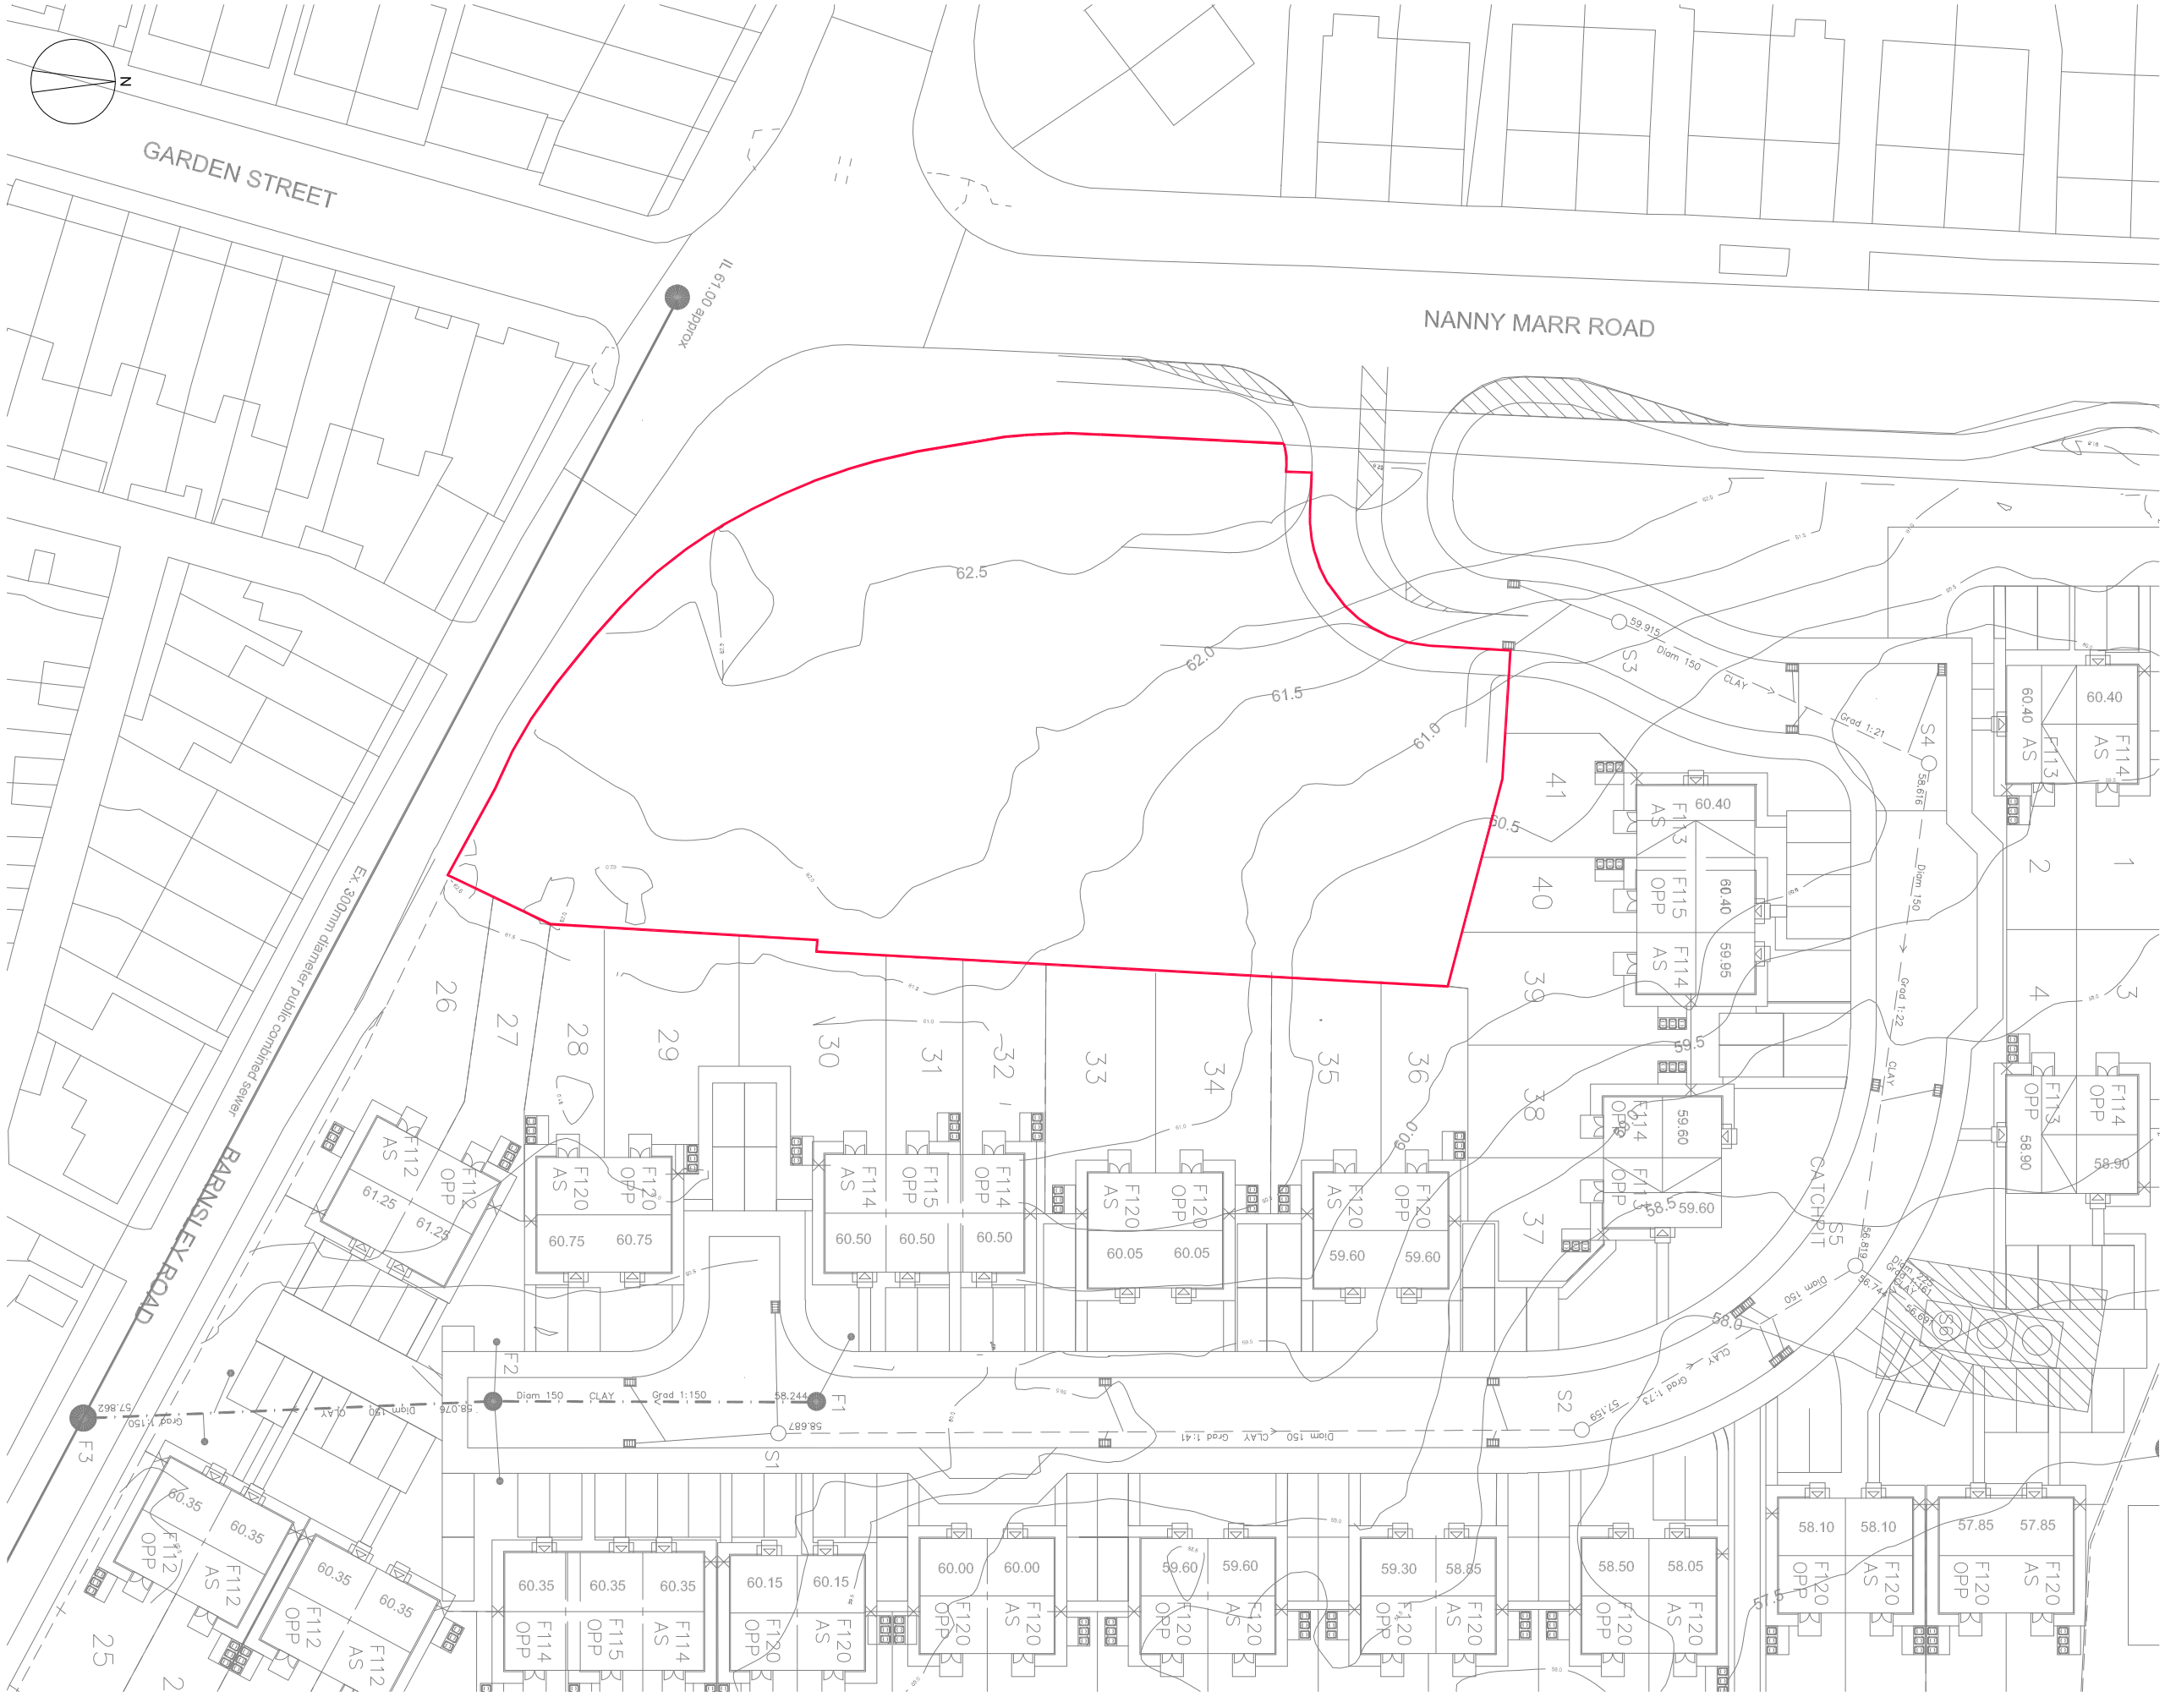

EXISTING SITE PLAN - SCALE 1:500

Rev	Date	Drawn	Description

FEASIBILITY - 01

Client: RUSLING INVESTMENTS LIMITED

Project: NANNY MARR ROAD DEVELOPMENT DARFIELD, BARNSLEY

Title: EXISTING SITE PLAN

Scales@A3:	Drawn:	Date:	Checked:
1:500	LF	13.06.19	-

Drawing no: 10836 A 01 001

Rev: -

Quayside House
Furnival Road
Sheffield, S4 7YA
0114 224 0255
selfarchitects.co.uk

SELF