

This drawing is the property of BODEN ASSOCIATES. Copyright is reserved by them and the drawing is issued on the condition that it is not copied, reproduced, retained or disclosed to any unauthorised person, wholly or in part without the written consent of BODEN ASSOCIATES. All dimensions to be verified on site.

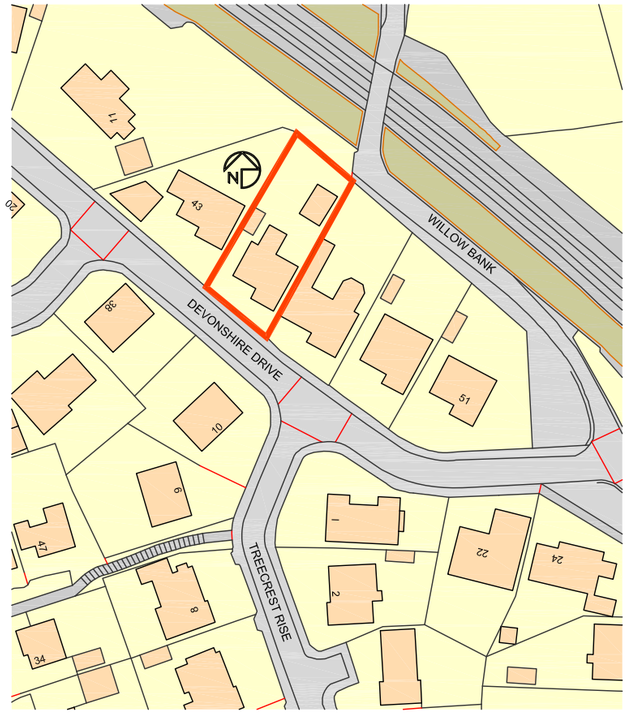

Ordnance Survey, (c) Crown Copyright 2016. All rights reserved. Licence number 100022432

SITE PLAN 1:1250

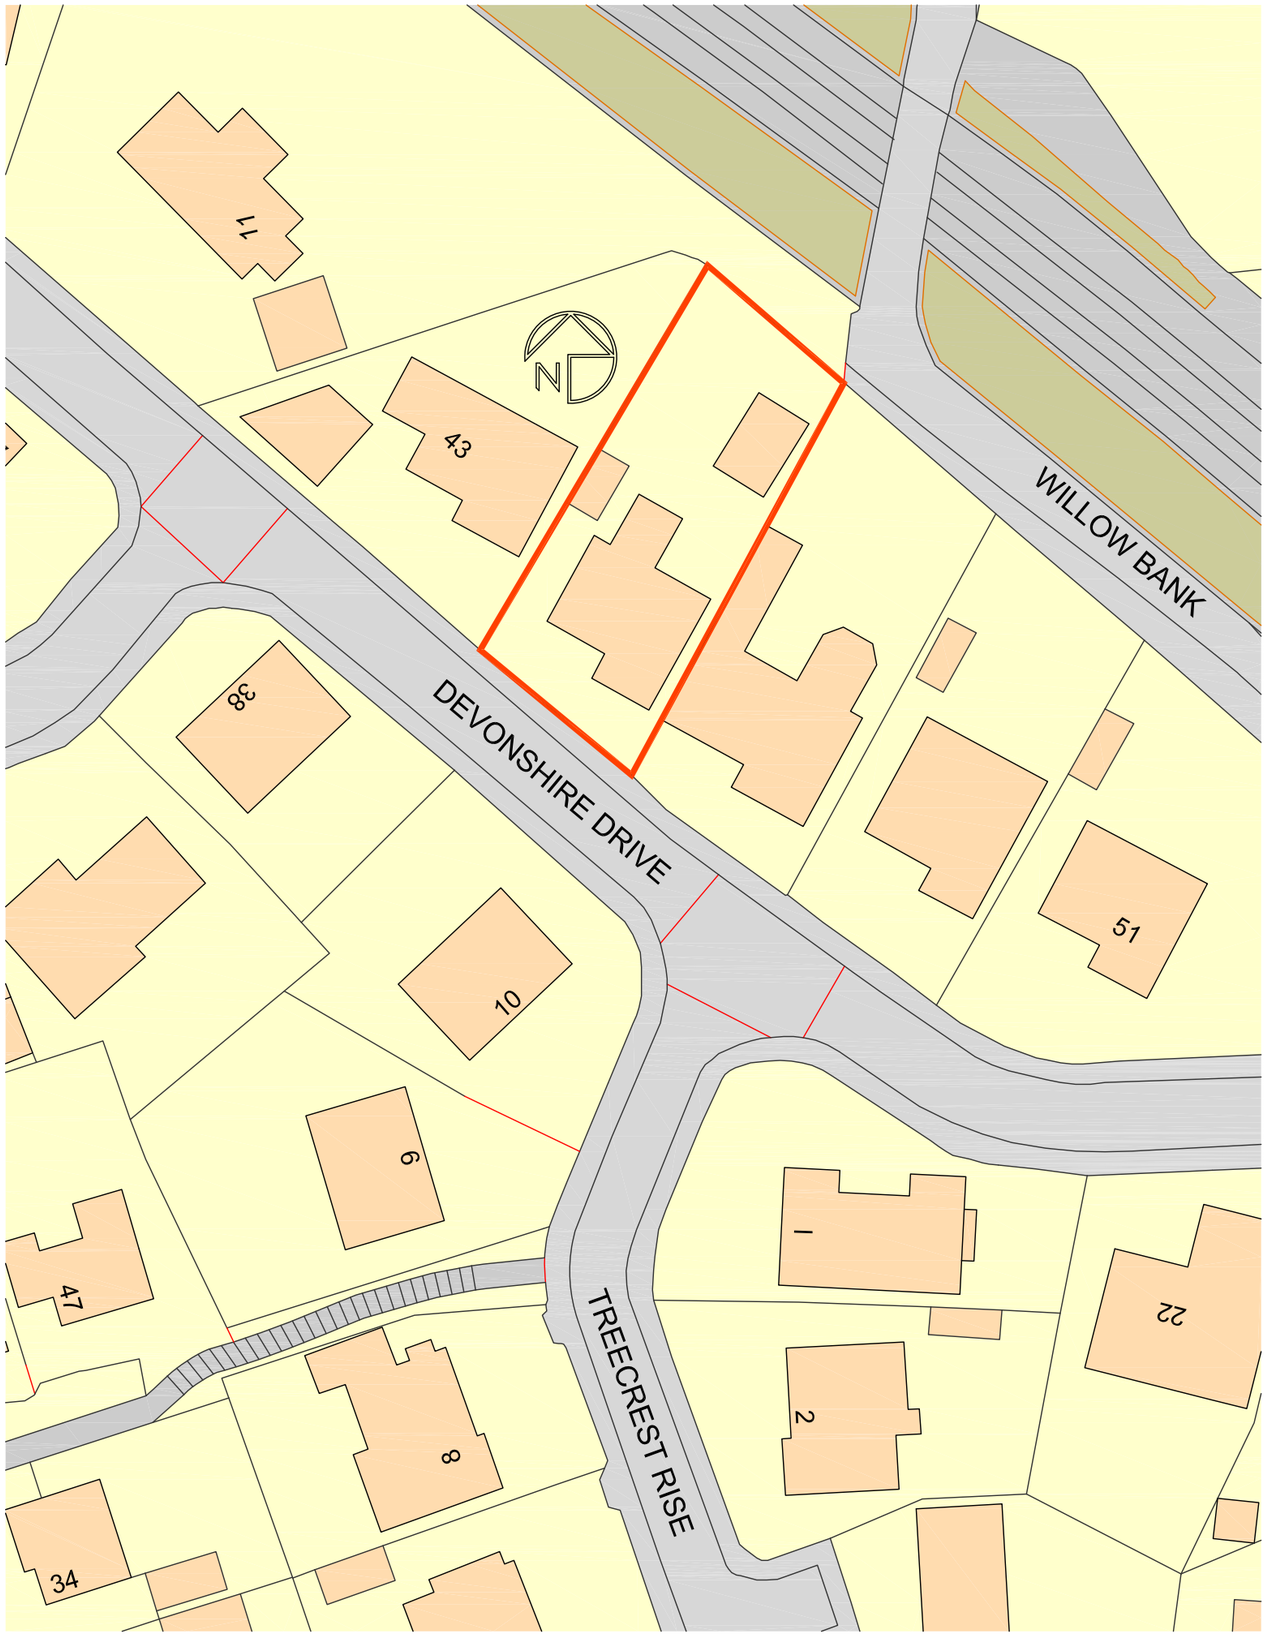

BLOCK PLAN 1:500

Date	Description	By

BODEN ASSOCIATES
BARTON HOUSE, 61 HIGH ROAD
NOTTINGHAM NG9 4AJ
TEL 0115 913 0017
david@bodenassociates.co.uk
www.bodenassociates.co.uk

Client:
CONNER WOOD

Project Title:
45 DEVONSHIRE DRIVE
BARNSLEY

Drawing Title:
SITE LOCATION PLAN
BLOCK PLAN

Project No:	Dwg No:	Revision:	Scale:
1660	(02)000		1:1250@A3

Drawn:	Date:	Status:
DB	16.08.16	SURVEY