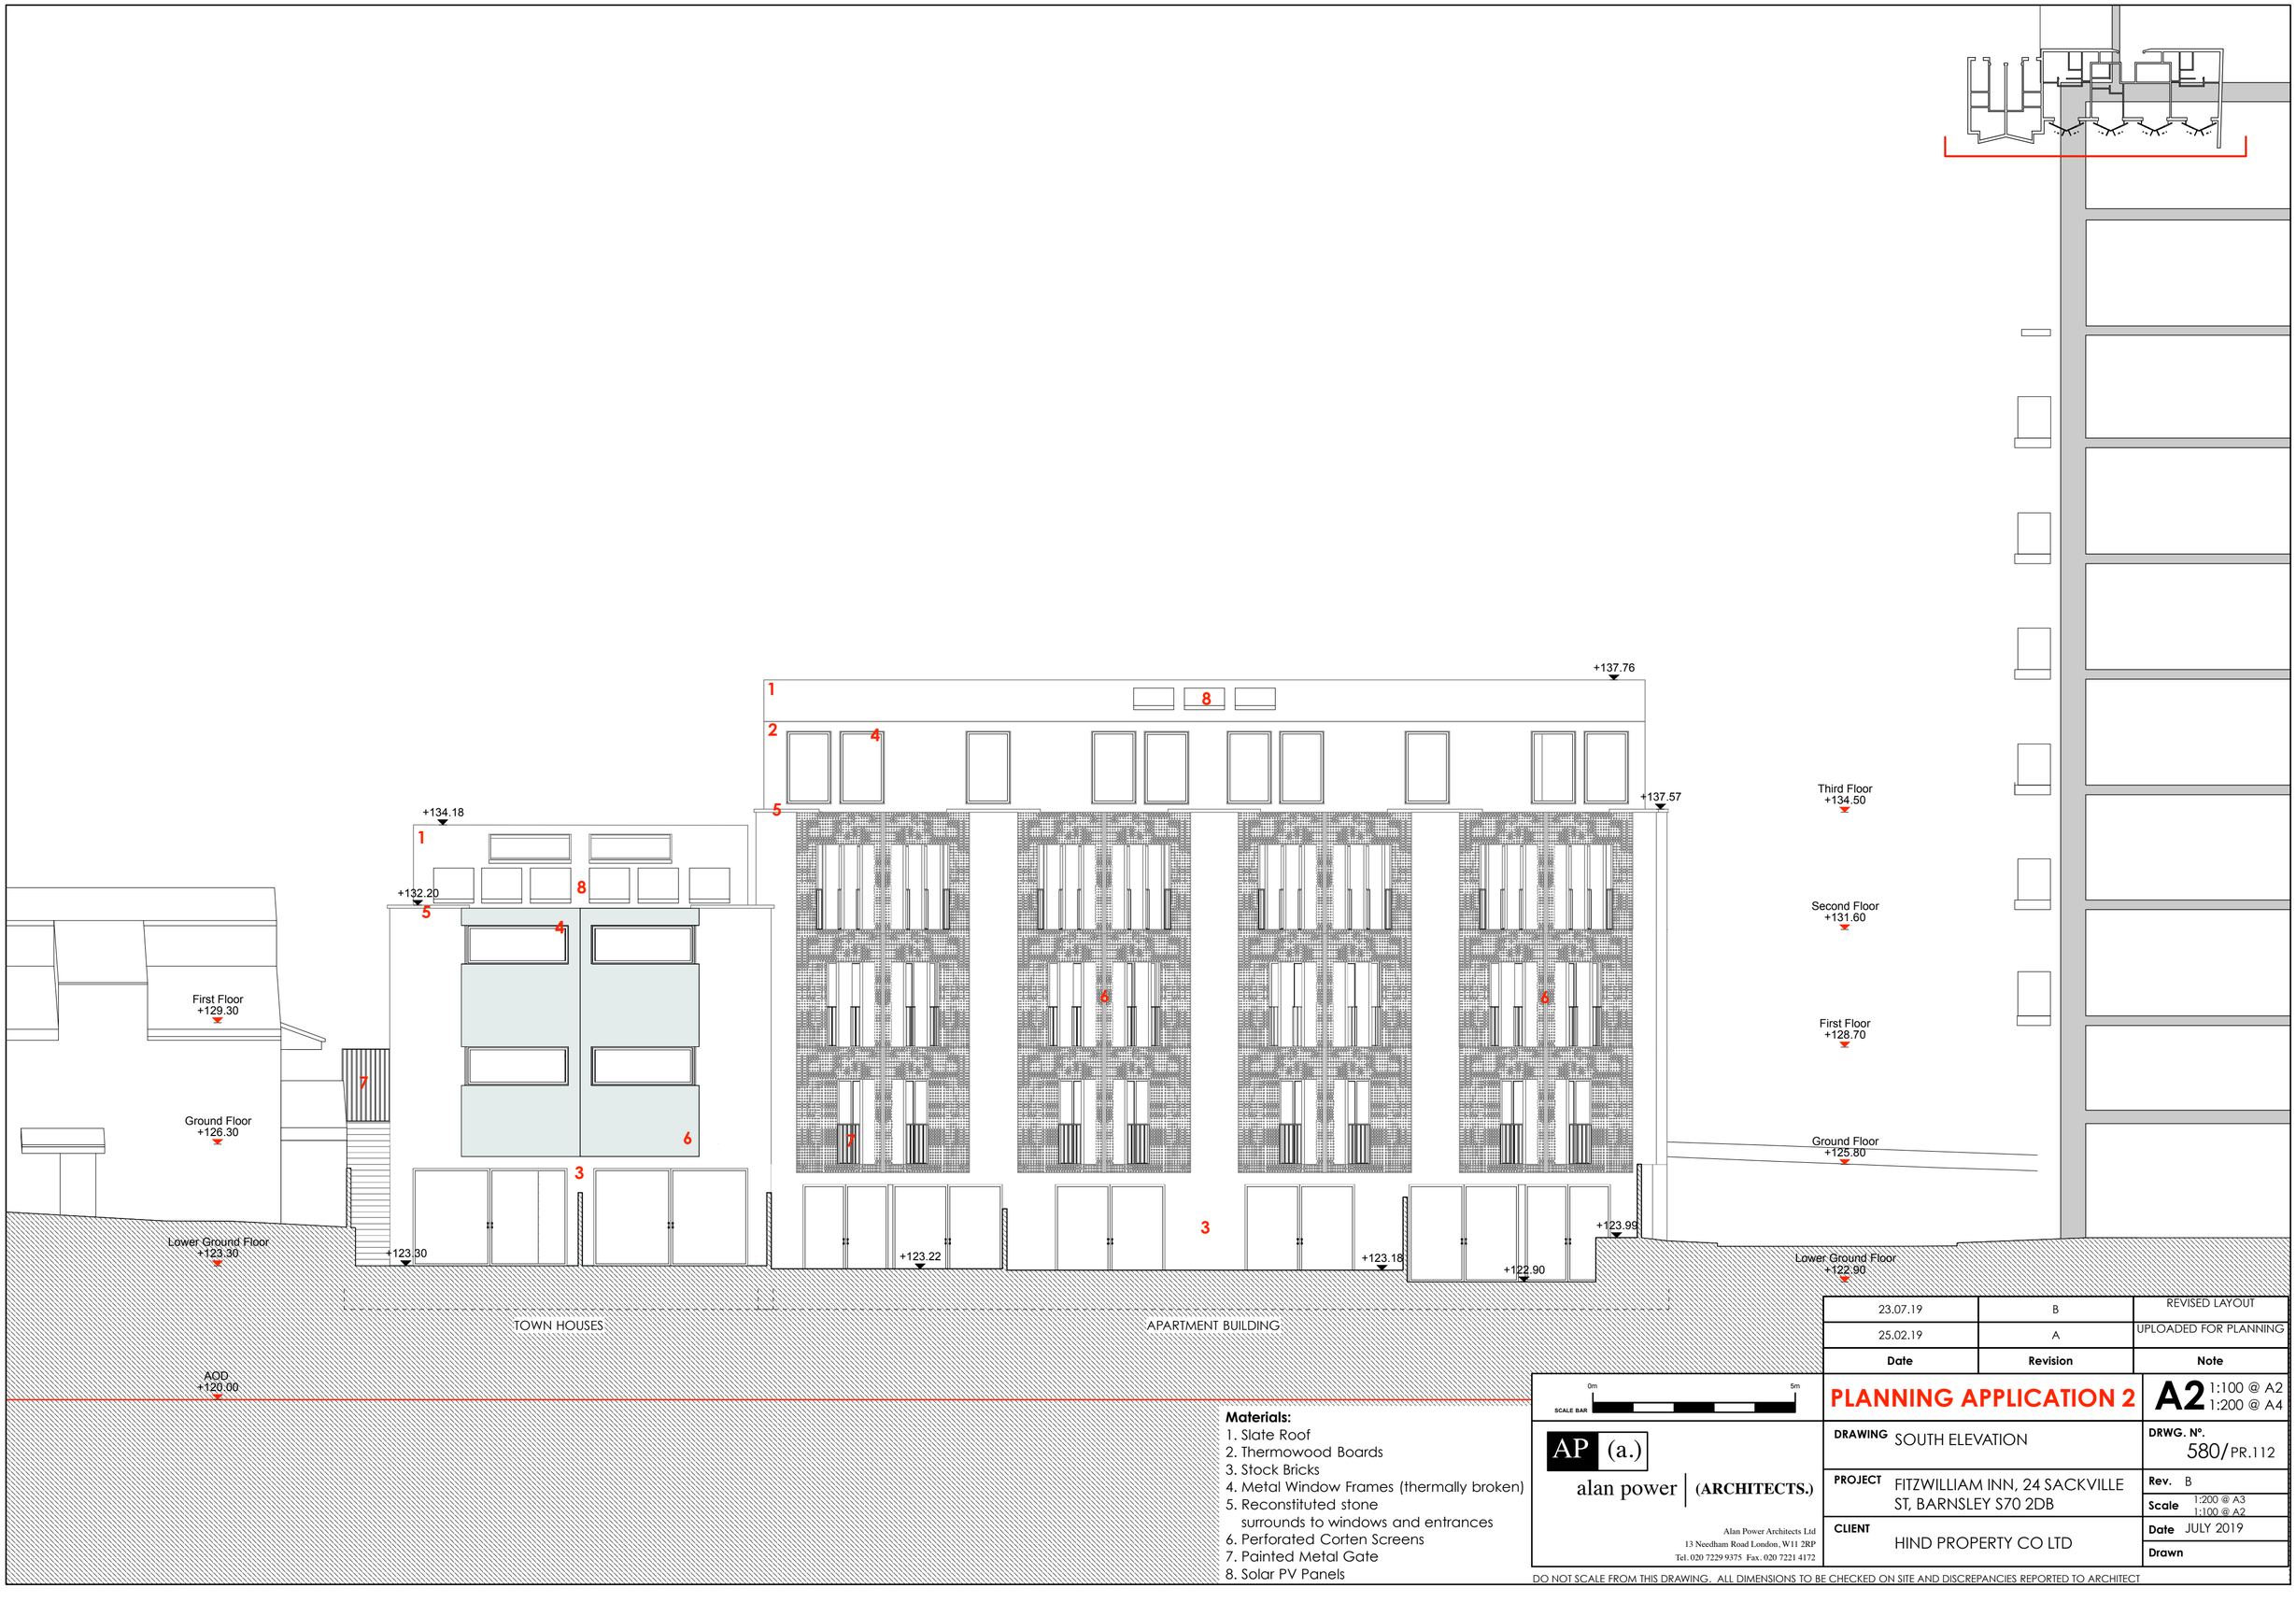


Materials:

1. Slate Roof
2. Thermowood Boards
3. Stock Bricks
4. Metal Window Frames (thermally broken)
5. Reconstituted stone surrounds to windows and entrances
6. Perforated Corten Screens
7. Painted Metal Gate
8. Solar PV Panels

Date	Revision	Note
23.07.19	B	REVISED LAYOUT
25.02.19	A	UPLOADED FOR PLANNING

SCALE BAR 0m 5m

PLANNING APPLICATION 2

A2 1:100 @ A2 1:200 @ A4

AP (a.)

alan power | (ARCHITECTS.)

Alan Power Architects Ltd
13 Needham Road London, W11 2RP
Tel. 020 7229 9375 Fax. 020 7221 4172

DRAWING SOUTH ELEVATION

DRWG. Nº. 580/PR.112

PROJECT FITZWILLIAM INN, 24 SACKVILLE ST, BARNSLEY S70 2DB

Rev. B

Scale 1:200 @ A3 1:100 @ A2

CLIENT HIND PROPERTY CO LTD

Date JULY 2019

Drawn

DO NOT SCALE FROM THIS DRAWING. ALL DIMENSIONS TO BE CHECKED ON SITE AND DISCREPANCIES REPORTED TO ARCHITECT