



Current East Elevation

Current South Elevation

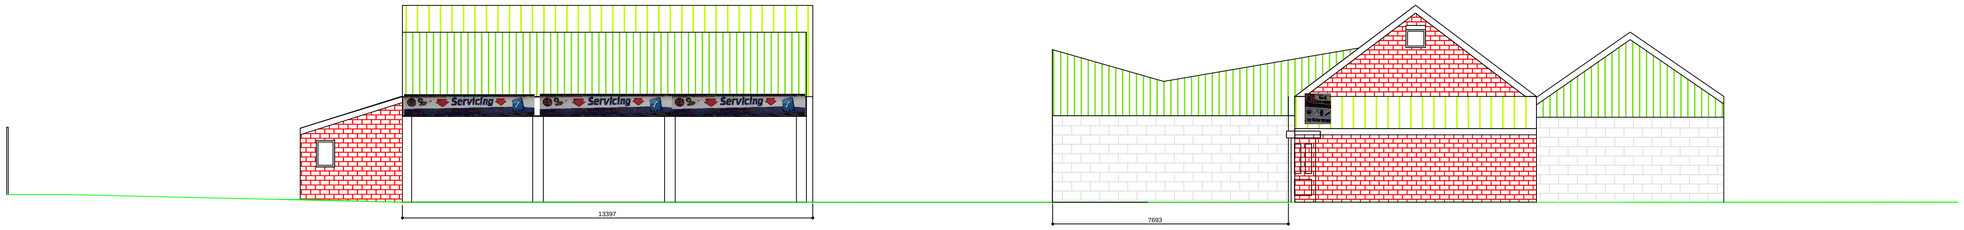

Proposed East Elevation


Proposed South Elevation

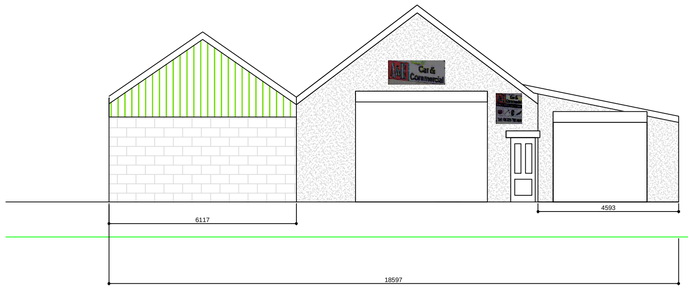


Current North Elevation




Proposed North Elevation

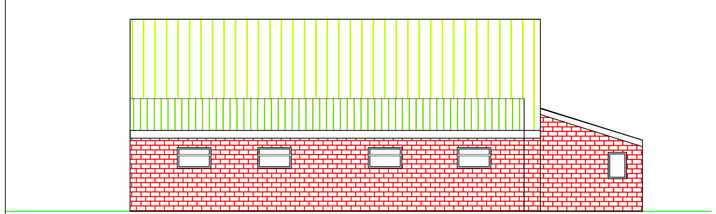

Current West Elevation

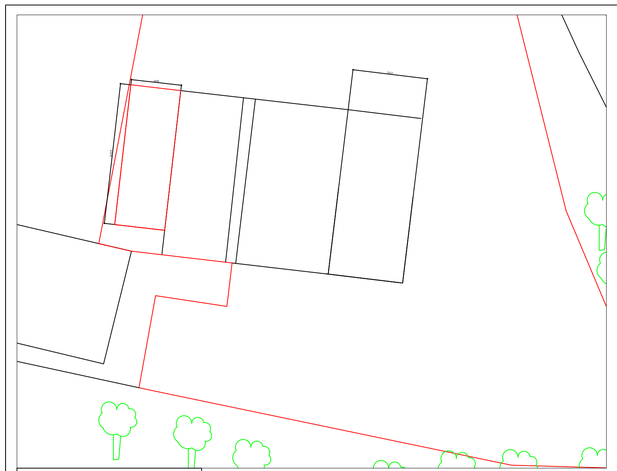

Scale 1:250

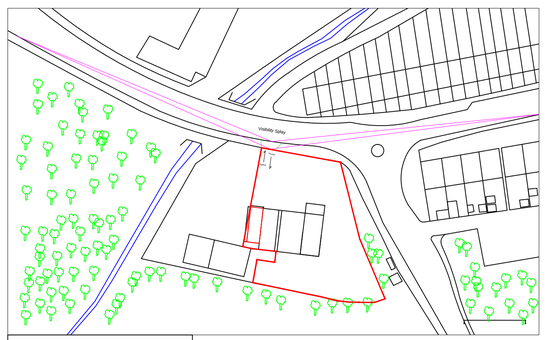

Scale 1:1000

General Construction Notes

	By	Amendments	Date

PLANNING CONSULT,
DIGITAL MEDIA CENTRE,
COUNTY WAY,
BARNSLEY,
S70 2JW

Tel:- 01226 720814
www.planning-consult.com

Client

Andrew Swift,
A&E Ccommercials
98 High street,
Grimethorpe
S72 7BD

Project

Garage Extension of A&E Commercials.

Drawing title

Elevations and Block Plan

Scale	Drawn	Checked	Date
1:100	**SC**	**AS**	**01/11/2014**

Drawing No.	Revision	File
PC/AS2/Nov/SC1	**-**	