


FRONT ELEVATION




FRONT ELEVATION




SIDE ELEVATION

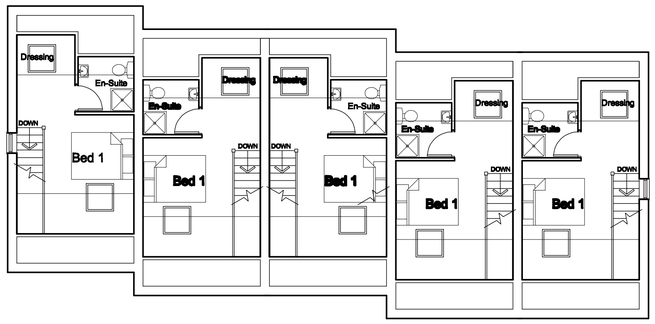


SECOND FLOOR PLAN

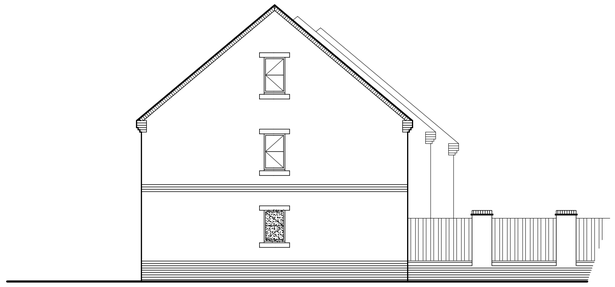

SIDE ELEVATION

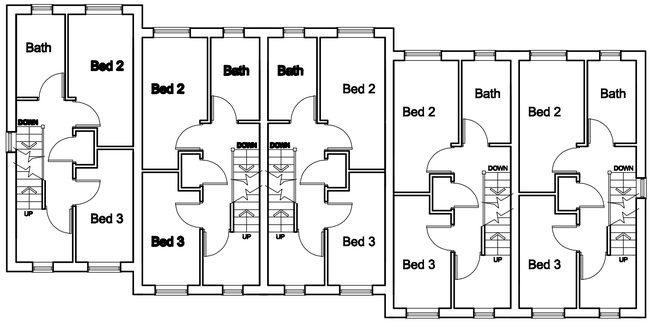


FIRST FLOOR PLAN

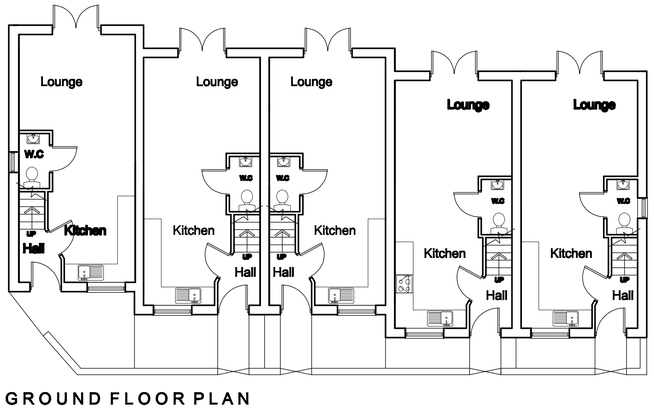

GROUND FLOOR PLAN


DARK STAINED TIMBER FENCING WITH DWARF WALL & PIERS IN FACING BRICKWORK TO MATCH DWELLINGS

FENCE TYPE A

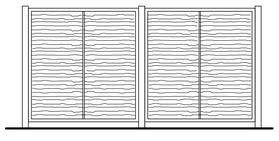


CONC POSTS
6' X 6' DARK STAINED TIMBER LARCH LAP FENCING PANELS

FENCE TYPE B

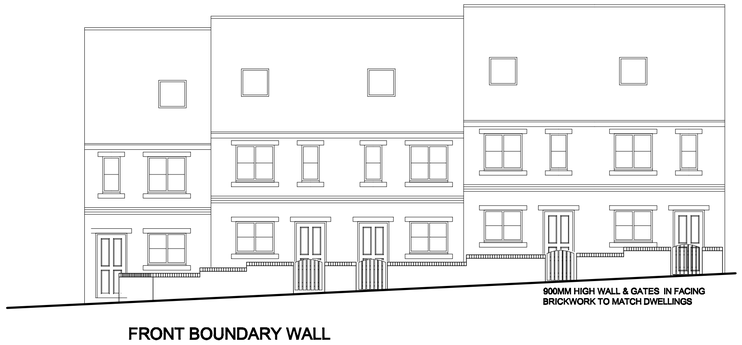

900MM HIGH WALL & GATES IN FACING BRICKWORK TO MATCH DWELLINGS

FRONT BOUNDARY WALL

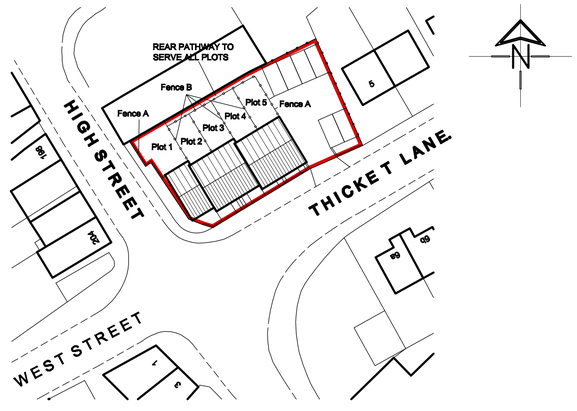

SITE PLAN

SCALE 1:500

White Agus Partnership
PROVIDENCE VILLA,
42 SACKVILLE STREET,
BARNSLEY.
S70 2DB
Phone: 01226 208482
Fax: 01226 283030
Email: info@whiteaguspartnership.co.uk
Web: www.whiteaguspartnership.co.uk
SURVEYORS AND BUILDING DESIGN CONSULTANTS

Project.
RESIDENTIAL DEVELOPMENT AT THICKET LANE, WORSBROUGH, BARNSLEY

Client.
MR J. BIRKIN

Drawing Title.
ALL DIMENSIONS TO BE CHECKED ON SITE
PLANS AND ELEVATIONS

Date.
MARCH 2011

Scale.
1:100 @ A1

Ref.
10–079

Dwg. No.
02

Rev.

Date		Suffix	Description	Date		Suffix	Description