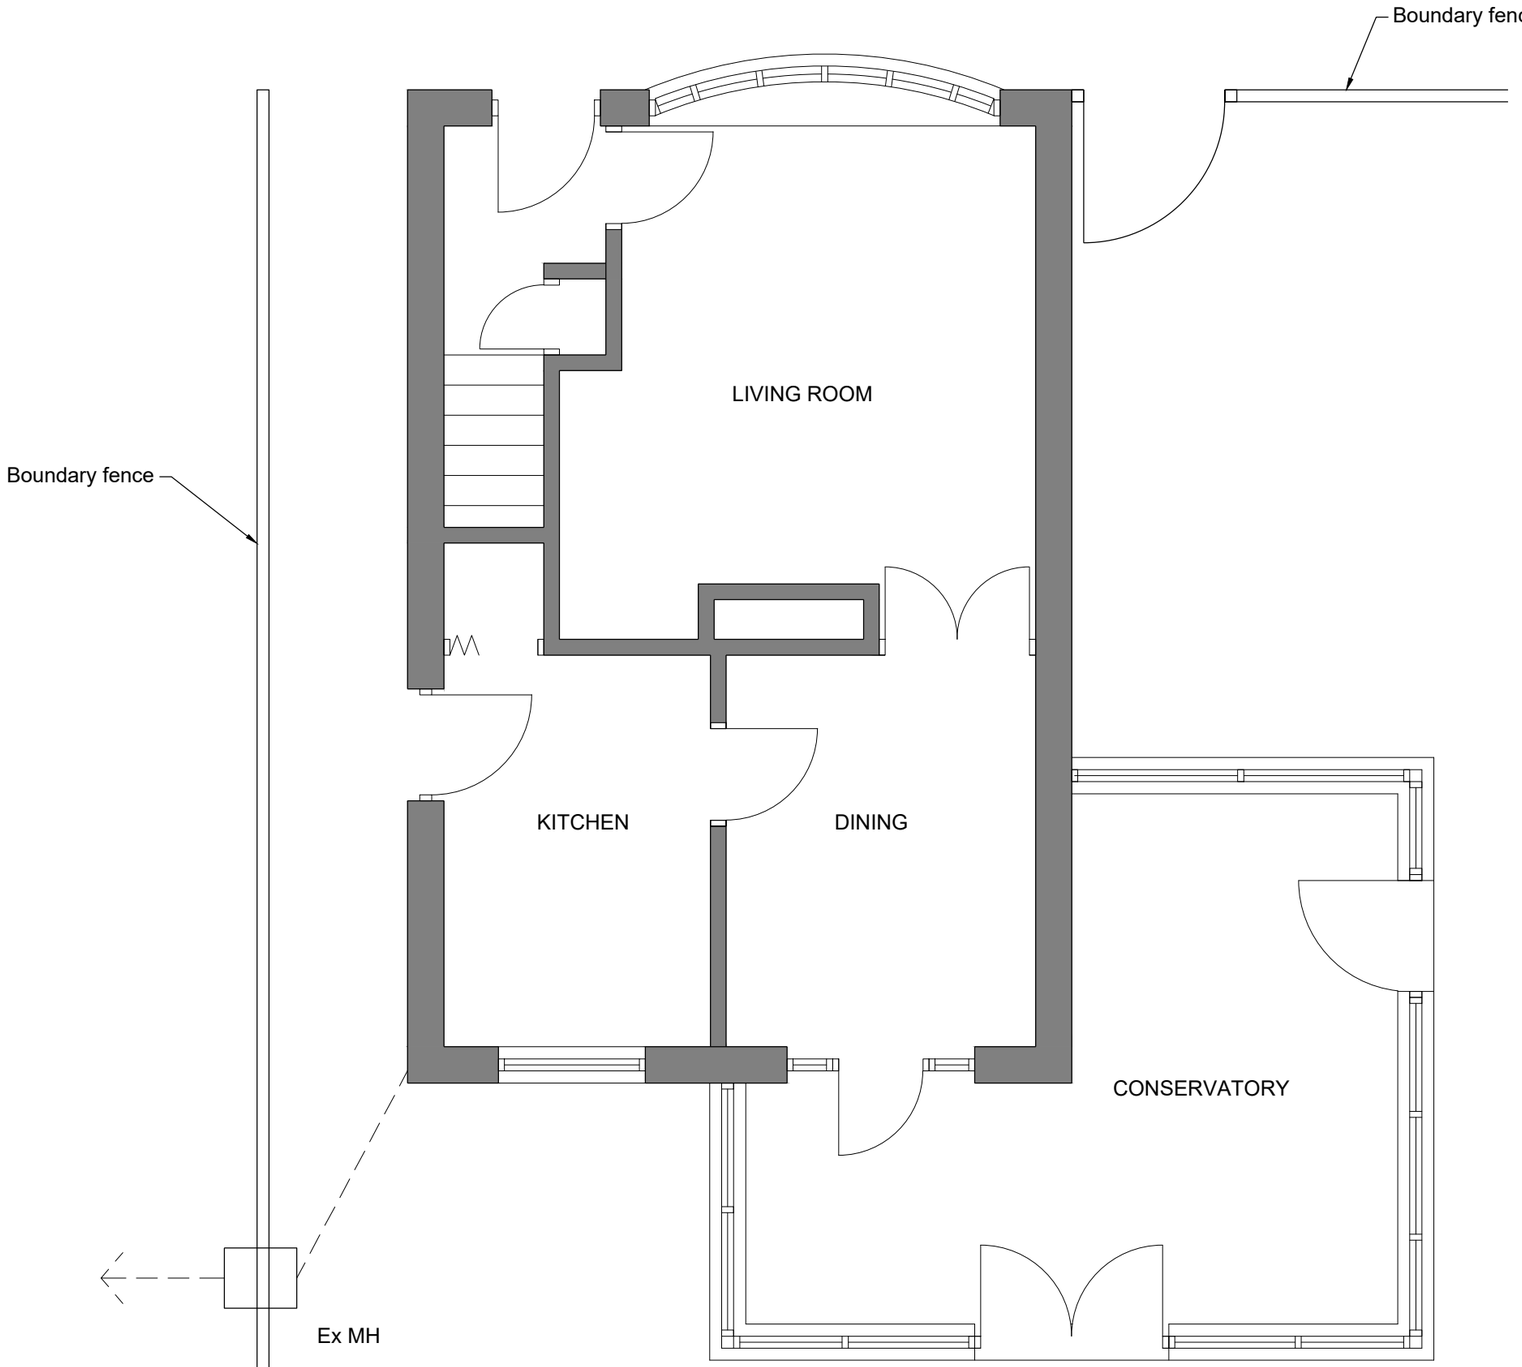


Existing ground Floor Plan
1:50

Revisions	A. A-----	00-00-00
This drawing is for planning permission only and is not a construction drawing.		
Drawing Title	EXISTING-GROUND-FLOOR-PLAN	
Job No. - Dwg No.	LMC/2022/1 .	–
Client:	MR & MRS BEAUMONT 4 BRENDON CLOSE WOMBWELL BARNSLEY S73 0SW	
Scale.	1:50	