

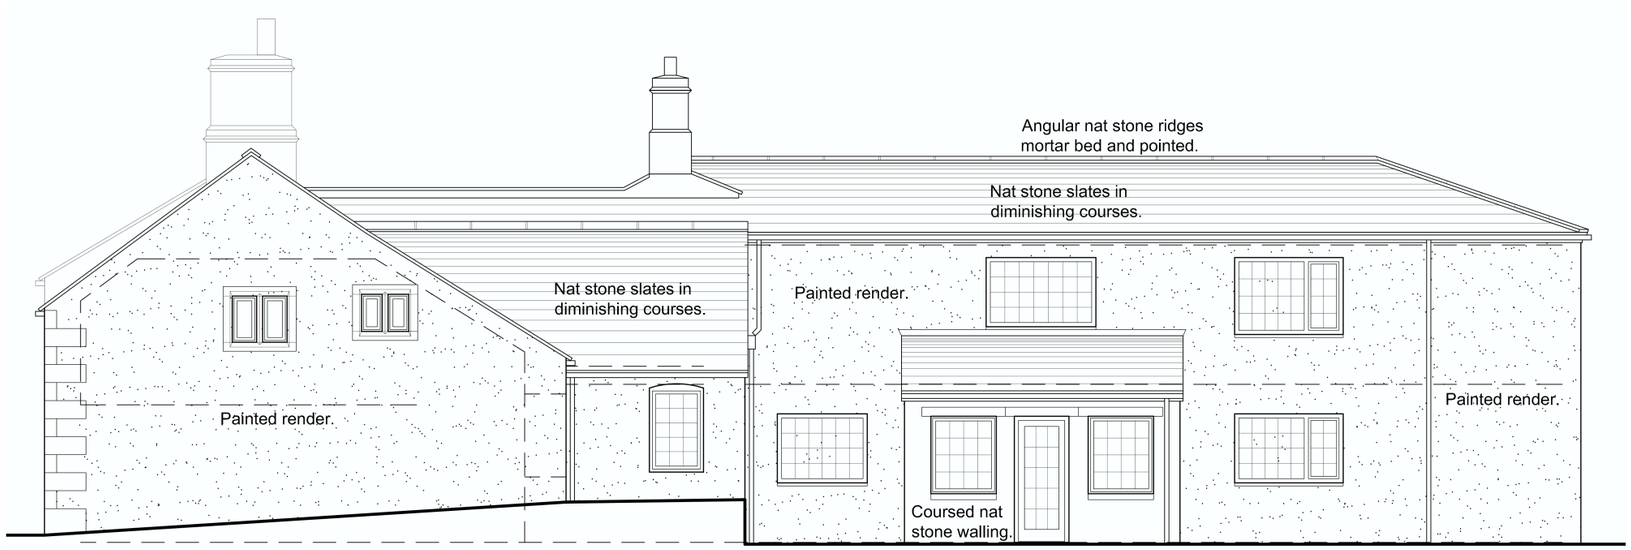



NORTH EAST ELEVATION

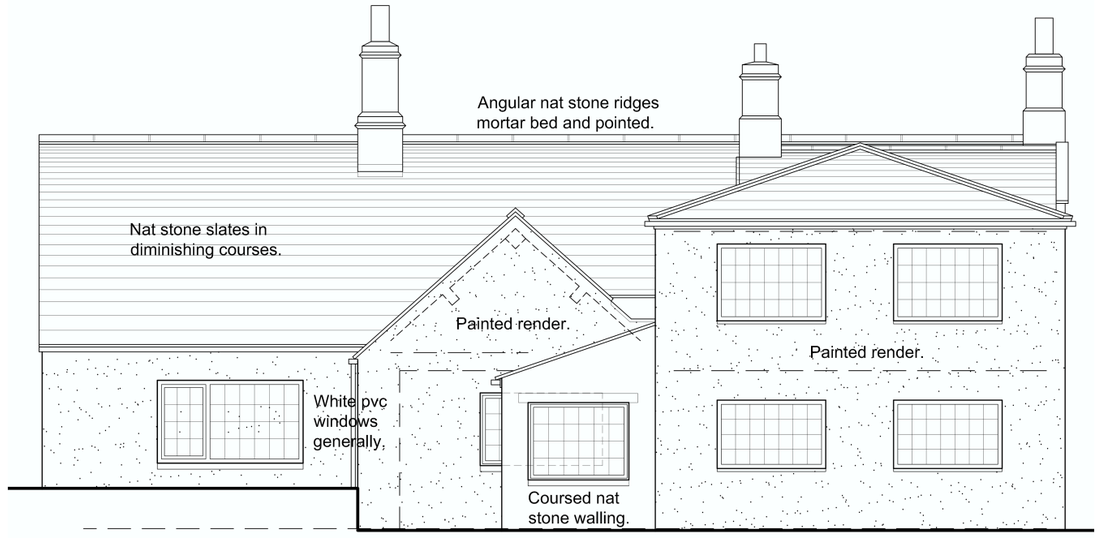

NORTH WEST ELEVATION

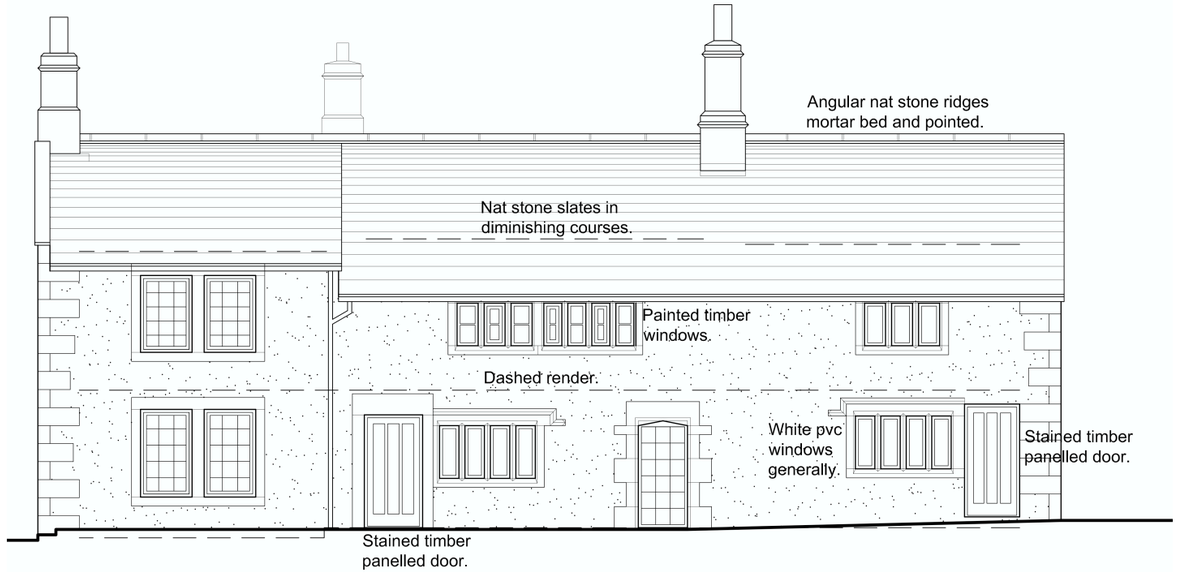

SOUTH EAST ELEVATION

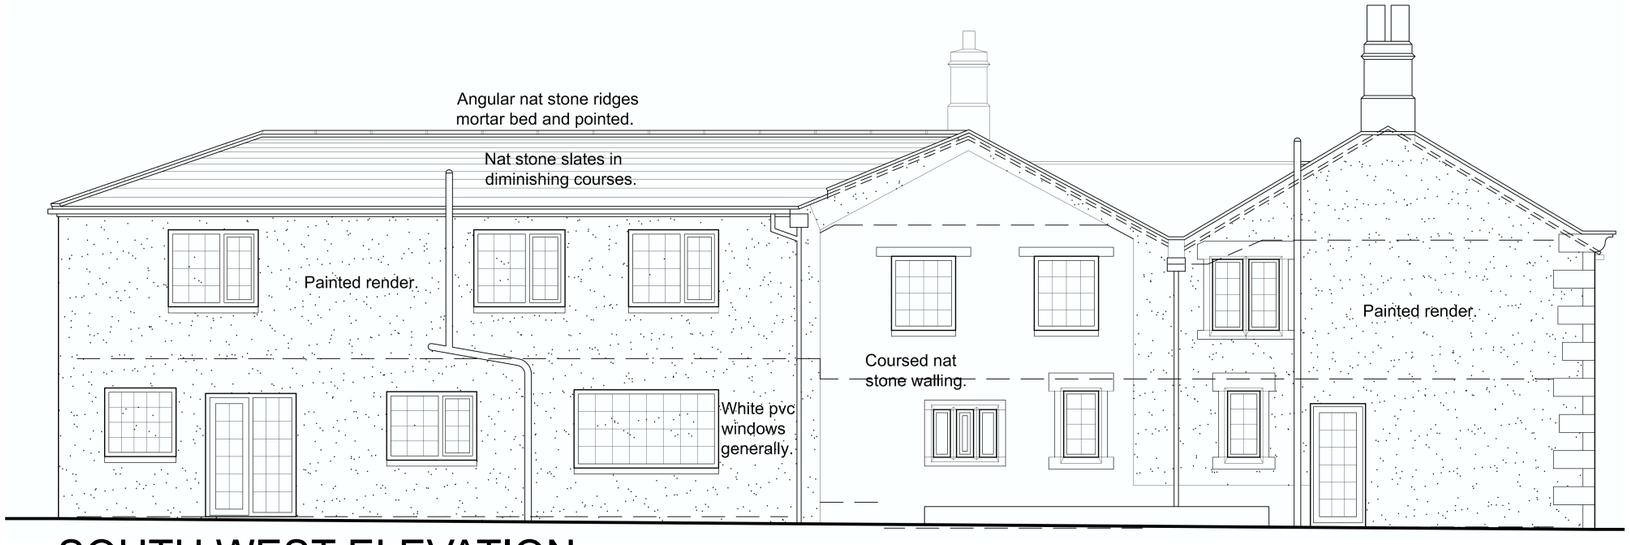

SOUTH WEST ELEVATION

FARM HOUSE
EXISTING ELEVATIONS
SCALE 1:100
FH-003