

SITE LOCATION

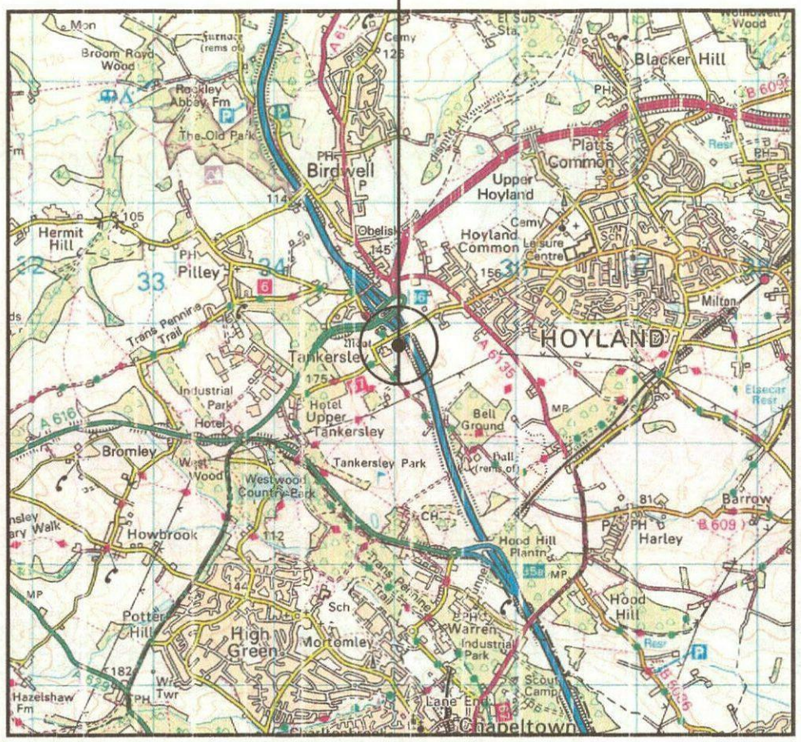

SITE LOCATION
(Scale 1:50000)
Ordnance Survey map extract
based upon Landranger map series
with the permission of the controller of
Her Majesty's Stationery Office
Licence No. 0100023487
Crown copyright.

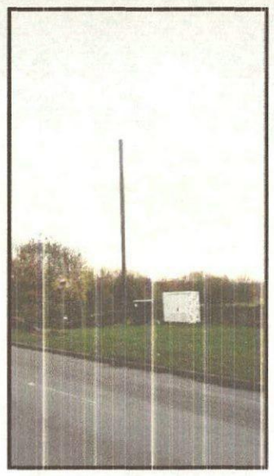


SITE PHOTOGRAPH

N
W
E
S

= Site Access
= Access Route

SITE LOCATION

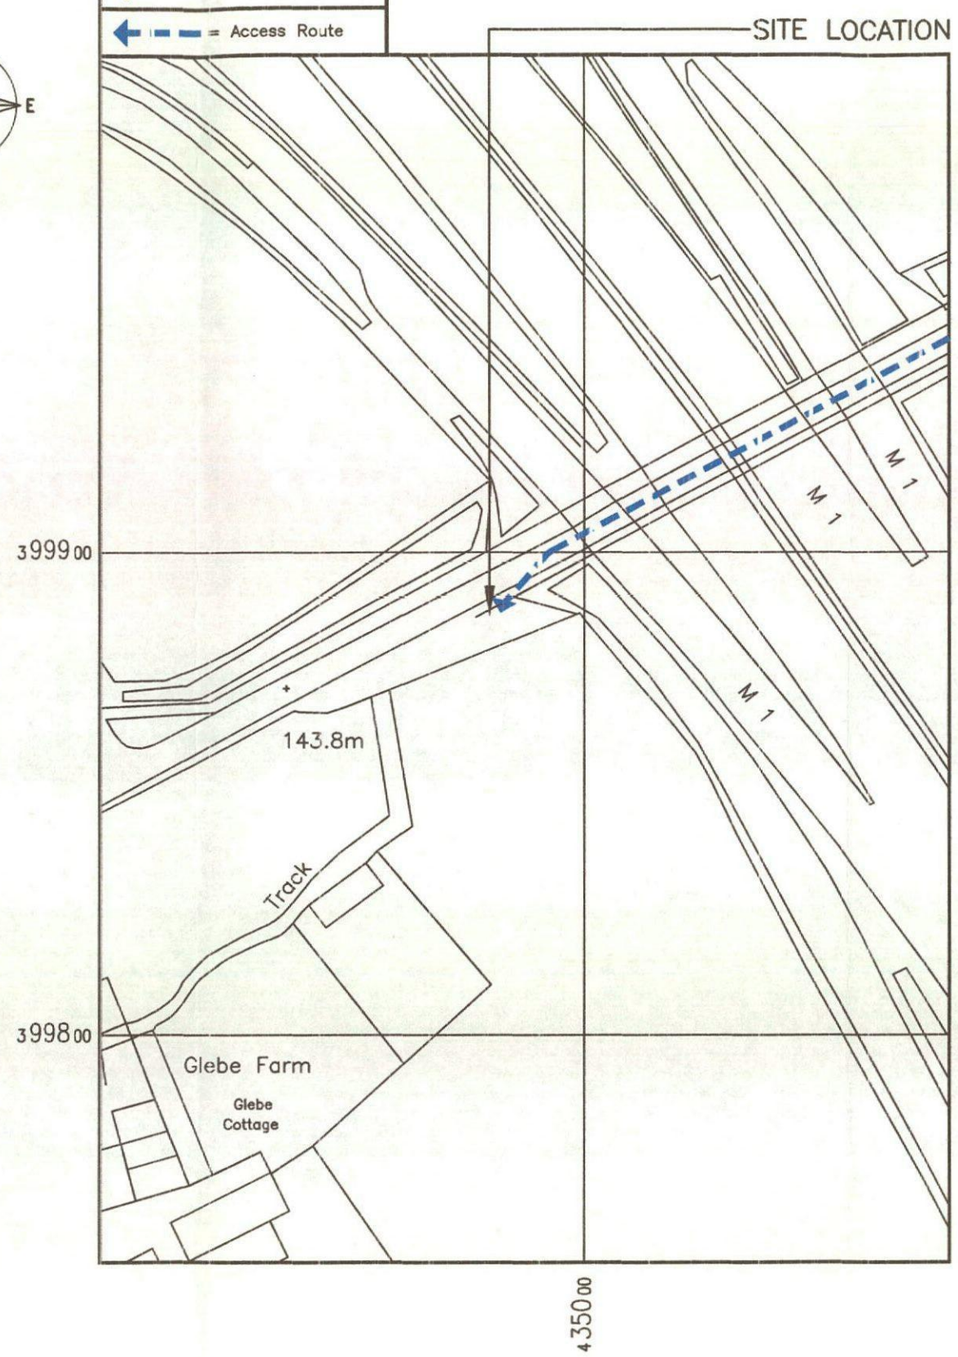

DETAILED SITE LOCATION
(Scale 1:1250)
Based upon Ordnance Survey map extract
with the permission of the Controller of
Her Majesty's Stationery Office.
Crown copyright.
Licence No. 100020449

The drawings comply with TEF & Vodafone Standard ICNIRP guidelines.
Designed in accordance with CTIL document: SDN0008

ALL DIMENSIONS ARE IN mm UNLESS NOTED OTHERWISE

N.G.R	E: 434989 N: 399884
CONCESSION REQUIRED	NO

DIRECTIONS
EXIT OFF THE M1 NORTHBOUND AT JUNCTION 36. AT THE ROUNDABOUT TAKE THE THIRD EXIT ONTO THE A6195. AT THE NEXT ROUNDABOUT TAKE THE THIRD EXIT ONTO THE A6135 SHEFFIELD ROAD. TURN FIRST RIGHT INTO TANKERSLEY LANE. THE SITE IS ON THE LEFT HAND SIDE IMMEDIATELY AFTER PASSING OVER THE M1 MOTORWAY.

NOTES:

REV	MODIFICATION	BY	CH	DATE
A	Issued for Approval	SPD	DH	13.11.14

CLARKE telecom
Partington House, Stock Lane, Chaddertor,
Oldham, OL9 9EY
Tel: 0161 785 4500
Fax: 0161 785 4501
Web: www.clarke-telecom.com

O2
CTIL - BEACON

Cell Name	Opt.
TANKERSLEY LANE 2 SW	A

Cell ID No

CTIL	TEF	VF
115136	037374	N/A

Site Address / Contact Details

TANKERSLEY LANE
HOYLAND
BARNSLEY
S74 0DT


Drawing Title: SITE LOCATION MAPS

Purpose of issue: PLANNING — Dwg Rev: A

Drawing Number: 100

Surveyed By: SH — Original Sheet Size: A3 — Pack Issue: A

Drawn: SPD — Date: 13.11.14 — Checked: DH — Date: 13.11.14

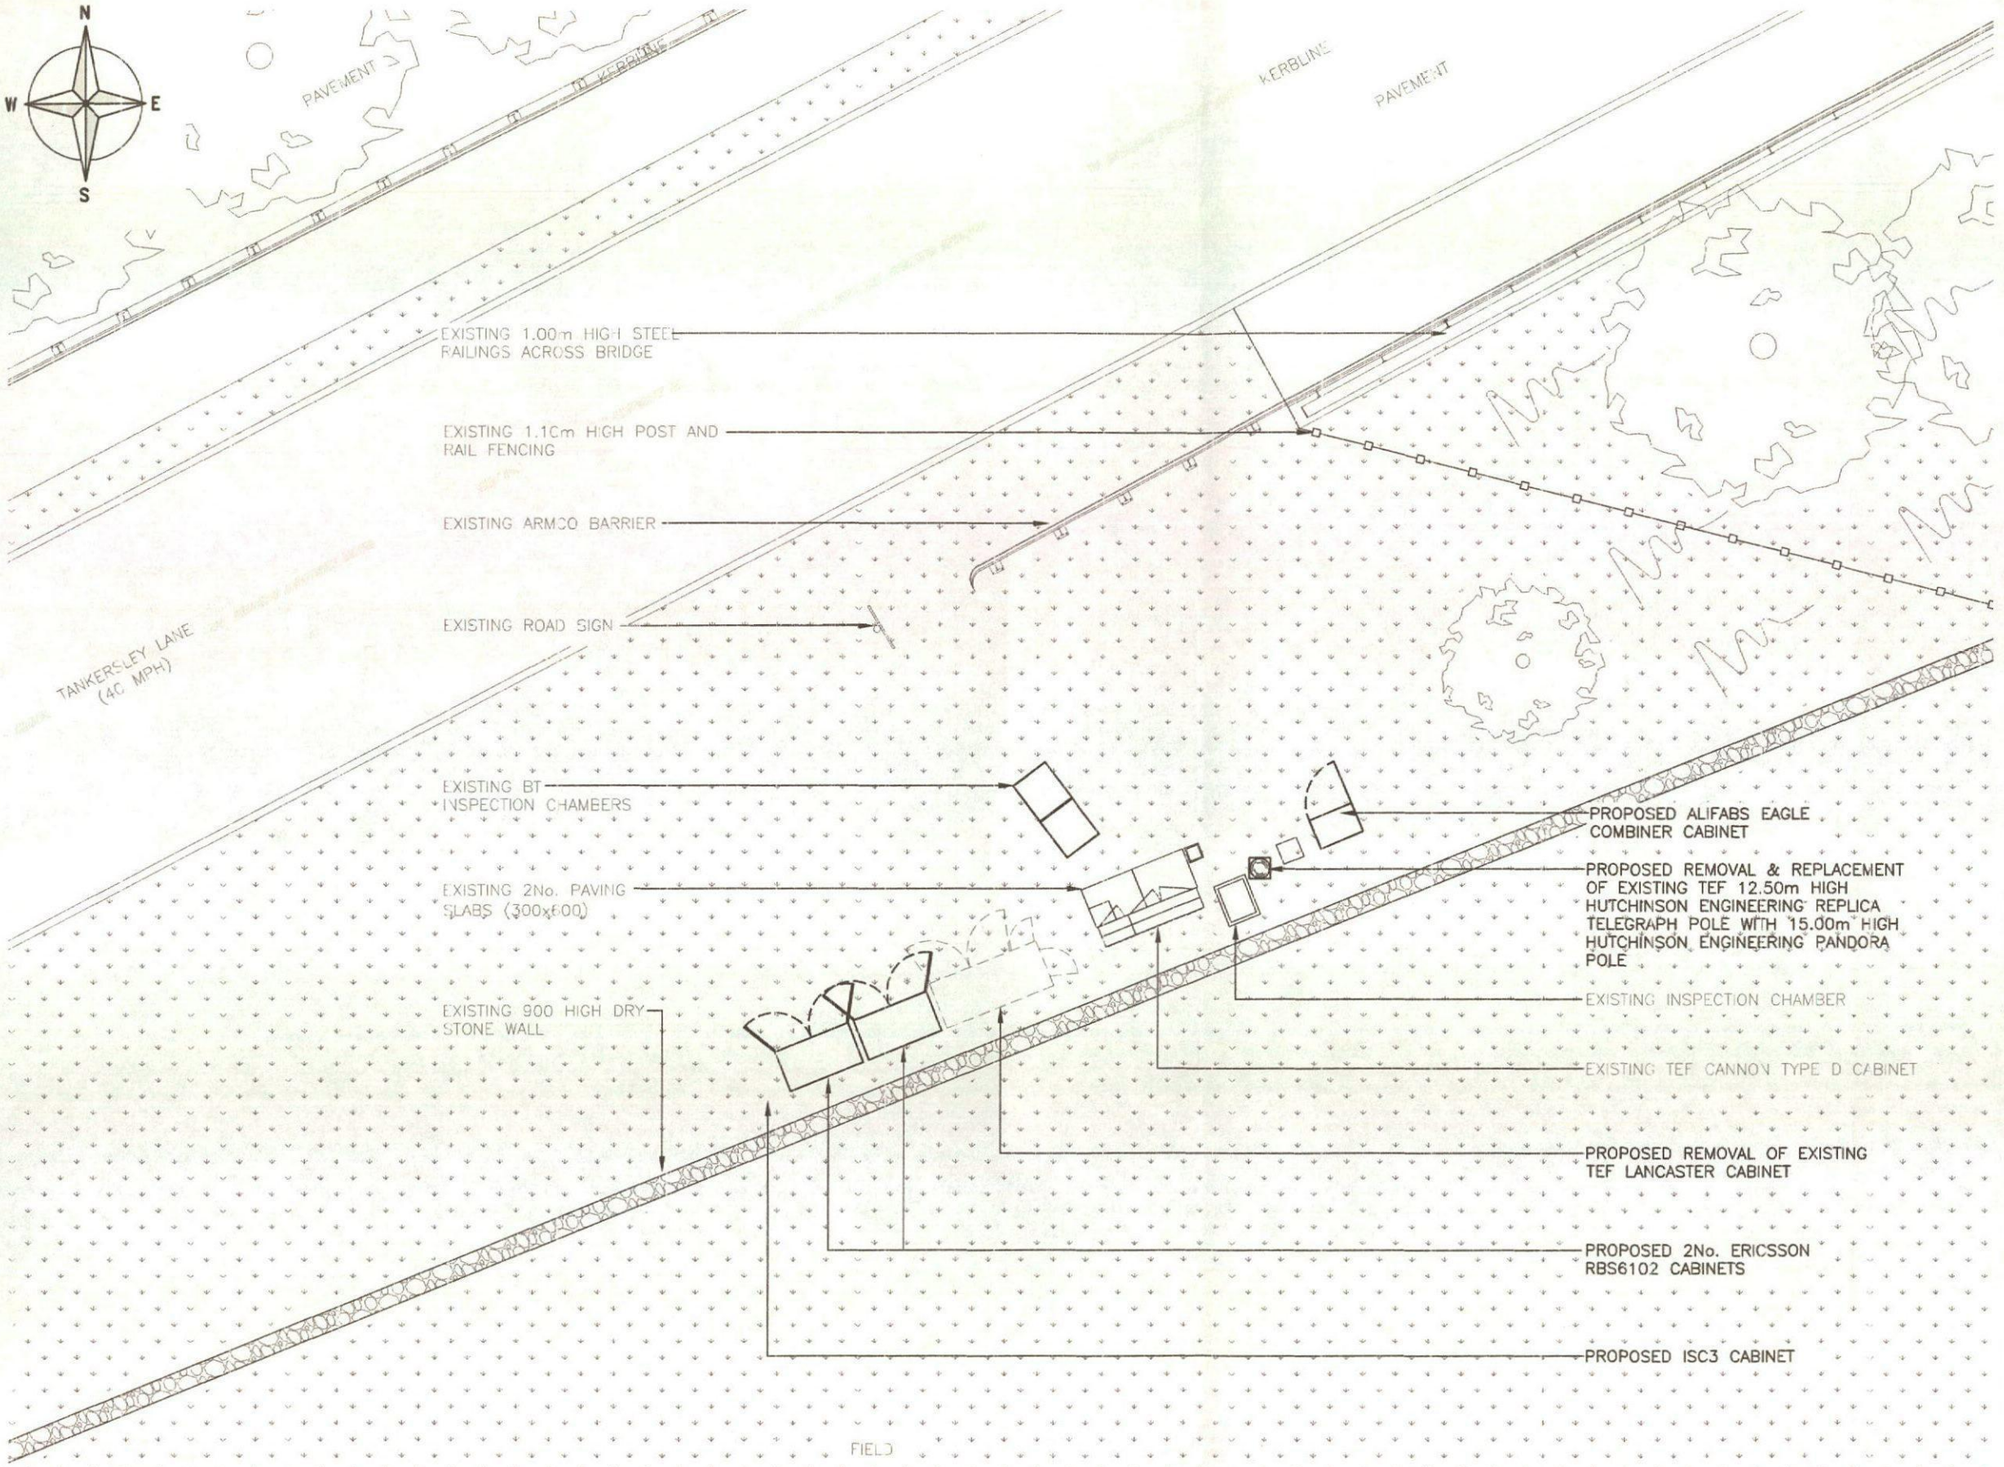

PROPOSED SITE PLAN

(1:100)

ALL DIMENSIONS ARE IN mm UNLESS NOTED OTHERWISE

N.G.R	E: 434989 N: 399884
CONCESSION REQUIRED	NO

NOTES:

REV	MODIFICATION	BY	CH	DATE
A	Issued for Approval	SPD	DH	13.11.14

CLARKE telecom
Partington House, Stock Lane, Chaddertor, Oldham, OL9 9EY
Tel: 0161 785 4500
Fax: 0161 785 4501
Web: www.clarke-telecom.com

CTIL - BEACON

Cell Name	Opt.
TANKERSLEY LANE 2 SW	A

Cell ID No

CTIL	TEF	VF
115136	037374	N/A

Site Address / Contact Details


TANKERSLEY LANE
HOYLAND
BARNSLEY
S74 0DT

Drawing Title: PROPOSED SITE PLAN

Purpose of Issue:	Dwg Rev:
PLANNING	A

Drawing Number:	Original Sheet Size:	Pack Issue:
200	A3	A

Surveyed By:		Drawn:	Date:	Checked:	Date:
SH		SPD	13.11.14	DH	13.11.14

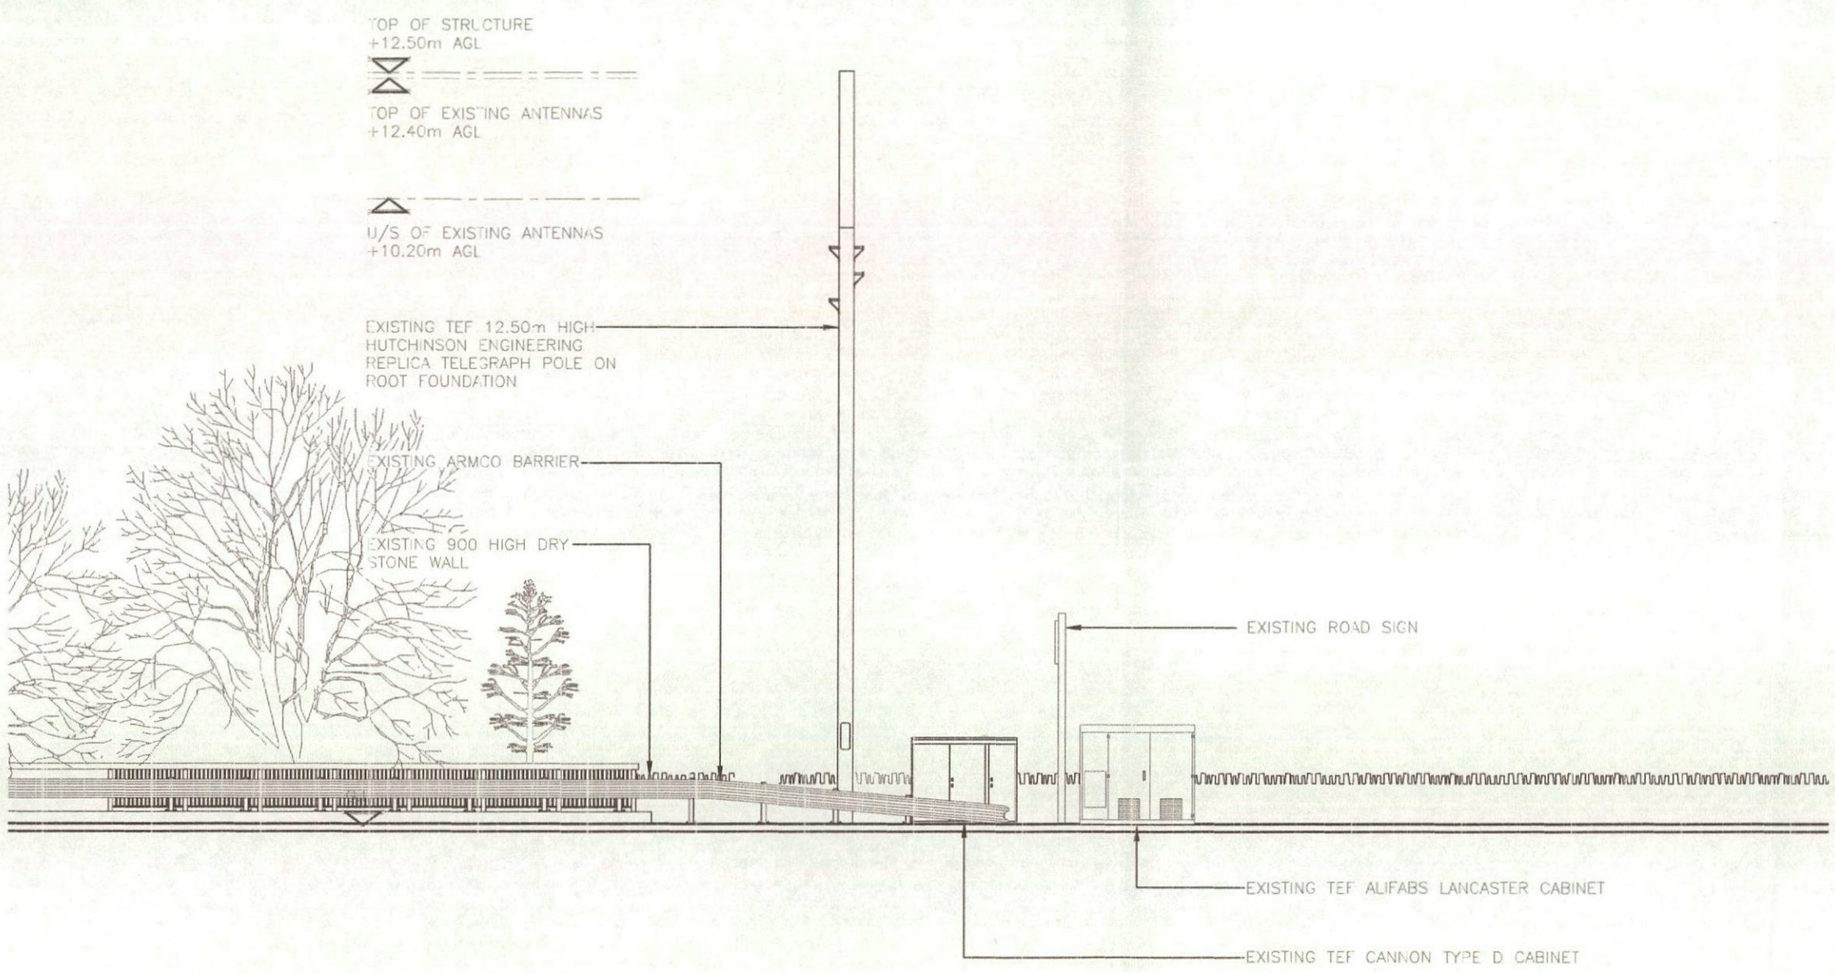

EXISTING NORTHWEST ELEVATION
(1:100)

ALL DIMENSIONS ARE IN mm UNLESS NOTED OTHERWISE

N.G.R	E: 434989 N: 399884
CONCESSION REQUIRED	NO

NOTES:

REV	MODIFICATION	BY	CH	DATE
A	Issued for Approval	SPD	DH	13.11.14

CLARKE telecom
Partington House, Stock Lane, Chaddertor, Oldham, OL9 9EY
Tel: 0161 785 4500
Fax: 0161 785 4501
Web: www.clarke-telecom.com

O2
CTIL - BEACON

Cell Name	Opt.
TANKERSLEY LANE 2 SW	A

Cell ID No

CTIL	TEF	VF
115136	037374	N/A

Site Address / Contact Details

TANKERSLEY LANE
HOYLAND
BARNSLEY
S74 0DT


Drawing Title:
EXISTING NORTHWEST ELEVATION

Purpose of issue:	Dwg Rev:
PLANNING	A

Drawing Number:	Pack Issue:
300	A

Surveyed By:	Original Sheet Size:
SH	A3

Drawn:	Date:	Checked:	Date:
SPD	13.11.14	DH	13.11.14

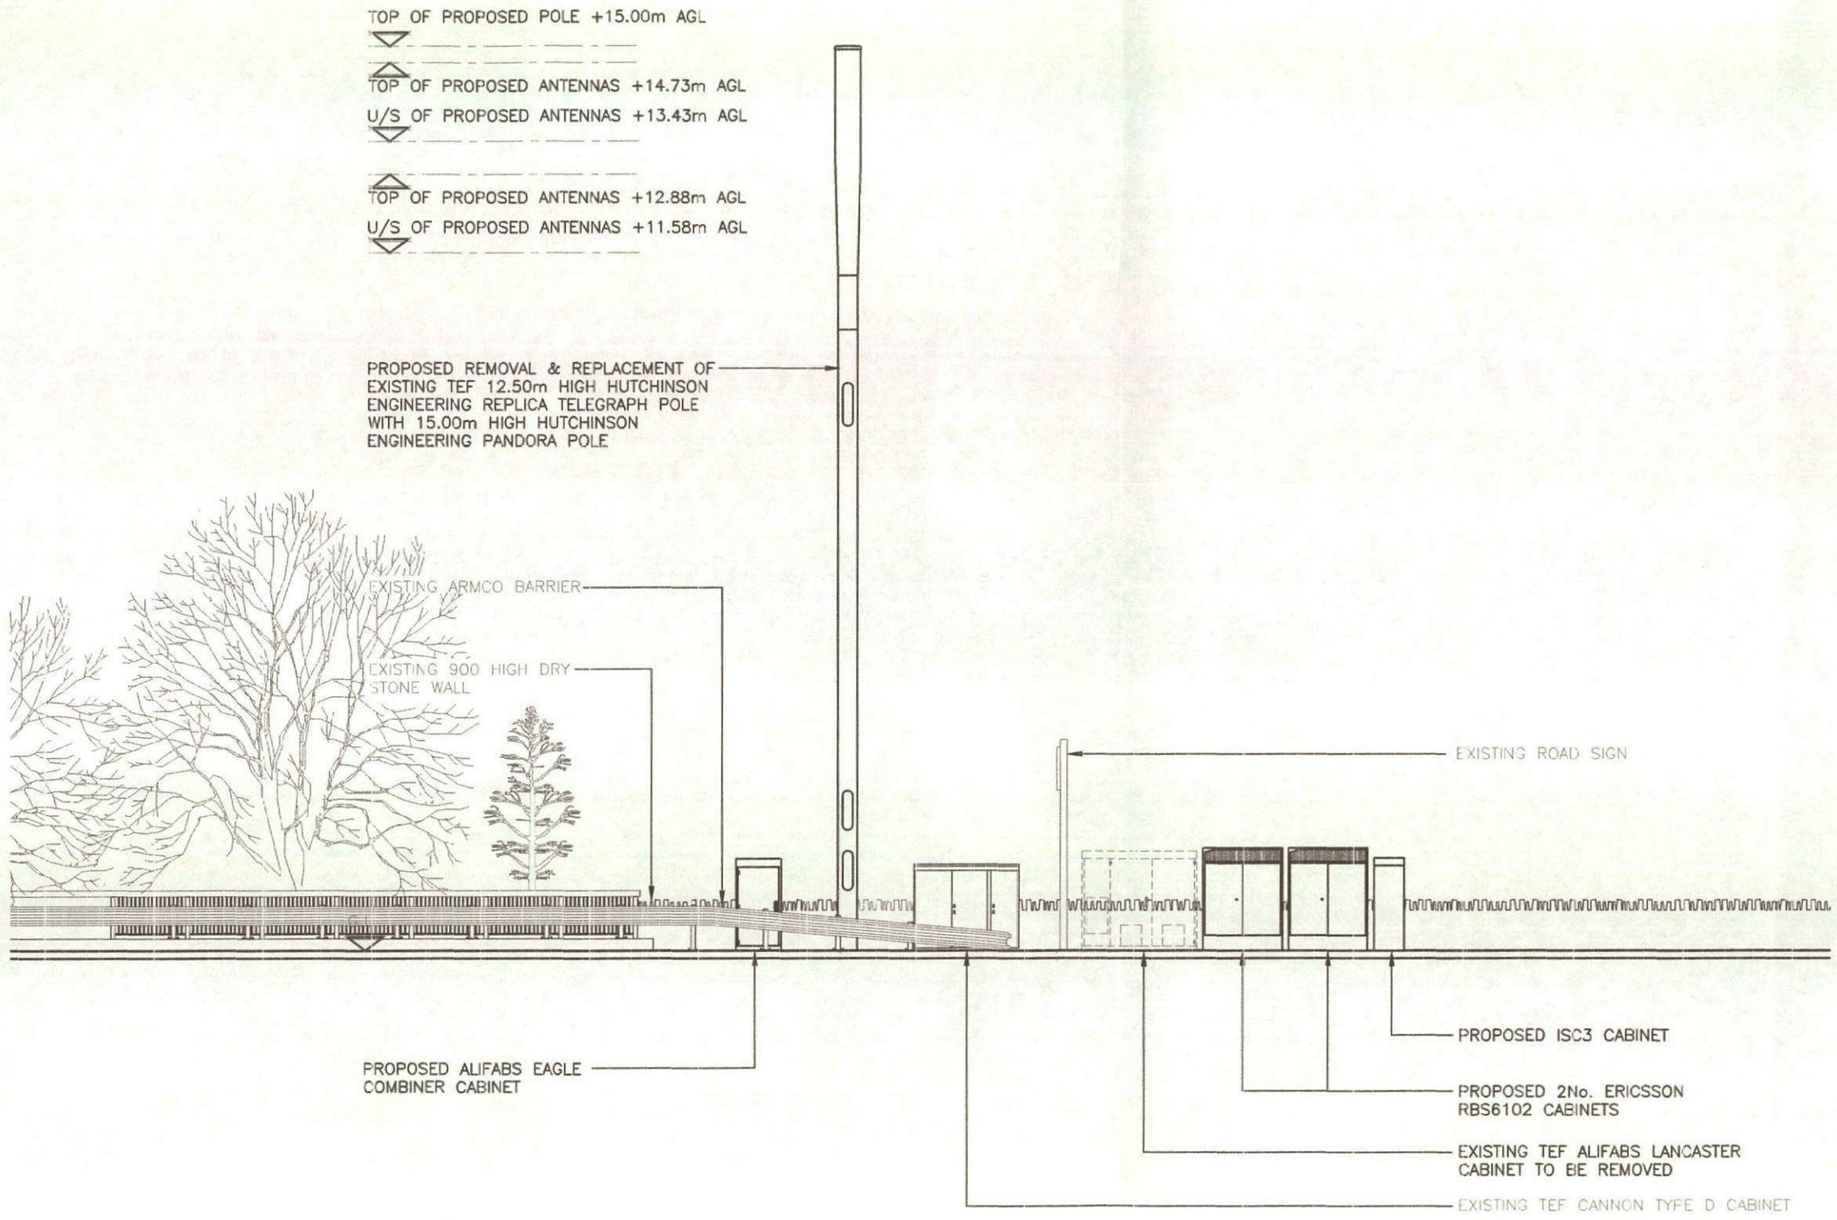

PROPOSED NORTHWEST ELEVATION
(1:100)

The drawings comply with TEF & Vodafone Standard ICNIRP guidelines.
Designed in accordance with CTIL document: SDN0008

ALL DIMENSIONS ARE IN mm UNLESS NOTED OTHERWISE

N.G.R	E: 434989 N: 399884
CONCESSION REQUIRED	NO

NOTES:

REV	MODIFICATION	BY	CH	DATE
A	Issued for Approval	SPD	DH	13.11.14

CLARKE telecom
Partington House, Stock Lane, Chaddertor, Oldham, OL9 9EY
Tel: 0161 785 4500
Fax: 0161 785 4501
Web: www.clarke-telecom.com

CTIL - BEACON

Cell Name	Opt.
TANKERSLEY LANE 2 SW	A

Cell ID No

CTIL	TEF	VF
115136	037374	N/A

Site Address / Contact Details

TANKERSLEY LANE
HOYLAND
BARNSLEY
S74 0DT

Drawing Title: PROPOSED NORTHWEST ELEVATION

Purpose of issue: PLANNING — Dwg Rev: A

Drawing Number: 301

Surveyed By:	Original Sheet Size:	Pack Issue:
SH	A3	A

Drawn:	Date:	Checked:	Date:
SPD	13.11.14	DH	13.11.14