
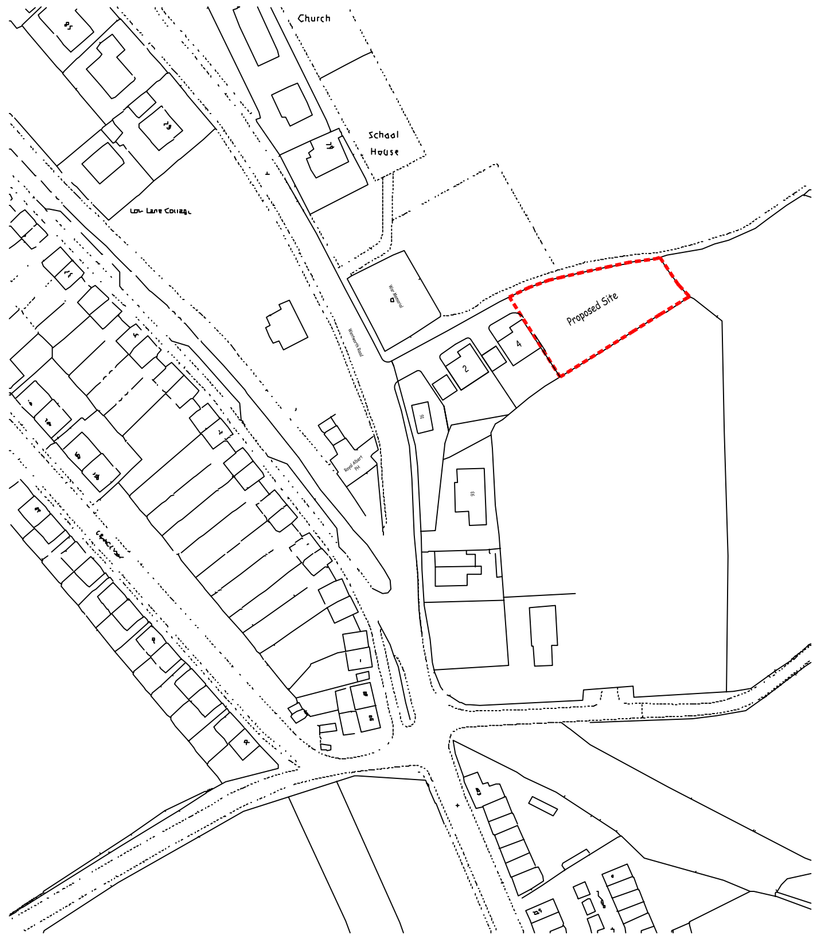


Location Plan

Scale 1:1250

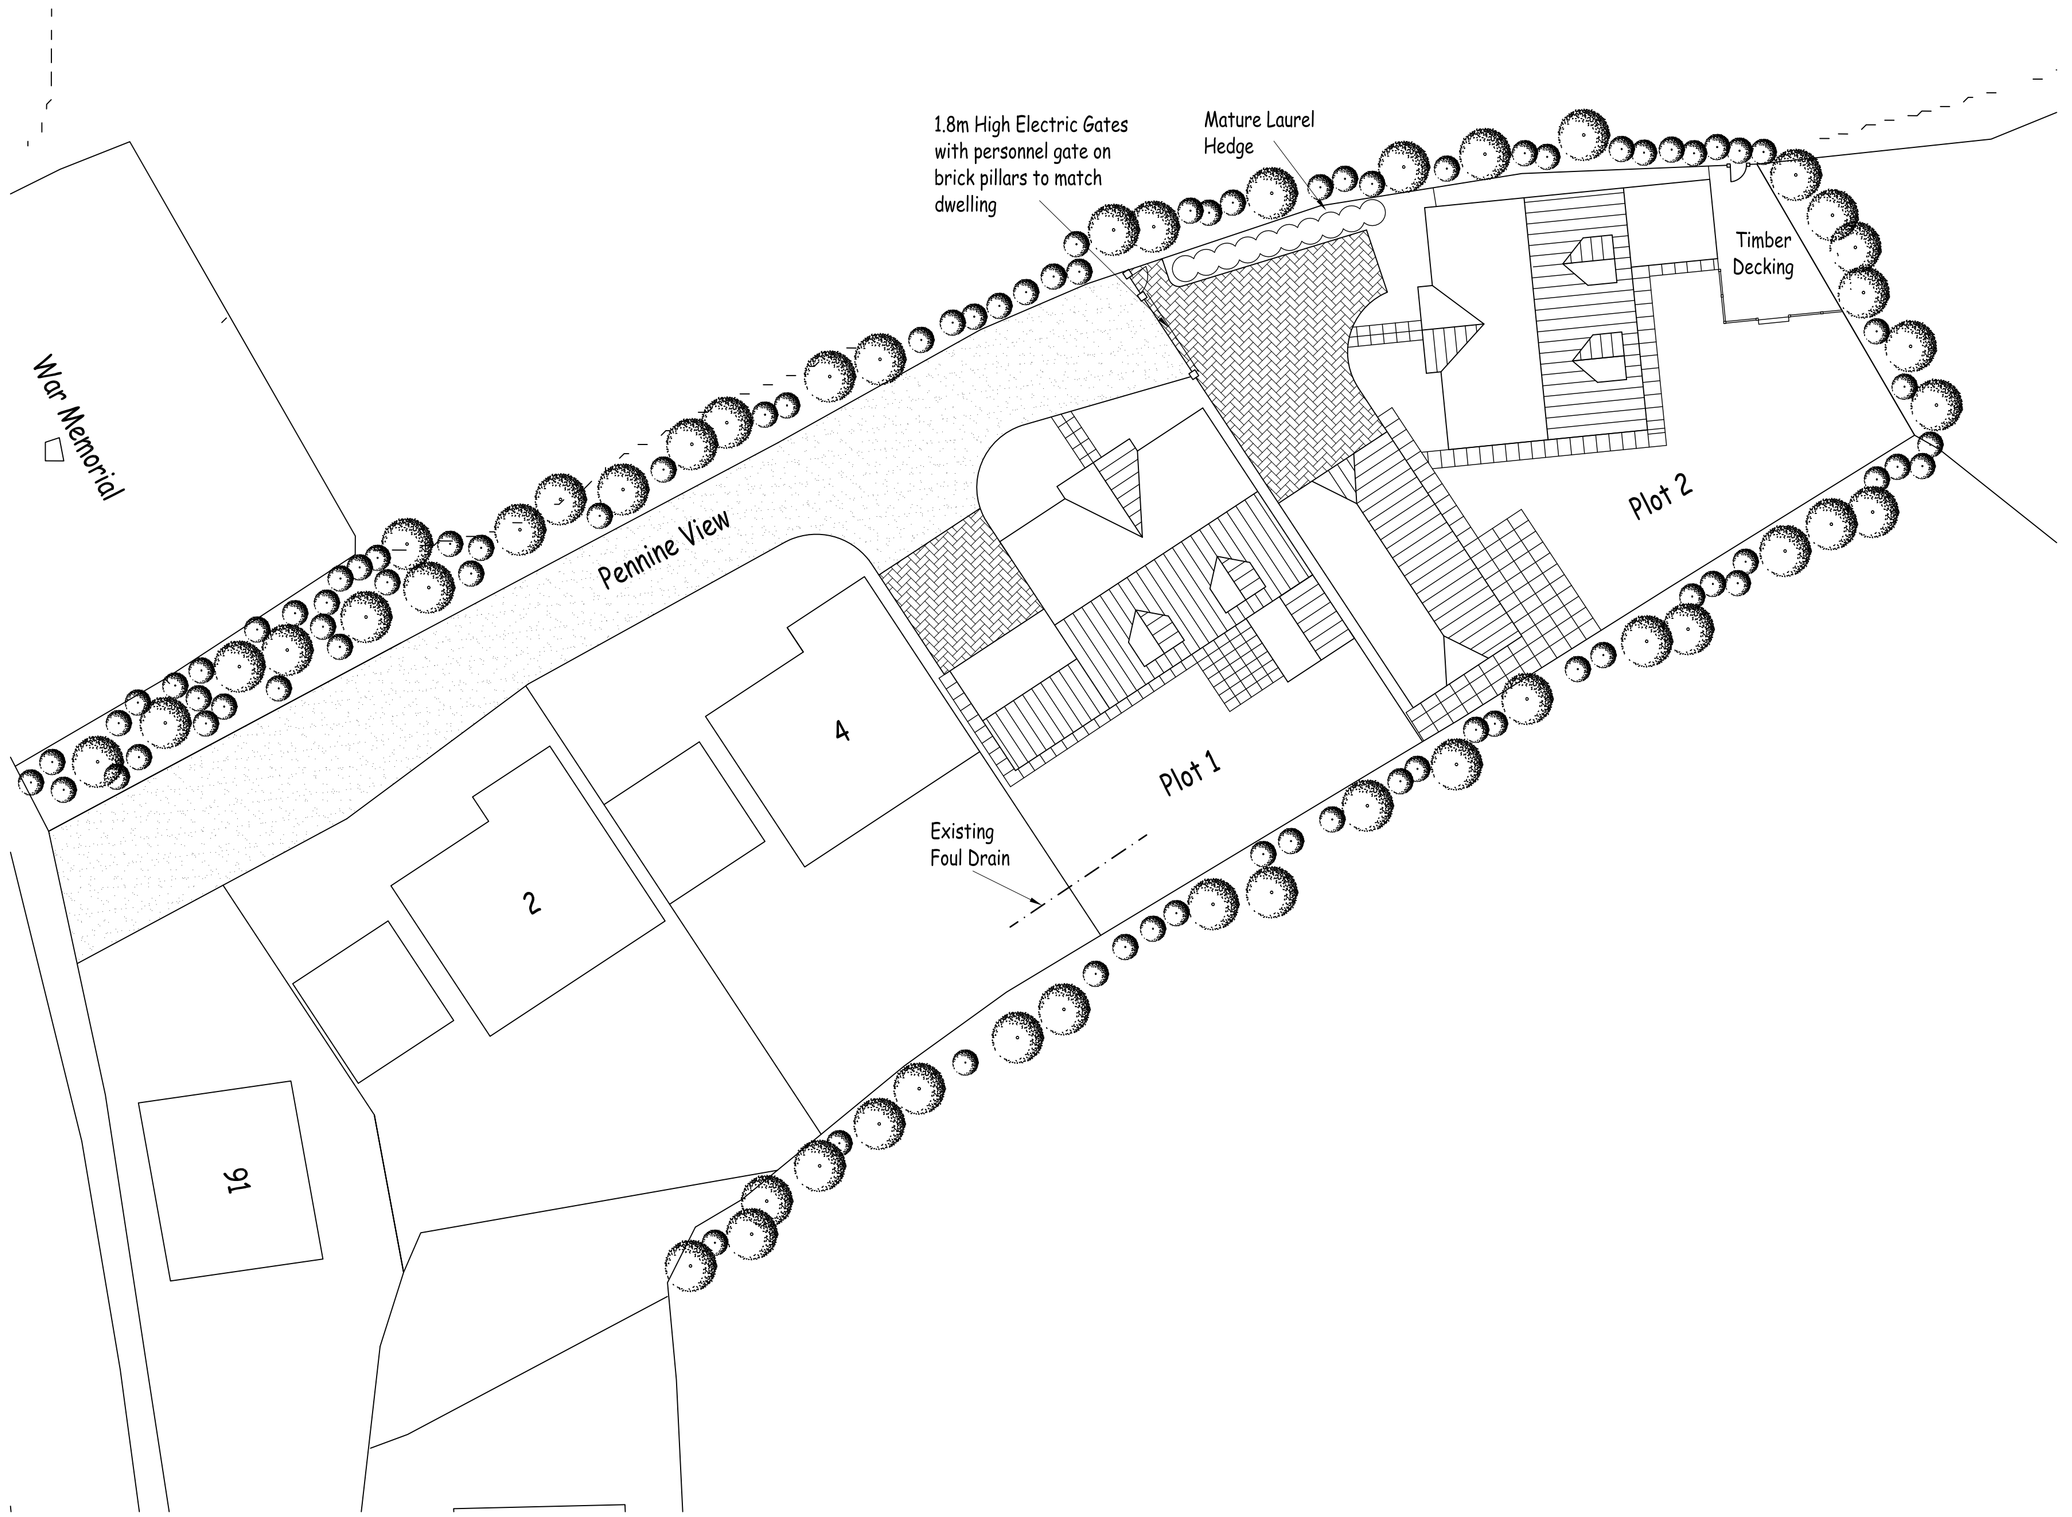

Proposed Site Plan

Scale 1:200

PROJECT:

2No Detached Dwelling with Double Garage
Pennine View, Off Wentworth Road
Blacker Hill, Barnsley

CLIENT:

Mrs Claire Younger

TITLE:

Location and Site Plan

SCALE:	DRAWN BY:	CHECKED BY:	DRAWING No.:	REV.:
Shown	CY	CY	P-03	-
DATE: Mar 09				