



Front Elevation




Side Elevation

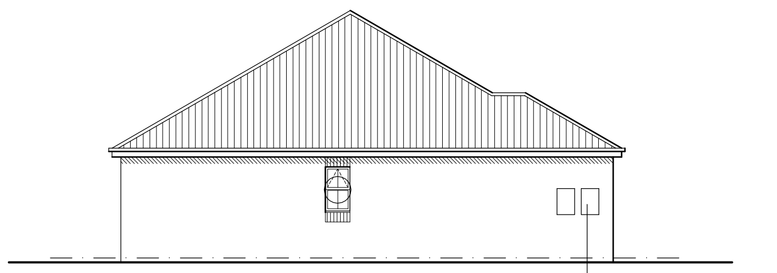


Rear Elevation

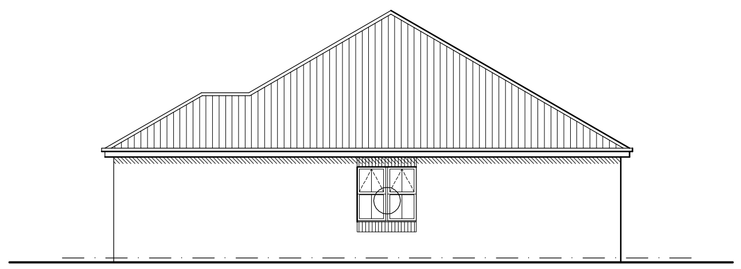

Side Elevation

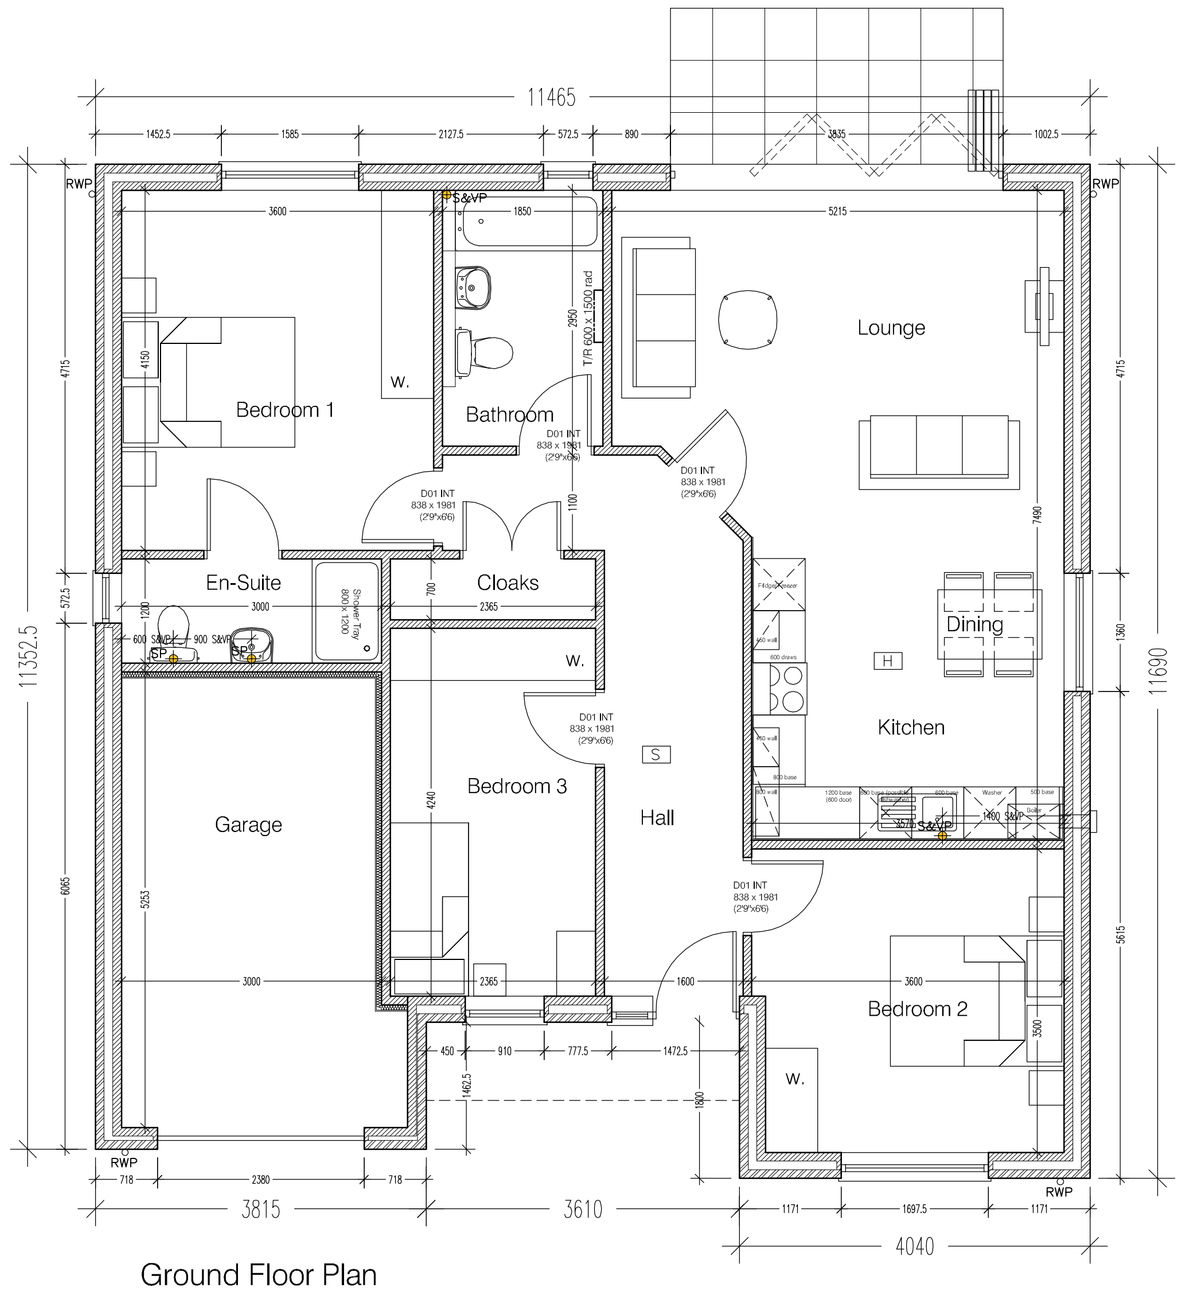

Ground Floor Plan

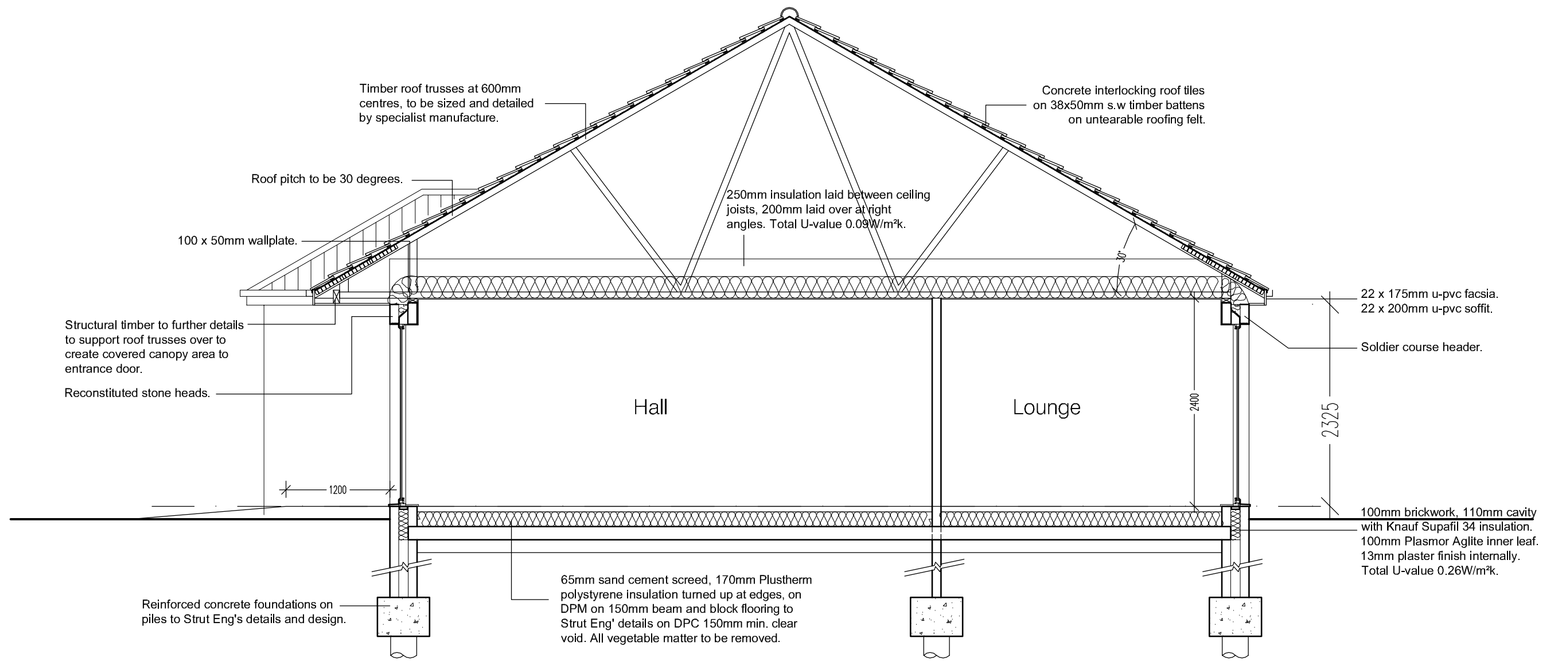

Section A-A

Type Rosewood - 3 Bedroom bungalow
93.83 Sq. m. (1010 Sq.ft.)
excluding garage

Residential Development at
Hall Gardens, Barnsley

THIS DRAWING IS THE COPYRIGHT OF SAUL HOMES

House Type Rosewood

Project:
Saul Homes
Standard House Types

Title:
House Type 'Rosewood'
Ground Floor Plan,
Elevations and Section A-A

Scales: 1:50;100@A1 | Drawn: PJ | Date: 11 / 19 | Checked:

Drawing no: SH / ST / 42

Rev:

Burntwood Office Park
Common Road
Brierley
Barnsley
S72 9ET
T: 01226 707090
F: 01226 707091
info@saulhomes.co.uk
www.saulhomes.co.uk

SAUL HOMES