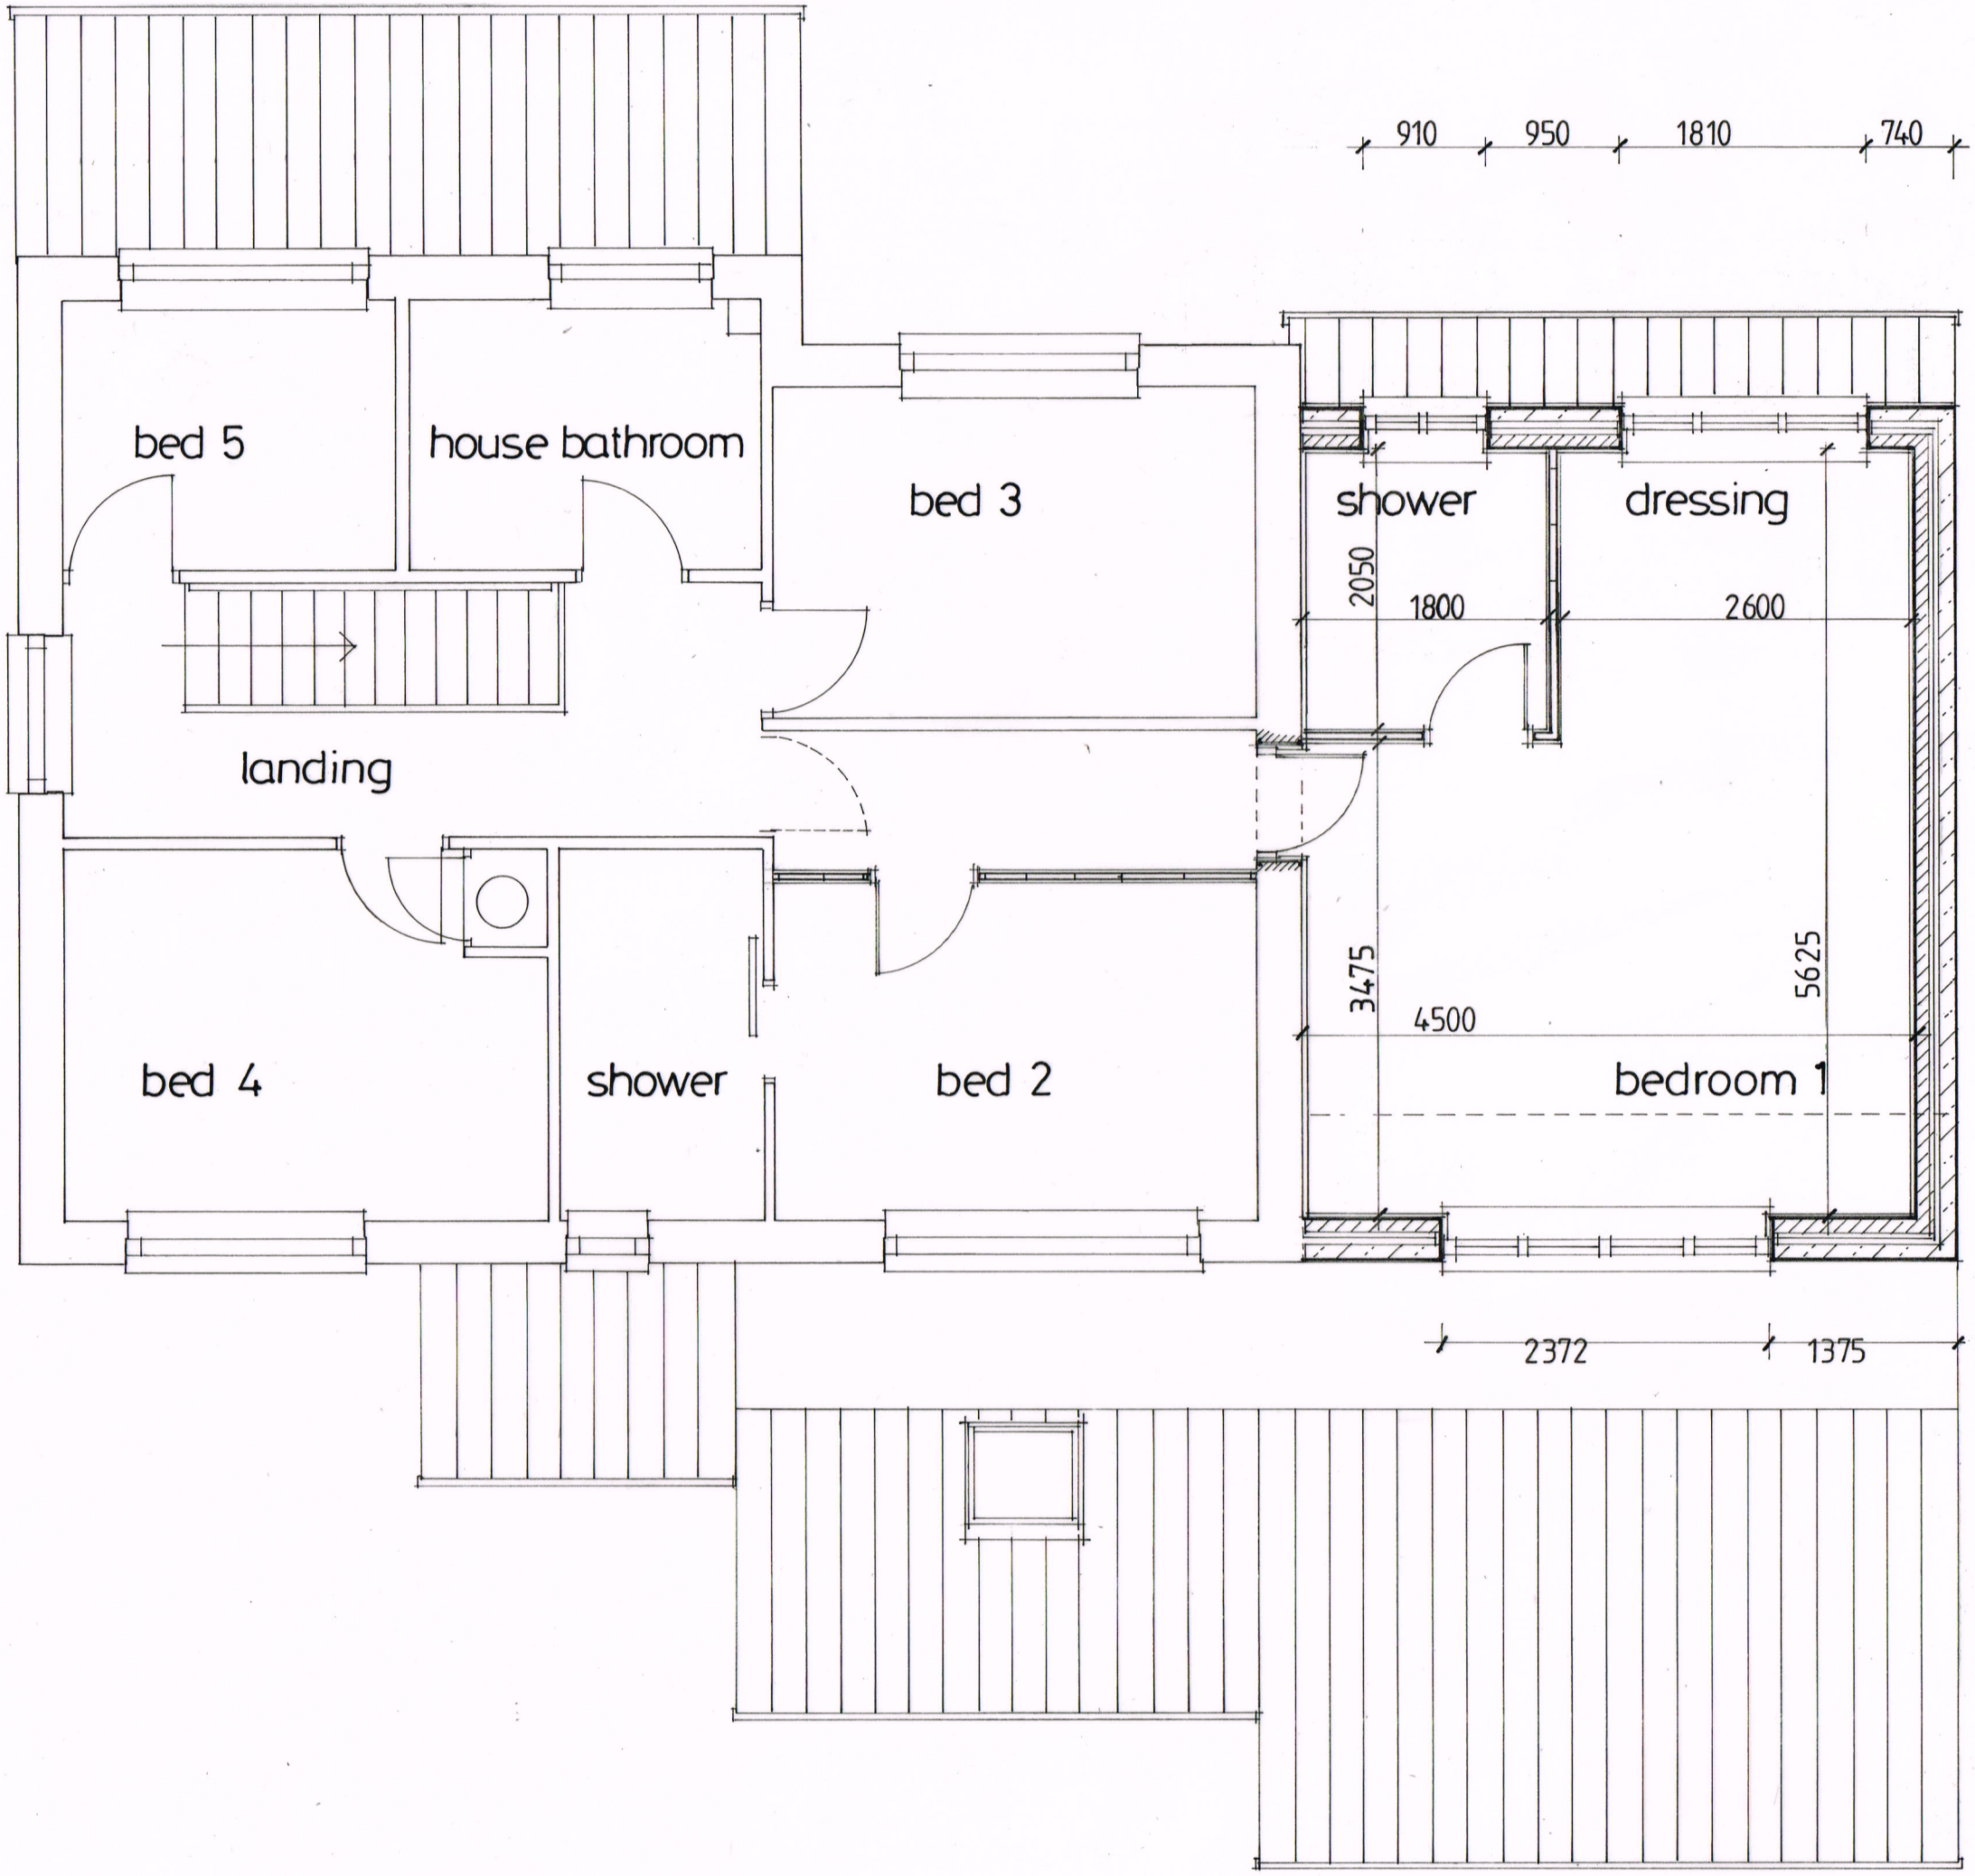



| rev. | description | date |
|---|---|---|
| A | side extension reduced | 05:15 |

The contractor shall check all dimensions on site and report discrepancies before work commences.
No dimension shall be scaled off this drawing.
©copyright of this drawing is retained by A L Turner

| | |
|---|---|
| client | **J. & R. Chambers** |
| project | **7 Whinmoor Way, Silkstone, Barnsley, S75 4JE** |
| title | **First Floor Plan as Proposed** |

**A L Turner + Associates**
CHERRY TREE HOUSE, LEVISHAM, NORTH YORKSHIRE, YO18 7NL.
tel / fax: 01751 460007 mob: 07976 397307
tonyturner829@btinternet.com
www.yorkshirearchitectural.co.uk

| date: | scale: | size: | drawn: |
|---|---|---|---|
| 03.2015 | 1:50 | A3 | ALT |

| drawing no. | rev. |
|---|---|
| **2265:5** | A |