

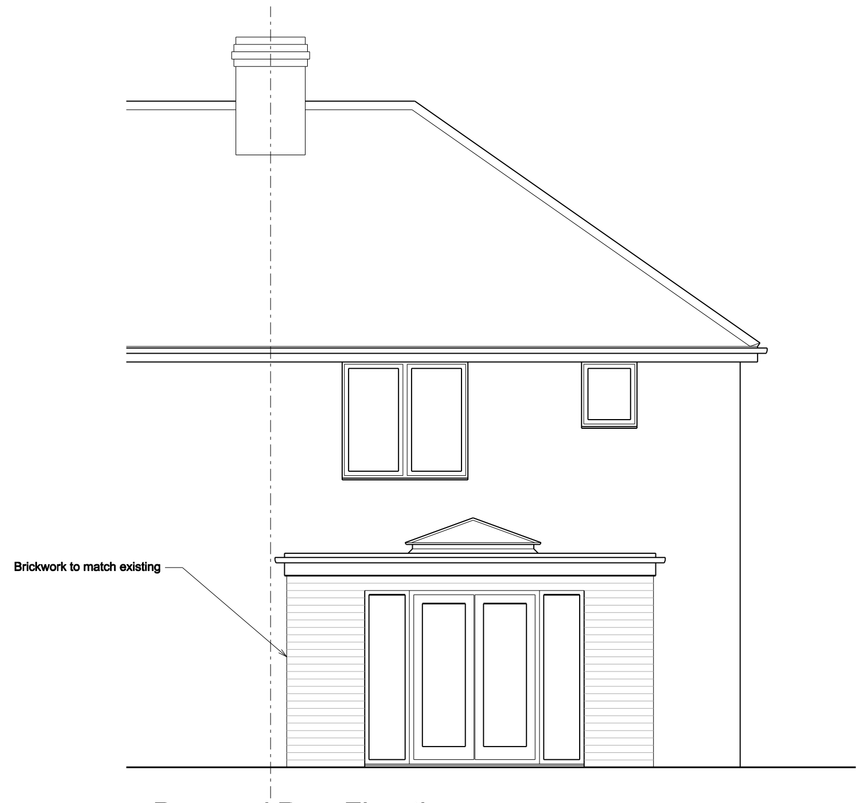


Proposed Rear Elevation

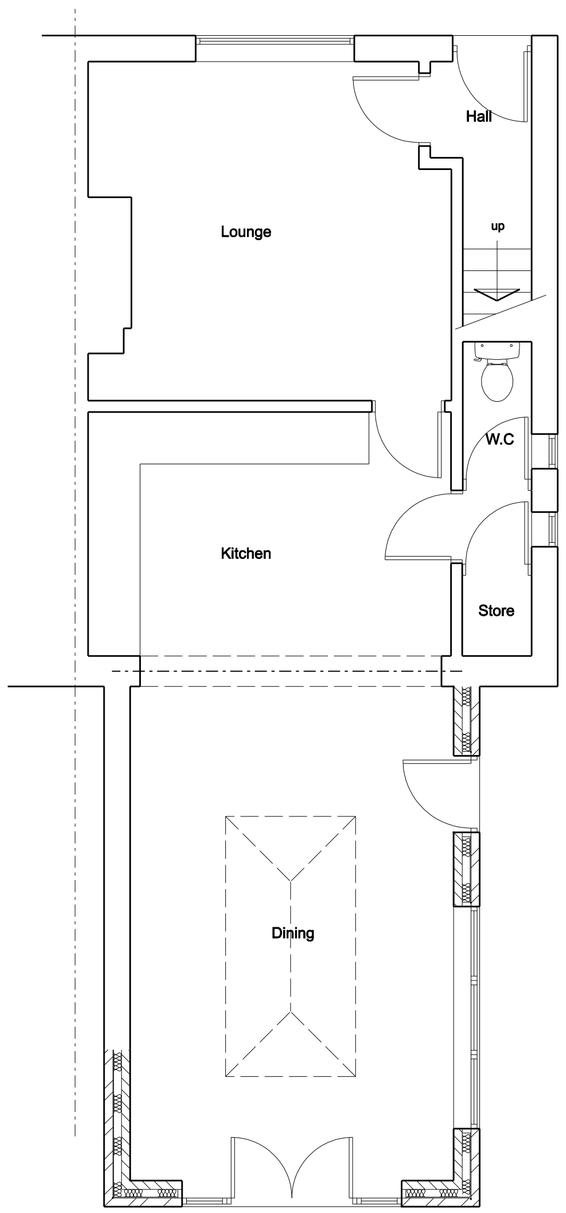

Proposed Ground Floor

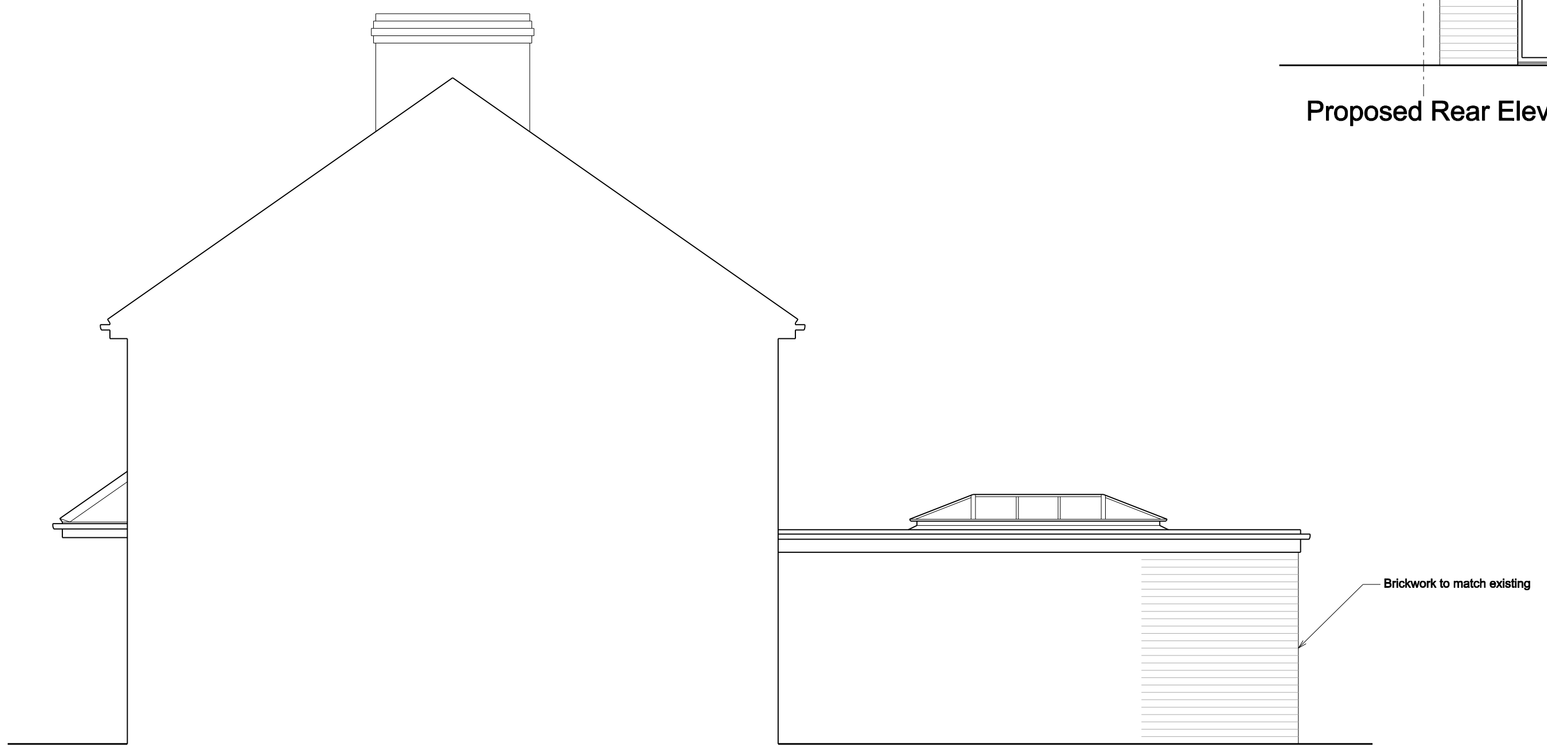

Proposed Side Elevation / Section



Proposed Side Elevation

COPYRIGHT: This drawing and design and all the information contained therein is the sole copyright of M & J H Design and reproduction in any form is forbidden unless permission is obtained in writing.
NOTES:
All dimensions must be checked on site and not scaled from this drawing.
CONTRACTORS PLEASE NOTE:
This drawing must be read in conjunction with any specifications/bills of quantities and related drawings.Any structural work must be carried out to the specification ond requirements of the Structural Engineer and any amendments must have his express prior written authority.
All structural work must be inspected at all relevant stages by the Structural Engineer and Local Building Inspector and comply with their requirements.
Any costs and claims for damages, loss of trade etc, incurred by failing to do so are the sole liability of the contractor.
Any discrepencies between drawings and specification, should be reported to the designer prior to any work commencing.

General:
All work to be carried out strictly in accordance with current Building Regulations and British Standard Codes of Practice.
All new timber to be treated with recommended fungicide and insect repelant to satisfaction of Local Building Inspector.
No projections over boundary.

A		
	Date	Revisions

© Copyright

M & JH DESIGN
Architectural Services

Aldersyde,
107 Barnsley Road
Wombwell
Barnsley
S73 8JH

Tel: 07704477472
e-mail: enquiries.mjhdesign@gmail.com

Client
Mr Kenyon

Project
Proposed Alterations
46 Greenwood Avenue
Worsbrough
Barnsley
S70 4BJ

Title
Proposed Plans and Elevations

Scale	1:50		
Drawn by	JRH	Date	April 2023
Drawing No.	1327-02	Revision	