IT IS THE RESPONSIBILITY OF THE CONTRACTOR TO NOTIFY THE ARCHITECT OF ANY DISCREPANCIES ON THE DRAWING PRIOR TO CONSTRUCTION.

ALL DIMENSIONS TO BE CHECKED ON SITE.

REVISIONS		Date
A		11.01.07
B		28.01.07
C		28.02.07
D		27.03.07

Access

4100

+100.000

19.5

Garden.

Garden.

Garden.

Steps
Up to garden

11000

+102.400

Hawthorne/Beech
hedging to boundary

Greenbelt Boundary

T3

(REFER TO ABORICULTURAL SURVEY).

T4

11 (Plot reference of original approval B/01/089/WB.)

Tennis Court

Garden.

14 to 17

12

3

2

6

18

8

HALL CLOSE

5

7

4

Worsbrough Hall

SITE PLAN 1:200

N

ANDREW BAILEY

Chartered Architect

PROJECT:

RESIDENTIAL DEVELOPMENT
WORSBOROUGH HALL
WORSBOROUGH
BARNSLEY.

CLIENT

WORSBOROUGH HALL DEVELOPMENTS


DRAWING PLANNING

DWG NO.		JOB NO. 1.06.6129
P01	REV. D	DATE: Dec. 2006


NOTES

NO DIMENSIONS TO BE SCALED FROM THIS DRAWING WHICH IS THE PROPERTY OF THE COMPANY. IT IS NOT TO BE USED OR DISCLOSED IN ANY WAY EXCEPT AS AUTHORISED BY THE COMPANY.CLIENT IS RESPONSIBLE FOR PROVIDING ARCHITECT WITH CORRECT SITE BOUNDARY/OWNERSHIP DEFINITIONS AND ANY COVENANTS OR EASEMENTS RELATING TO THE SITE. ARCHITECT WILL ASSUME SITE BOUNDARIES AS CLEARLY DEFINED, UNLESS OTHERWISE INFORMED BY CLIENT. NO WORK TO BE CARRIED OUT WITHOUT PLANNING PERMISSION AND UNTIL A BUILDING REGULATIONS APPLICATION HAS BEEN SUBMITTED. ANY WORK CARRIED OUT BEFORE BUILDING REGULATIONS APPROVAL HAS BEEN GRANTED WILL BE STRICTLY AT CLIENTS OWN RISK.
ANY BUILDING WORKS WITHIN 3M OF A NEIGHBOURING HOME'S FOUNDATIONS MAY REQUIRE YOU TO NOTIFY THE OWNER OF THAT PROPERTY OF YOUR INTENTIONS AT LEAST ONE MONTH BEFORE YOU START WORK.
WORK TO AN EXISTING PARTY WALL REQUIRES YOU TO GIVE AT LEAST TWO MONTHS NOTICE OF YOUR INTENTIONS. IF CONSENT TO CARRY OUT WORK CANNOT BE REACHED PROCEDURES DEALING WITH AN DISPUTE SHOULD BE FOLLOWED (THE PARTY WALL ACT 1996).


Andrew Bailey
(BA(Hons) Dip Arch(Hull) RIBA
85 Lundhill Road Wombwell
S73 0BB/ S73 0RL
T. F. 01226 7[illegible]20
E. [illegible]@btconnect.com

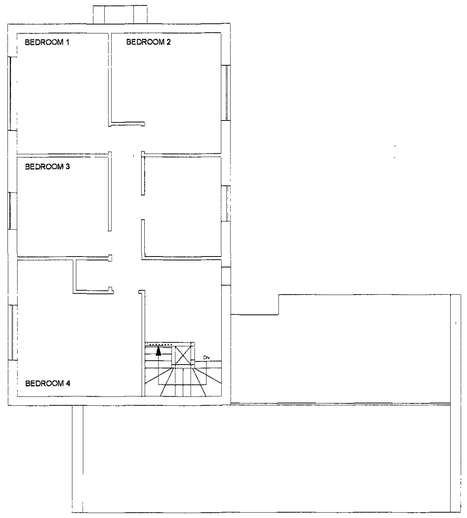


GROUND FLOOR 1:100

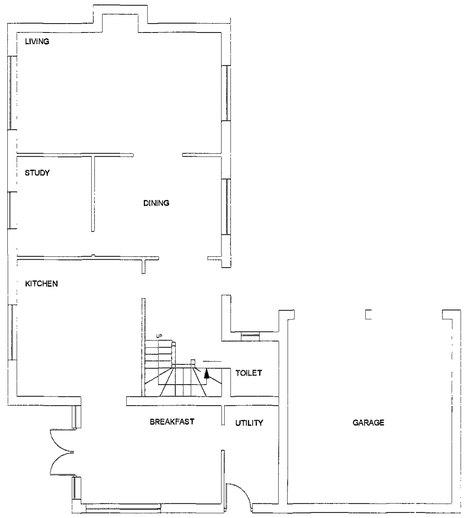


FIRST FLOOR 1:100

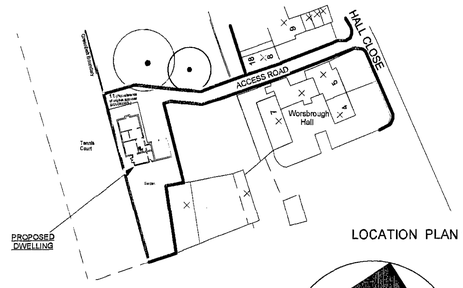

LOCATION PLAN 1:1000

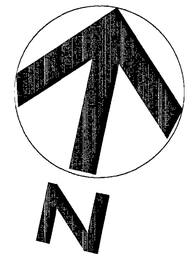


ELEVATIONS 1:100

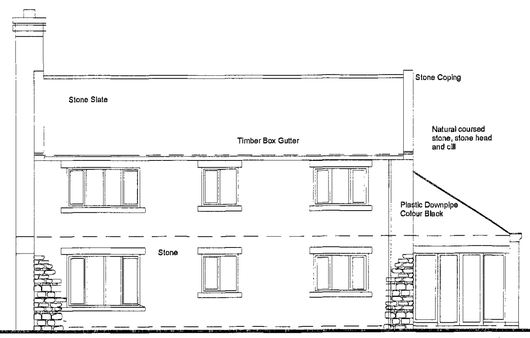

WEST



SOUTH

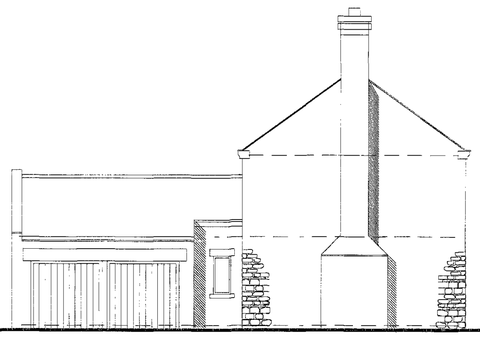

NORTH



EAST

NO DIMENSIONS TO BE SCALED FROM THIS DRAWING WHICH IS THE PROPERTY OF THE COMPANY. IT IS NOT TO BE USED OR DISCLOSED IN ANY WAY EXCEPT AS AUTHORISED BY THE COMPANY.CLIENT IS RESPONSIBLE FOR PROVIDING ARCHITECT WITH CORRECT SITE BOUNDARY/OWNERSHIP DEFINITIONS AND ANY COVENANTS OR EASEMENTS RELATING TO THE SITE. ARCHITECT WILL ASSUME SITE BOUNDARIES AS CLEARLY DEFINED, UNLESS OTHERWISE INFORMED BY CLIENT. NO WORK TO BE CARRIED OUT WITHOUT PLANNING PERMISSION AND UNTIL A BUILDING REGULATIONS APPLICATION HAS BEEN SUBMITTED. ANY WORK CARRIED OUT BEFORE BUILDING REGULATIONS APPROVAL HAS BEEN GRANTED WILL BE STRICTLY AT CLIENTS OWN RISK.
ANY BUILDING WORKS WITHIN 3M OF A NEIGHBOURING HOME'S FOUNDATIONS MAY REQUIRE YOU TO NOTIFY THE OWNER OF THAT PROPERTY OF YOUR INTENTIONS AT LEAST ONE MONTH BEFORE YOU START WORK. WORK TO AN EXISTING PARTY WALL REQUIRES YOU TO GIVE AT LEAST TWO MONTHS NOTICE OF YOUR INTENTIONS. IF CONSENT TO CARRY OUT WORK CANNOT BE REACHED PROCEDURES DEALING WITH AN DISPUTE SHOULD BE FOLLOWED (THE PARTY WALL ACT 1996).

IT IS THE RESPONSIBILITY OF THE CONTRACTOR TO NOTIFY THE ARCHITECT OF ANY DISCREPANCIES ON THE DRAWING PRIOR TO CONSTRUCTION.

ALL DIMENSIONS TO BE CHECKED ON SITE.

REVISIONS		Date

ANDREW BAILEY
Chartered Architect

PROJECT:
DETACHED DWELLING:
WORSBOROUGH HALL
WORSBOROUGH
BARNSLEY.


CLIENT
WORSBOROUGH HALL DEVELOPMENTS

DRAWING
PLOT 11
PLANS & ELEVATIONS


DWG NO.	JOB NO 1.05.6129
P03	REV / DATE: Dec. 2006

NOTES


Andrew Bailey
(BA(Hons) Dip Arch(Lpl) RIBA
85 Lundhill Road Wombwell
Barnsley S73 0RL
T/F. 01226 762590
E Mail aa2architects@btconnect.com

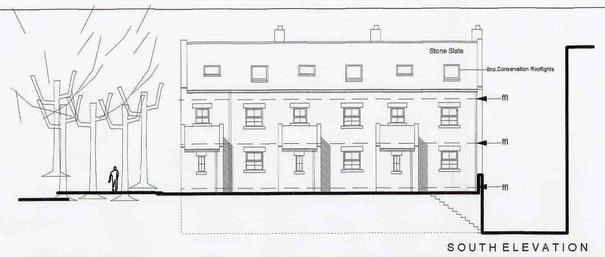


SOUTH ELEVATION

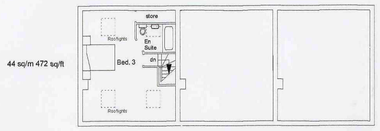


THIRD FLOOR(ROOFSPACE) 1:200

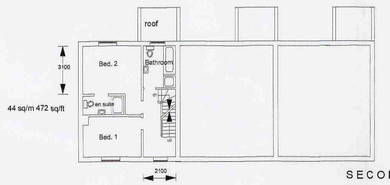


SECOND FLOOR

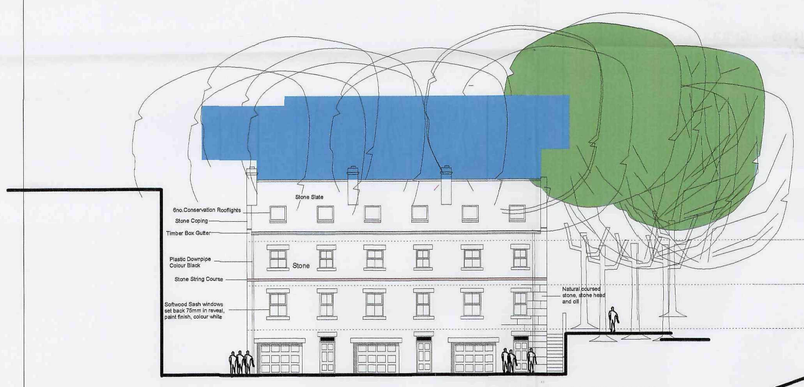

NORTH ELEVATION

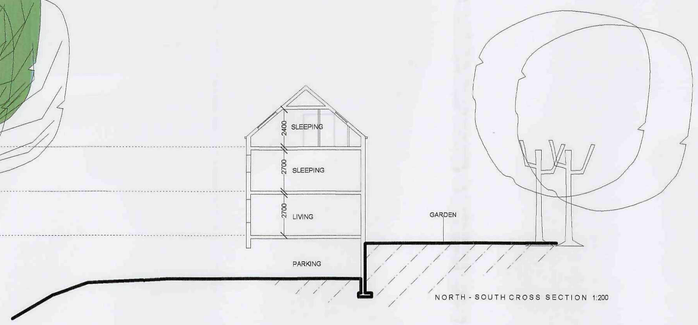


NORTH - SOUTH CROSS SECTION 1:200

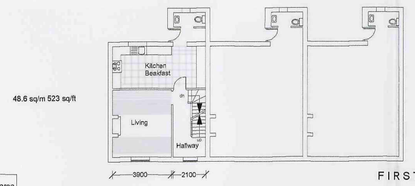


FIRST FLOOR


Total Internal floor area of 1664 sq/ft per unit

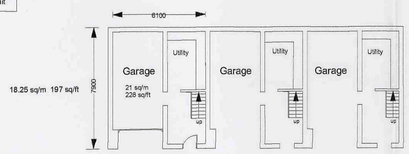

GROUND FLOOR 1:200

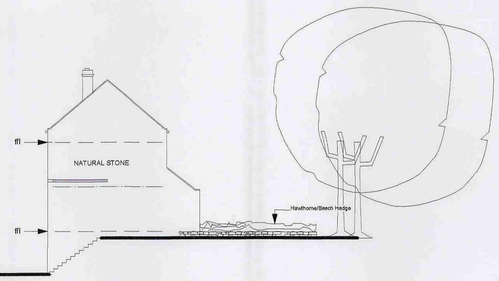

WEST ELEVATION

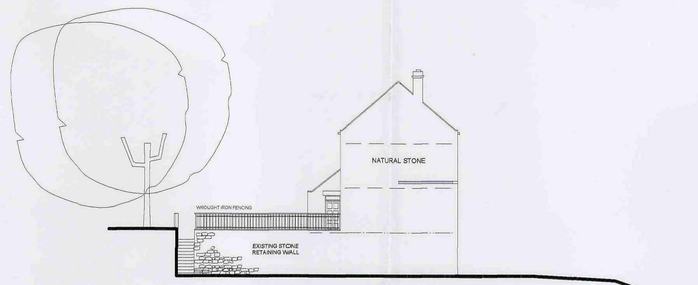

EAST ELEVATION



SITE PLAN 1:200



NO DIMENSIONS TO BE SCALED FROM THIS DRAWING WHICH IS THE PROPERTY OF THE COMPANY. IT IS NOT TO BE USED OR DISCLOSED IN ANY WAY EXCEPT AS AUTHORISED BY THE COMPANY.CLIENT IS RESPONSIBLE FOR PROVIDING ARCHITECT WITH CORRECT SITE BOUNDARY/OWNERSHIP DEFINITIONS AND ANY COVENANTS OR EASEMENTS RELATING TO THE SITE. ARCHITECT WILL ASSUME SITE BOUNDARIES AS CLEARLY DEFINED, UNLESS OTHERWISE INFORMED BY CLIENT. NO WORK TO BE CARRIED OUT WITHOUT PLANNING PERMISSION AND UNTIL A BUILDING REGULATIONS APPLICATION HAS BEEN SUBMITTED. ANY WORK CARRIED OUT BEFORE BUILDING REGULATIONS APPROVAL HAS BEEN GRANTED WILL BE STRICTLY AT CLIENTS OWN RISK.
WORK CLOSE TO OR ON THE BOUNDARY/NEIGHBOURING HOME'S FOUNDATIONS MAY REQUIRE YOU TO NOTIFY THE OWNER OF THAT PROPERTY OF YOUR INTENTIONS AT LEAST ONE MONTH BEFORE YOU START WORK.
WORK TO AN EXISTING PARTY WALL REQUIRES YOU TO GIVE AT LEAST TWO MONTHS NOTICE OF YOUR INTENTIONS. IF CONSENT TO CARRY OUT WORK CANNOT BE REACHED PROCEDURES DEALING WITH AN DISPUTE SHOULD BE FOLLOWED (THE PARTY WALL ACT 1996).

IT IS THE RESPONSIBILITY OF THE CONTRACTOR TO NOTIFY THE ARCHITECT OF ANY DISCREPANCIES ON THE DRAWING PRIOR TO CONSTRUCTION.

ALL DIMENSIONS TO BE CHECKED ON SITE.

REVISIONS		Date
A	5000 SQ/FT.	28.2.07
B		27.3.07

TOTAL INTERNAL FLOOR AREA EXCLUDING GARAGE OF 4992 SQ/FT.

BMBC BUILDING CONTROL MAY REQUIRE ADDITIONAL FIRE PROTECTION MEASURES DUE TO HEIGHT OF THIRD FLOOR ABOVE GFL.

ANDREW BAILEY
Chartered Architect

PROJECT:
RESIDENTIAL DEVELOPMENT WORSBOROUGH HALL WORSBOROUGH BARNSLEY.

CLIENT
WORSBOROUGH HALL DEVELOPMENTS

DRAWING
3NO. TOWNHOUSES

DWG NO.		JOB NO: 1.06.6129
P02	REV B	DATE: Dec. 2006
NOTES		SCALE: 1:200

Andrew Bailey
(BA(Hons) Dip Arch(+Ld) RIBA
85 Lundhill Road Wombwell
Barnsley S73 0RL
T.F. 01226 752590
E.Mail aa2larchitects@btconnect.com