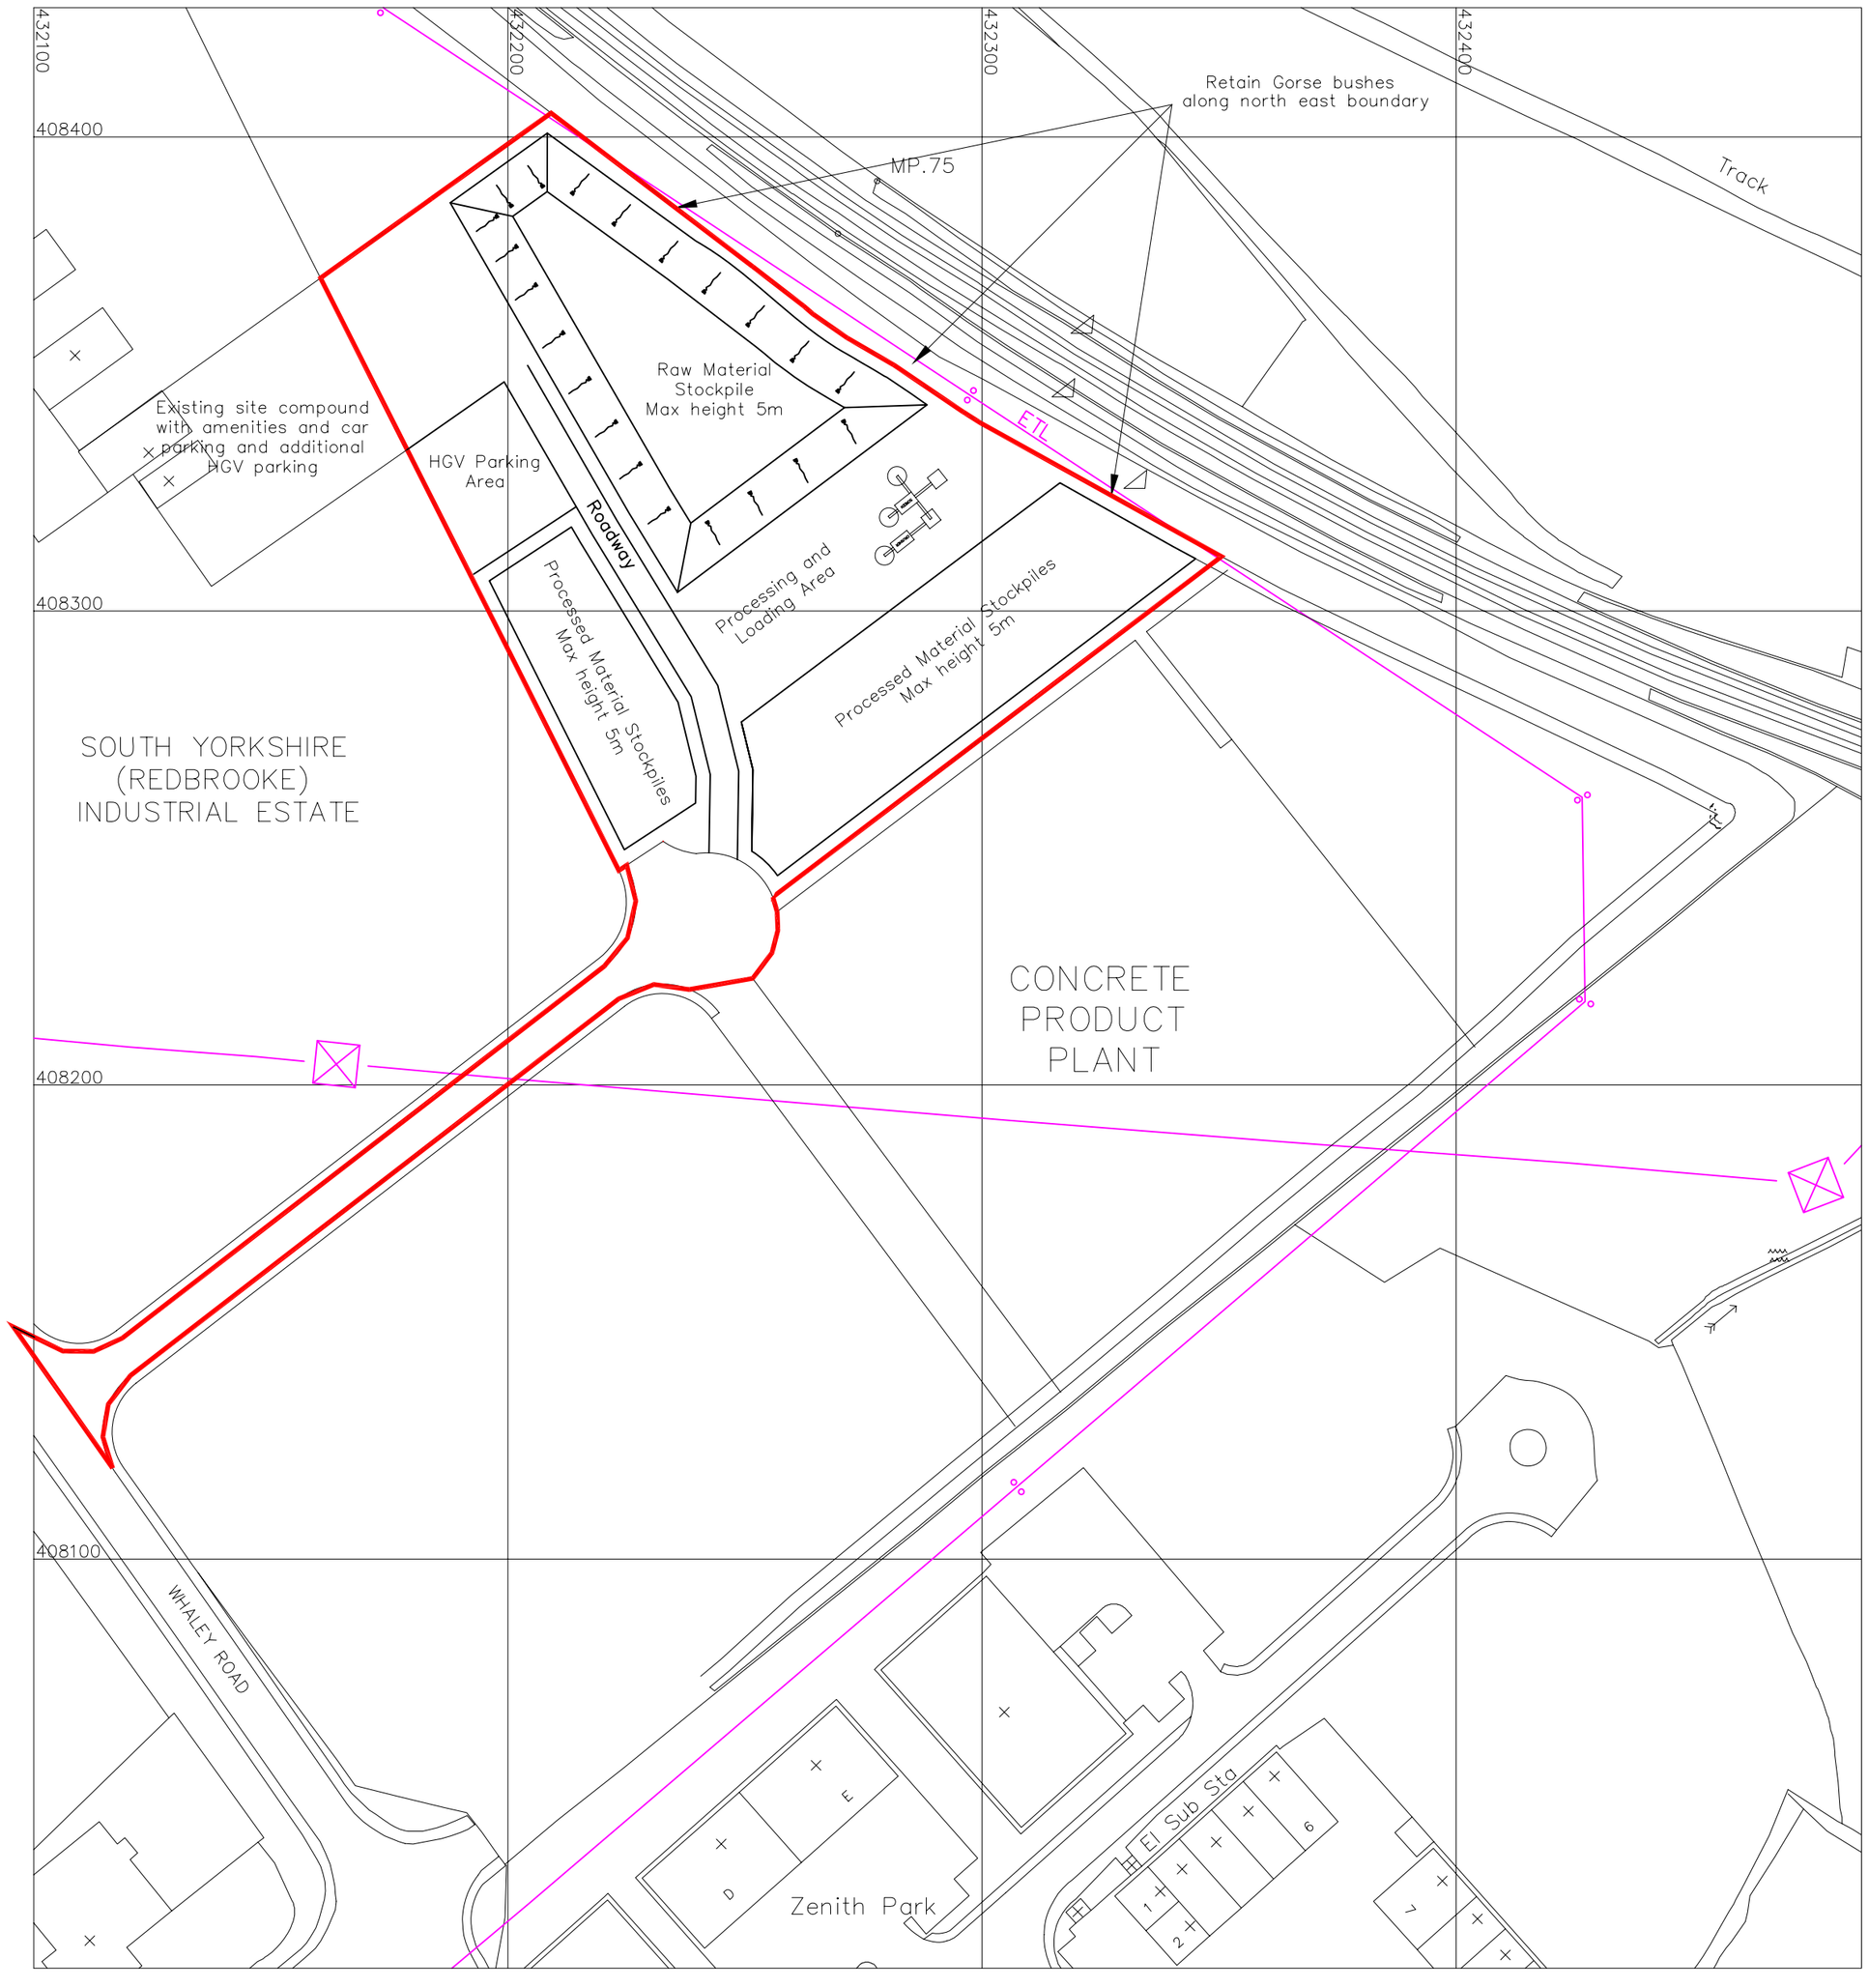


LDP PLANNING

Land and Development Practice

CHARTERED TOWN PLANNERS & SURVEYORS
MINERALS, WASTE & ENVIRONMENTAL PLANNING
1 HORSEFAIR, WETHERBY, LEEDS, LS22 6JG
Tel : 01937 588833 Fax : 01937 580358
email@ldpplanning.co.uk www.ldpplanning.co.uk

TITLE
SITE PLAN

CLIENT
S I WORDSWORTH PROPERTIES
230 CUMBERWORTH LANE, DENBY DALE
HUDDERSFIELD HD8 8PR

SITE
WHALEY ROAD, LOW BARUGH, BARNSLEY

DATE	DRAWN BY	CHECKED BY
26/04/2011	MB	CJB

DRAWING NO	SCALE
7015A/04B	1:1250 @ A2

REV	AMENDMENT	DATE

This drawing and the information contained there in is issued in confidence and is the copyright of CSL Survey Group Ltd. Disclosure of this information to third parties without permission is forbidden as is copying or replication.

LEGEND

PLANNING APPLICATION BOUNDARY

OVERHEAD POWER TRANSMISSION LINE

Reproduced from the Ordonance Survey Map with the permission of the Controller of Her Majesty's Stationery Office Crown Copyright Reserved. Licence No. ES 100048169