




EXISTING SIDE ELEVATION
SCALE 1:100

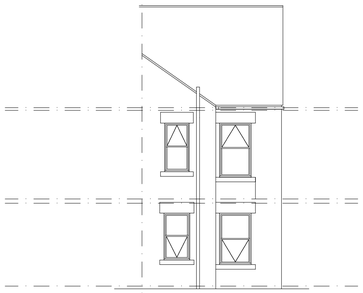


EXISTING REAR ELEVATION
SCALE 1:100

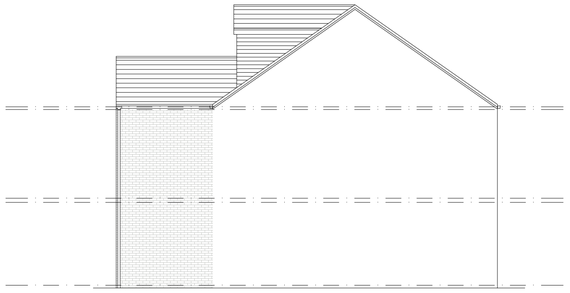


PROPOSED SIDE ELEVATION
SCALE 1:100

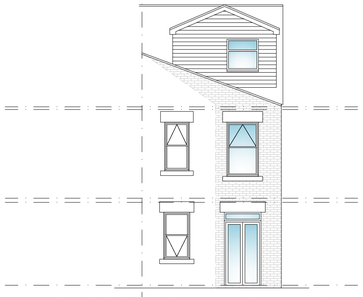


PROPOSED REAR ELEVATION
SCALE 1:100

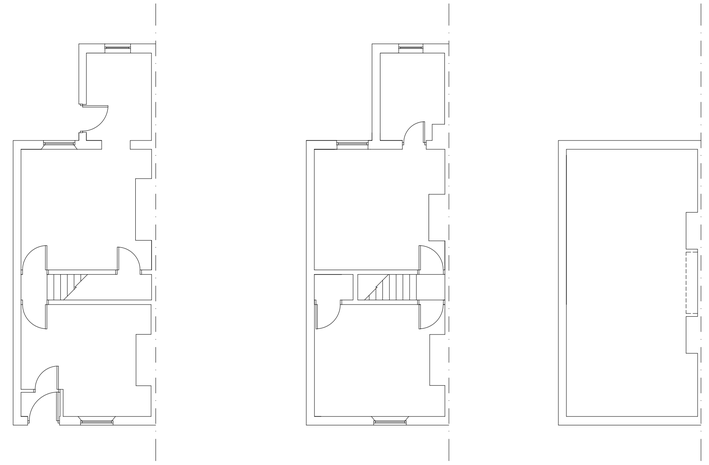


EXISTING FLOOR PLANS
SCALE 1:100

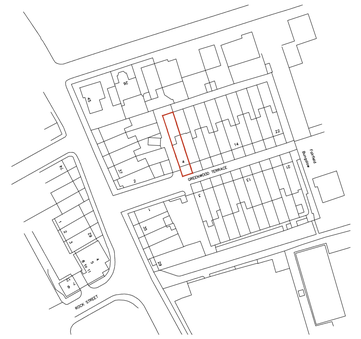


LOCATION PLAN
SCALE 1:1250

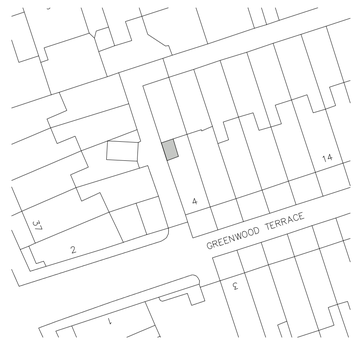


SITE PLAN
SCALE 1:500

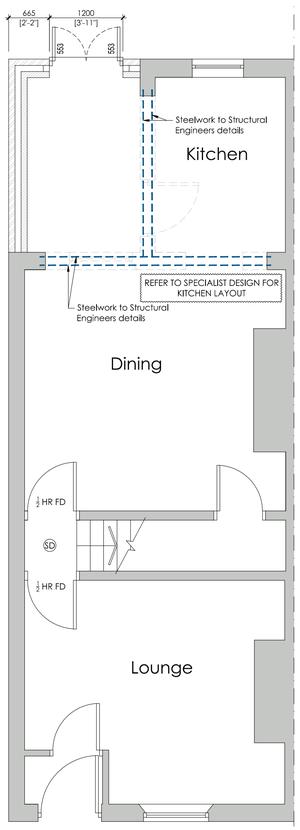

PROPOSED GROUND FLOOR PLAN
SCALE 1:50

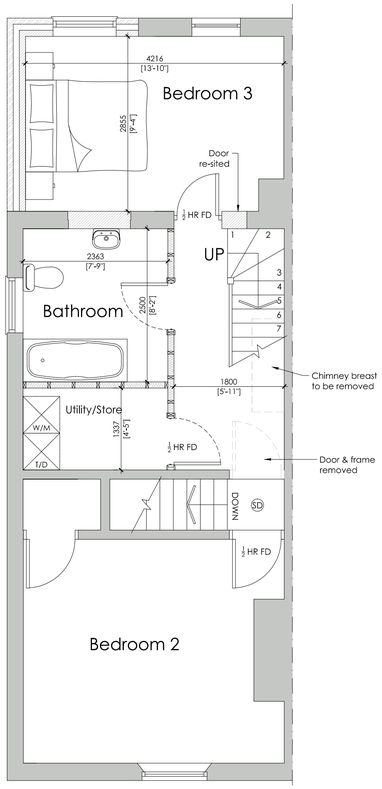

PROPOSED FIRST FLOOR PLAN
SCALE 1:50

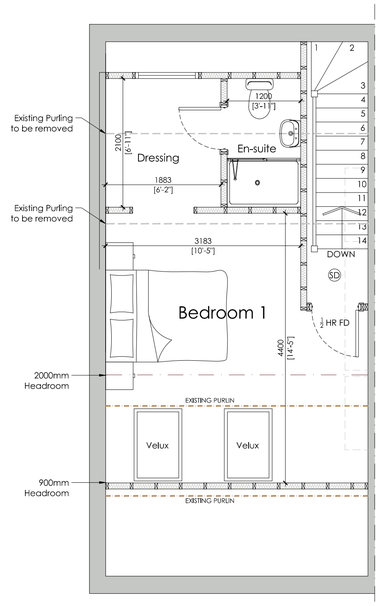

PROPOSED SECOND FLOOR PLAN
SCALE 1:50

White Agus PARTNERSHIP
ARCHITECTURAL SERVICES AND SURVEYORS
8 MORSTON BUSINESS PARK, WHALEY ROAD, BARUGH GREEN, BARNSLEY. S75 1HQ
Phone: 01226 208482
Fax: 01226 283030
Email: info@whiteaguspartnership.co.uk
Web: www.whiteaguspartnership.co.uk

Project.	Client.
EXTENSION & LOFT CONVERSION AT 4 GREENWOOD TERRACE BARNSLEY, S70 2DA	MS I. LYNCH
Drawing Title. PLANS & ELEVATIONS	Date. OCTOBER 2016 / Scale. 1:50 @ A1
	Ref. 16-091 / Dwg. No. 01 / Rev. B

Date	Suffix	Description	Date	Suffix	Description
13/12/2016	A	REVISED TO CLIENTS REQUIREMENTS			
07/03/2017	B	REVISED FOR PLANNING			