
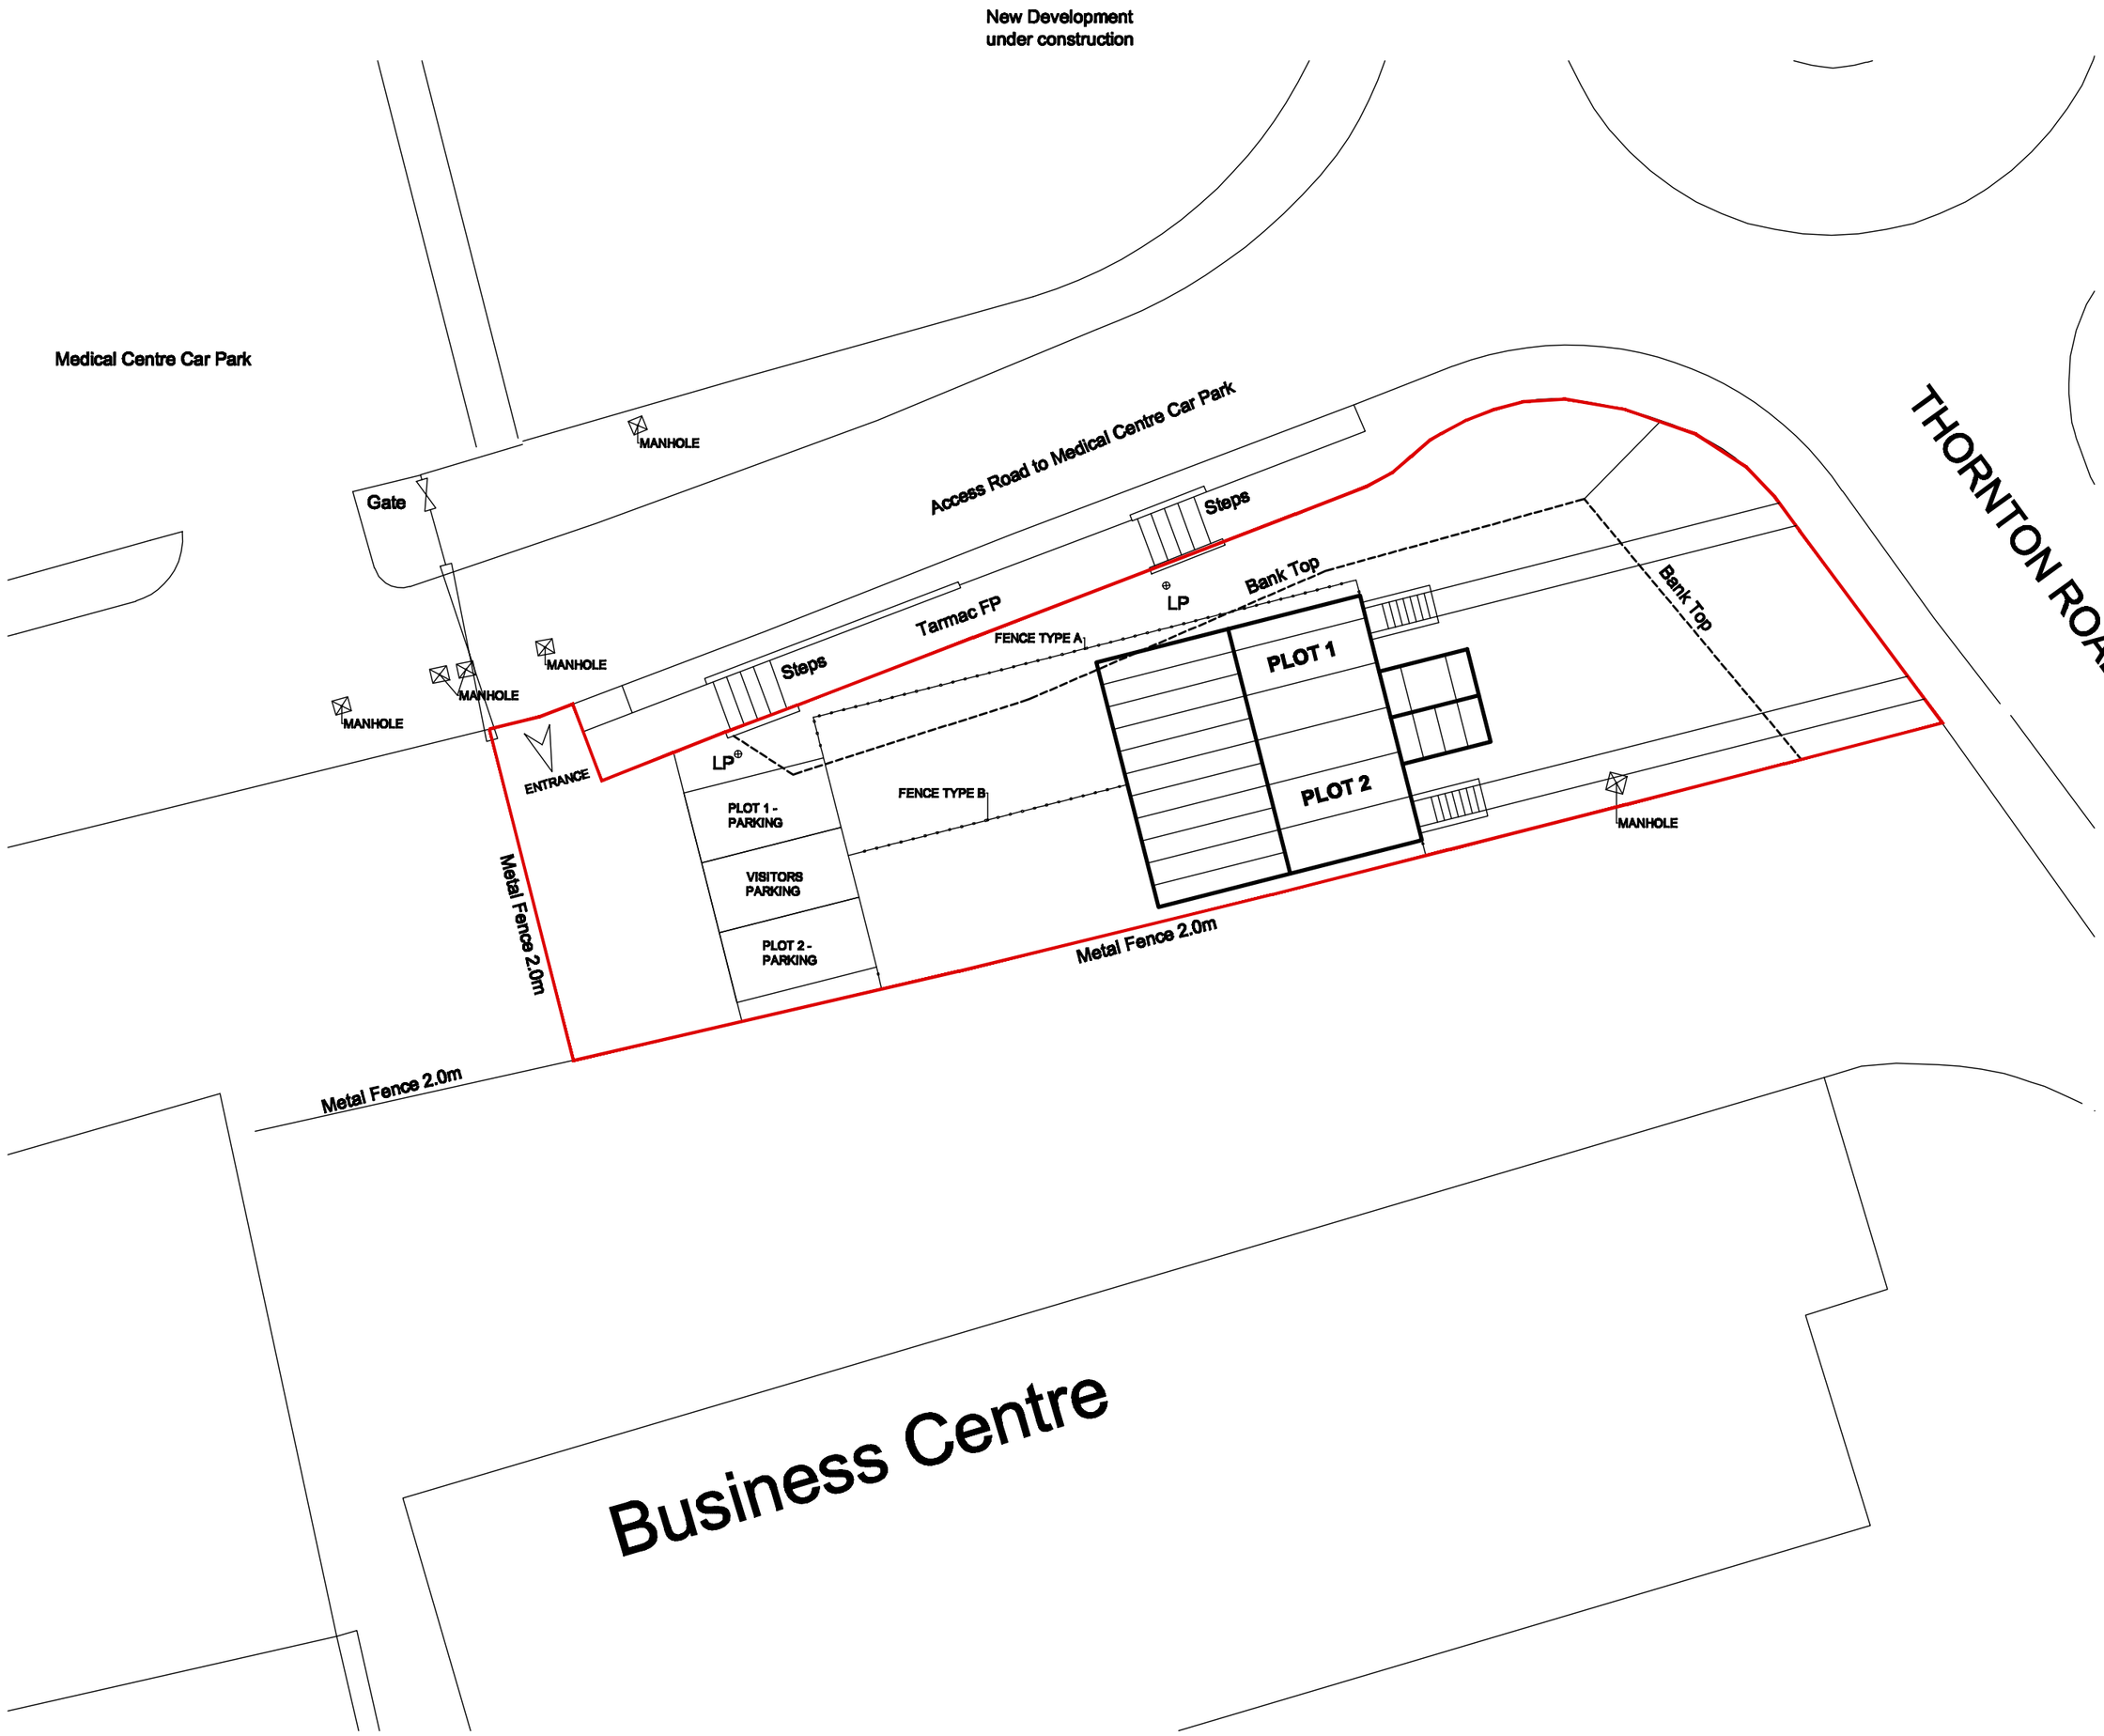


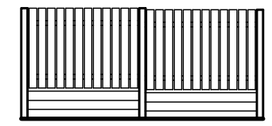


CONC POSTS

1800MM HIGH DARK STAINED TIMBER FENCING AND RAILS

CONC GRAVEL BOARDS

FENCE TYPE A
1800MM HIGH

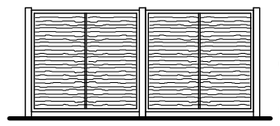

CONC POSTS

1800MM HIGH DARK STAINED TIMBER LARCH LAP FENCING PANELS

FENCE TYPE B
1800MM HIGH

White Agus Partnership

PROVIDENCE VILLA,
42 SACKVILLE STREET,
BARNSLEY.
S70 2DB

Phone: 01226 208482
Fax: 01226 283030
Email: info@whiteaguspartnership.co.uk
Web: www.whiteaguspartnership.co.uk

SURVEYORS AND BUILDING DESIGN CONSULTANTS

Project. PROPOSED DEVELOPMENT LANT AT THORNTON ROAD KENDRAY, BARNSLEY	Client. MR A. AKHGARKODAZ
Drawing Title. SITE PLAN	Date. MAY 2010 / Scale. 1:200
	Ref. 10-013 / Dwg. No. 10 / Rev.

Date	Suffix	Description	Date	Suffix	Description