




Obscure glass to all bathrooms & En-suites

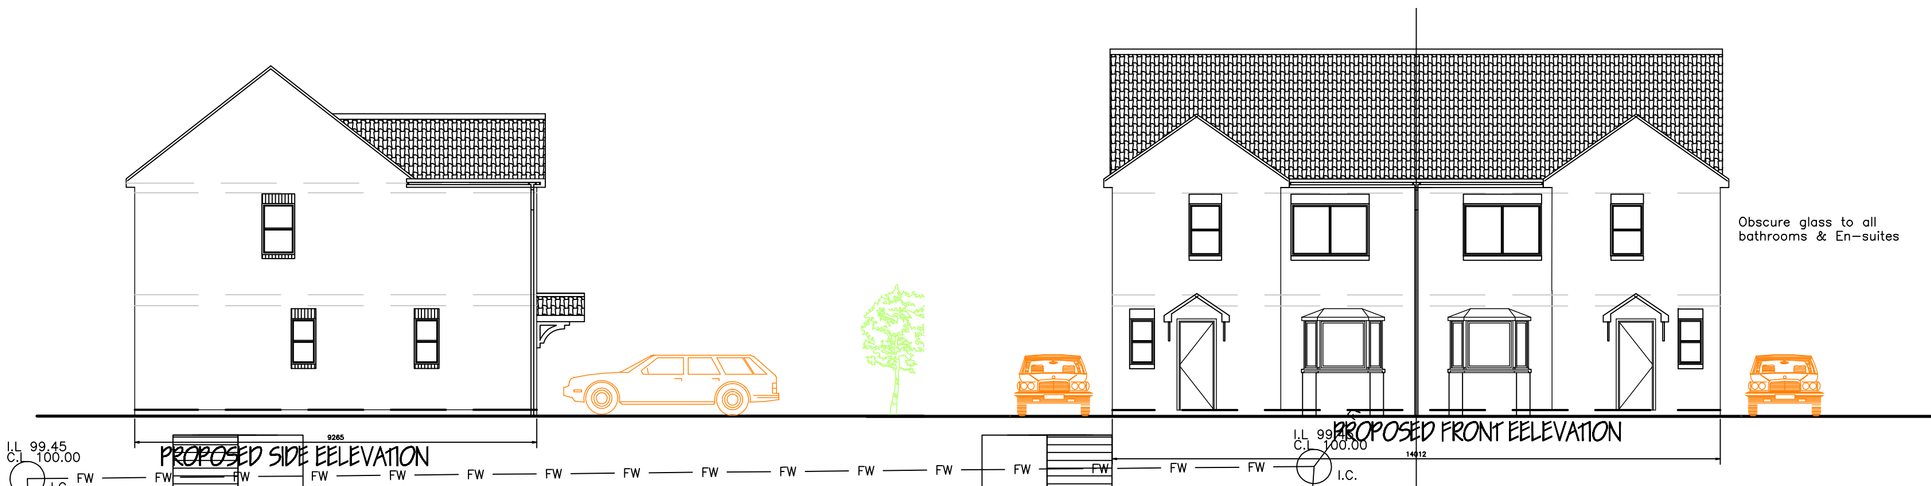


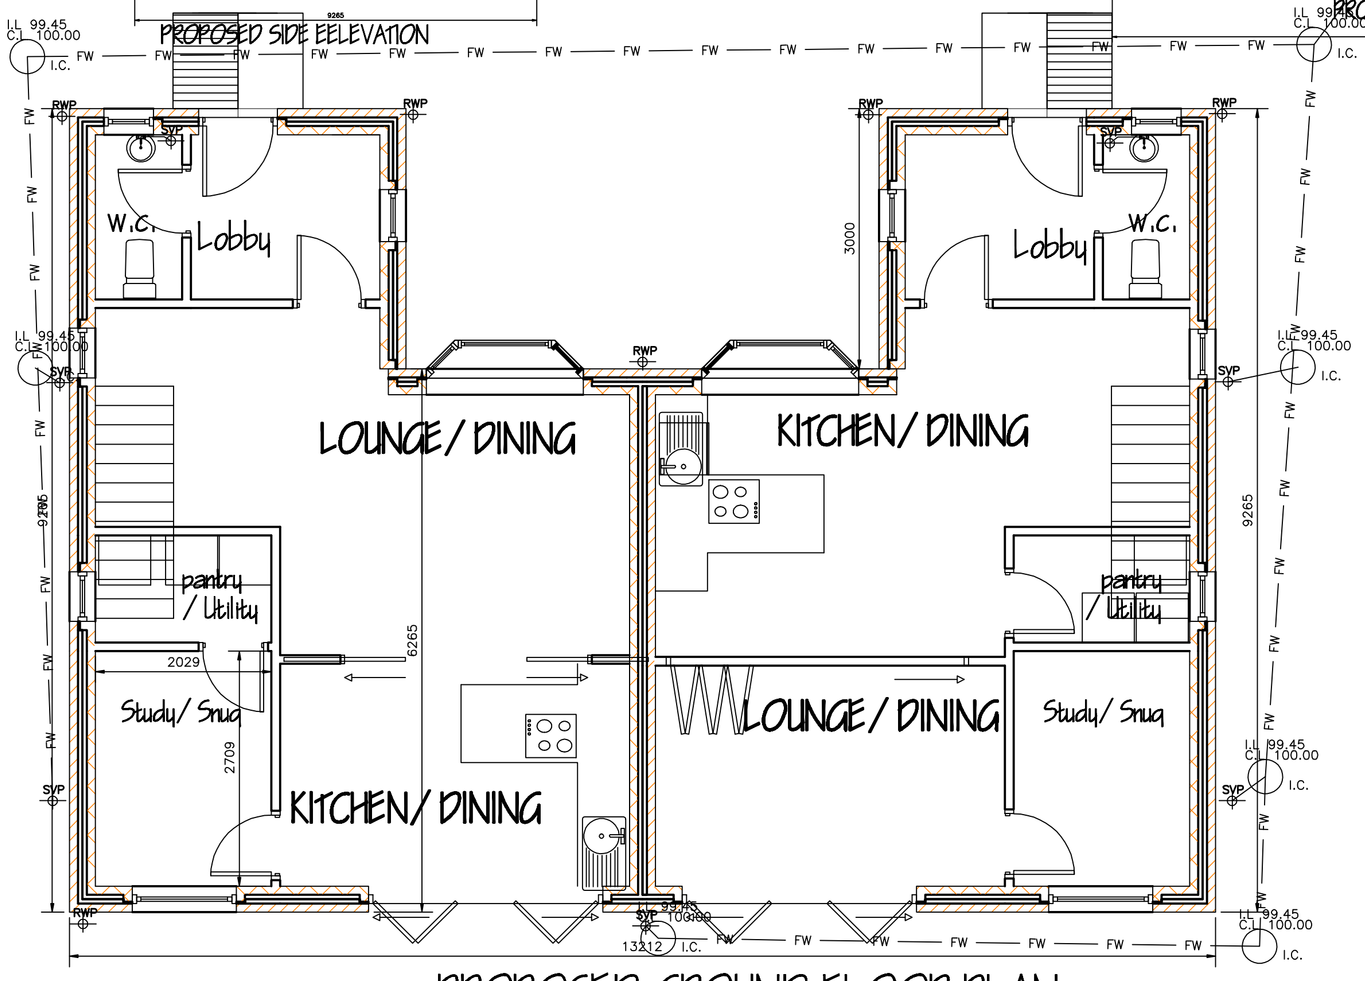

PROPOSED GROUND FLOOR PLAN

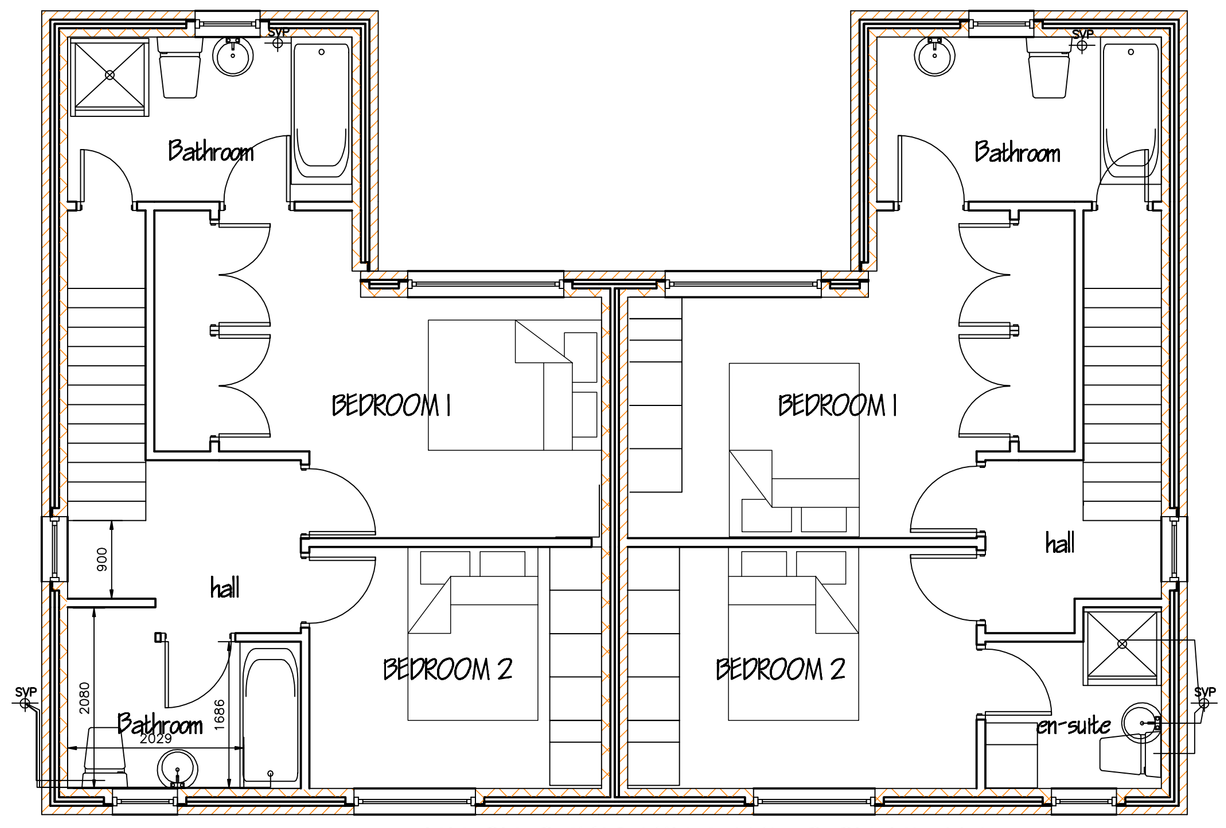

PROPOSED FIRST FLOOR PLAN

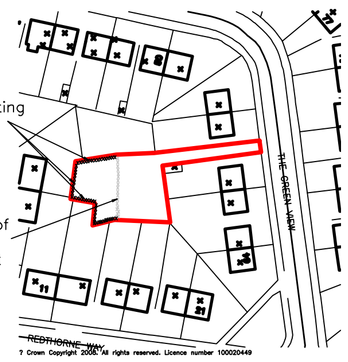

new line of replacement planting to equal height of the existing shrubs removed

the existing shrubs (self-set) are to be removed and a new line of screen planting established to the boundary indicated as replacement planting.



BLOCK PLAN Scale 1:200

G- refuse bins relocated at planners request 6/7/09
F- Building made smaller 11/05/2009
E- Building repositioned on site 29/10/2008
D- planting notes added, windows reduced to rear bedrooms 29/09/2008
C- dwellings relocated on site 22/09/2008
B- site boundary- minor amendment 28/08/2008
A- layout amended, drainage added 11/08/2008

Actual depth of foundations to be determined on site.
All work to be to the satisfaction of the local authority.
All dimensions to be checked on site and any discrepancies must be notified immediately
All dimensions are in millimetres unless otherwise stated.
Information given on this drawing is subject to local authority approval.
Do not scale this drawing.

PROJECT MANAGEMENT services
CHARTERED BUILDING CONSULTANTS
4 HUDDERSFIELD ROAD,BARNSLEY, SOUTH YORKSHIRE S70 2LT
TELEPHONE (01226) 286276
FAX (01226) 731265 E-mail: info@pmsdesign.co.uk

COPYRIGHT © Project Management Services 2008

CLIENT
THE MISSES BECKETT

PROJECT
Land off The Green View Shafton.
Dwelling Proposals

FILE NAME	DWG.No	SCALE	DATE	DRAWN	REV.
beckett_green_view_01.dwg	2204/01	1:50 1:100	08/2008	jjb	G