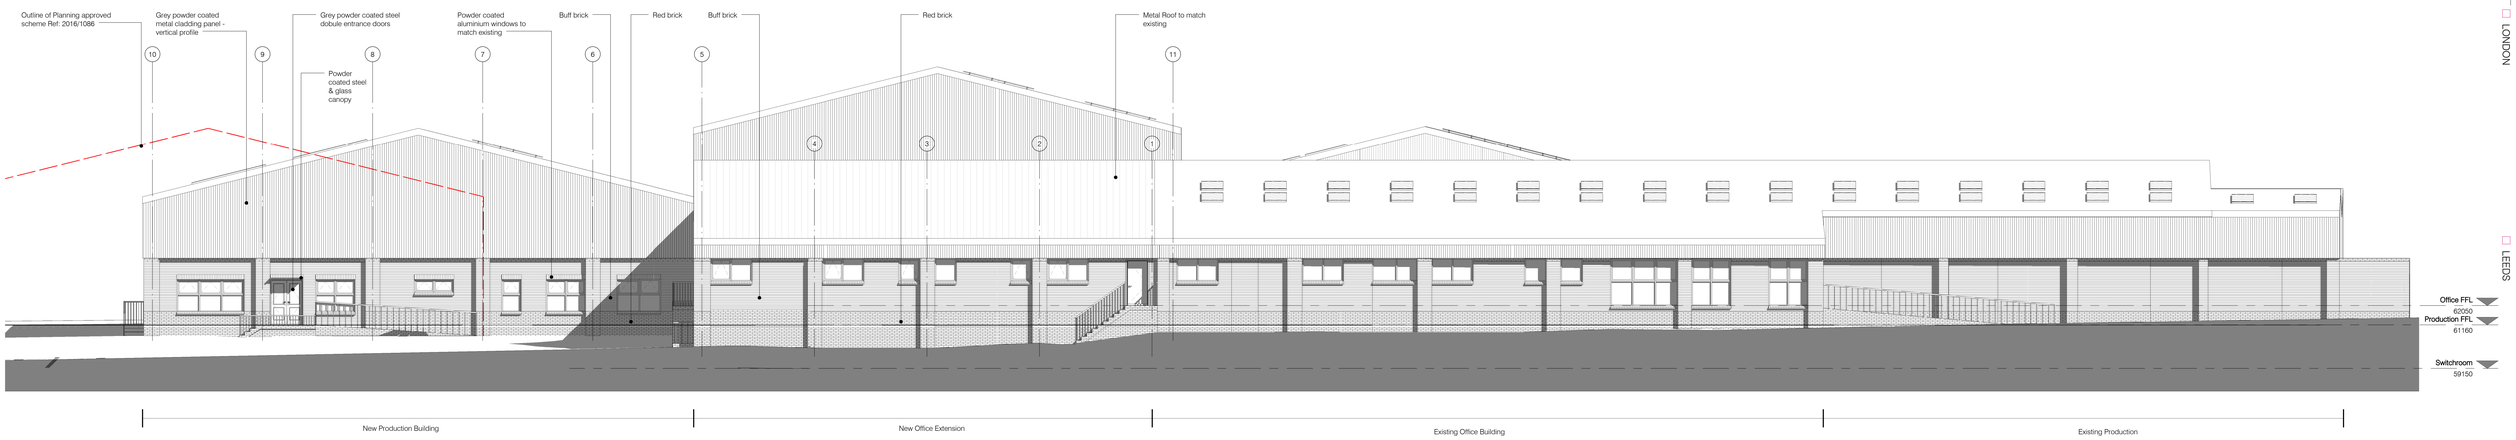

Elevation 1 - West Elevation

1 : 100

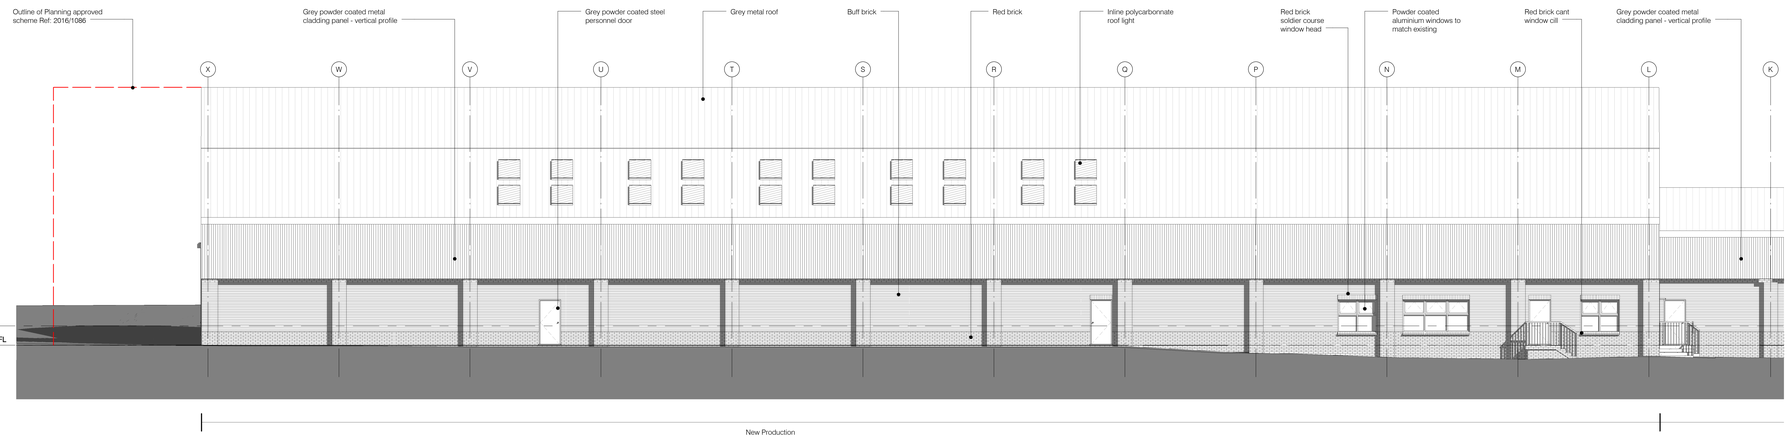

Elevation 2 - North Elevation Part 1

1 : 100

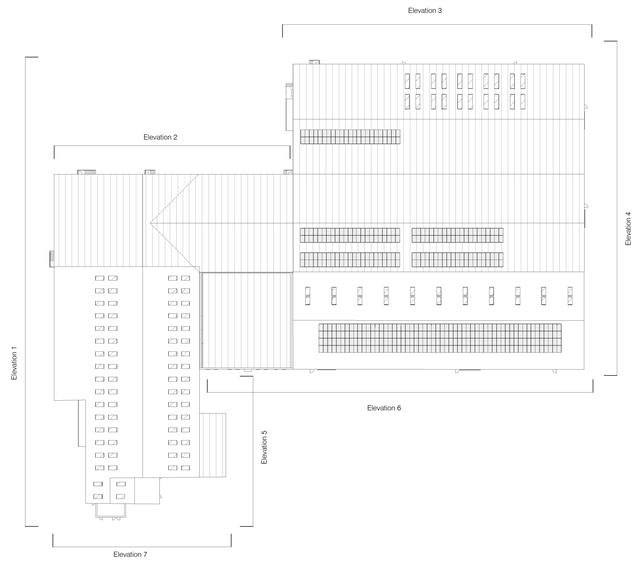

Elevation Key Plan

1 : 500

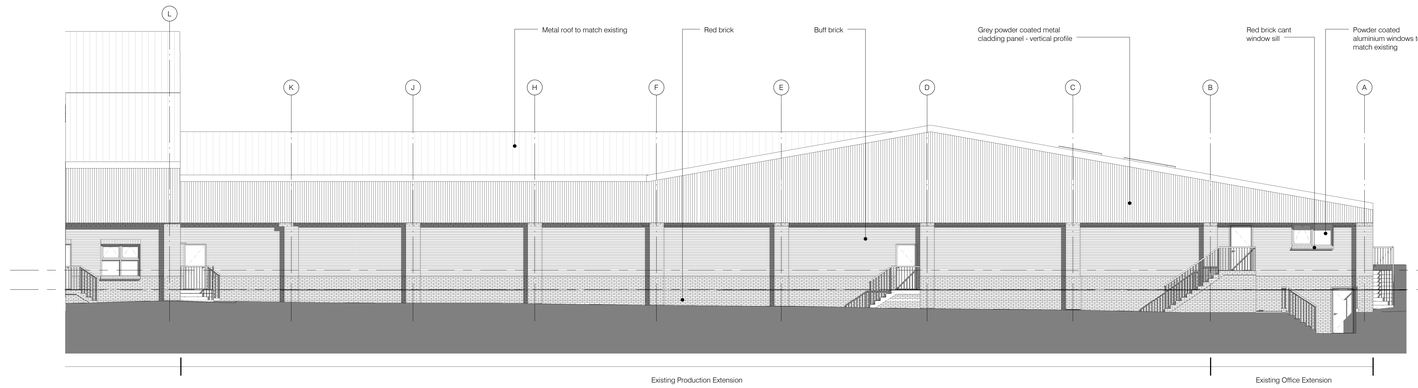

Elevation 3 - North Elevation Part 2

1 : 100

Rev	Date	Description	By	Chk

PLANNING

darntonB3 ARCHITECTURE

LEEDS
The Coach House,Monk Fryston Hall,Monk Fryston,LS25 5DU
Tel: 01977 681001 www.darntonb3.com

CLIENT
Haywood and Padgett

PROJECT
Bakery - Barnsley

DRAWING
Elevations

SCALE @ A1
As indicated

CREATION DATE	DRAWN	CHECKED
June 2017	CJS	GL

DARTONB3 DRAWING NO. — VERSION
11658 - DB3 - B01 - ZZ - DR - A - 90_04
PROJECT NO. - COMPANY - ZONE - LEVEL - TYPE - ROLE - NUMBER

© COPYRIGHT. ALL RIGHTS RESERVED.
THIS DRAWING IS TO BE READ IN CONJUNCTION WITH ALL OTHER RELEVANT DRAWINGS PREPARED BY DARLTONB3 AND SUB-CONTRACTORS.
DO NOT SCALE FROM THIS DRAWING. WORK ONLY TO THE PRINTED DIMENSIONS.
THIS DRAWING MUST NOT BE USED FOR CONSTRUCTION UNLESS ISSUED FOR CONSTRUCTION.
REPORT ANY DISCREPANCIES TO THE ARCHITECT OR REPRESENTATIVES THEREOF.
DARNTONB3 LTD WORK TO A MANAGEMENT SYSTEM WHICH IS APPROVED TO ISO 9001 BY LRQA - CERTIFICATE NUMBER LRQA 0844760

PLOT DATE: 19/08/2017 16:36:54 Model Ref: 11658-DB3-XX-ZZ-M3-AR-Building_Model

LONDON
LEEDS
CARDIFF
GLASGOW
ABERYSTWYTH
NEWTOWN
MANCHESTER
LOUGHBOROUGH