


REFUSE STORE

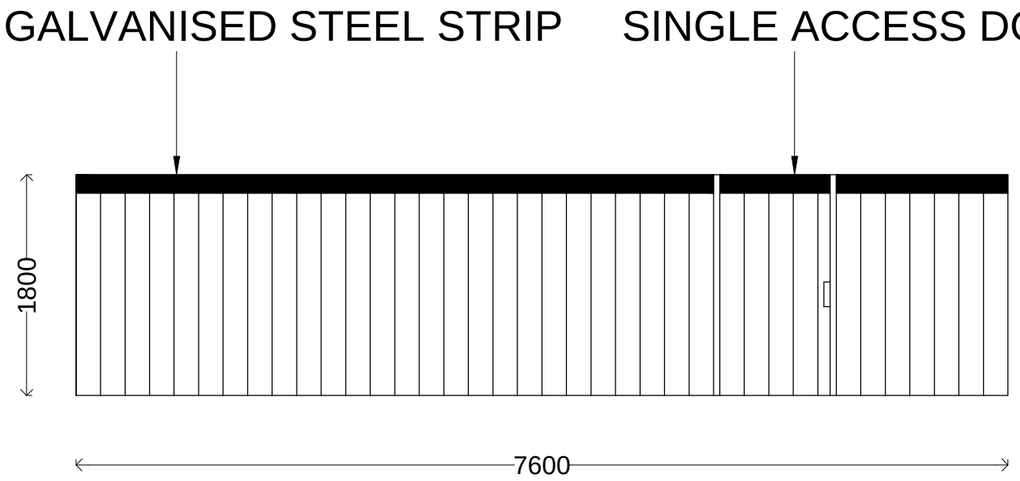

EAST ELEVATION

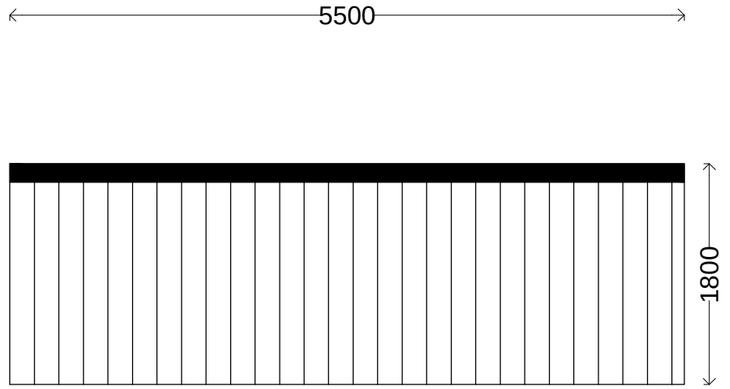

NORTH ELEVATION

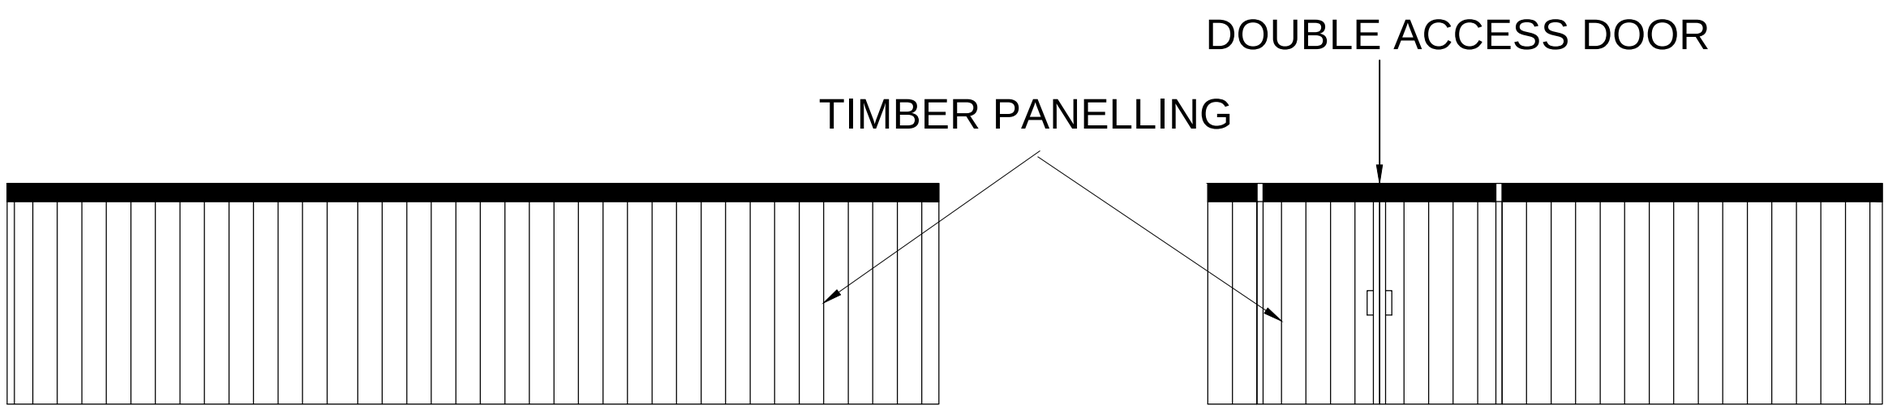

WEST ELEVATION

SOUTH ELEVATION

REV	DESCRIPTION
A	ACCESS DOOR REPOSITIONED AS SHOWN 28.06.18

PROPOSED REFUSE STORE

PROPOSED CONVERSION OF OFFICE BUILDING TO APARTMENTS, SPRINGFIELD HOUSE, BARNSLEY

CLIENT:	EMPIRE PROPERTY CONCEPTS
DWG NO:	PL K838/15
SCALE:	1/50 @ A3
DRAWN BY:	R.P.
DATE:	27/04/18
REV:	A

neil pike architects
MICHIGAN HOUSE,17-19 CHORLEY NEW ROAD, BOLTON, BL1 4QR
TEL: 01204 392233 FAX: 01204 528505
WWW.NEILPIKEARCHITECTURE.CO.UK EMAIL: INFO@NEILPIKEARCHITECTURE.CO.UK

COPYRIGHT OF THIS DRAWING REMAINS WITH THE ARCHITECT. DO NOT SCALE FROM THIS DRAWING, WORK TO FIGURED DIMENSIONS. CHECK ALL DIMENSIONS ON SITE. IN THE EVENT OF ANY DISCREPANCY REFER QUERY TO THE ARCHITECTS.