
Proposed front elevation – 26 Edderthorpe Lane

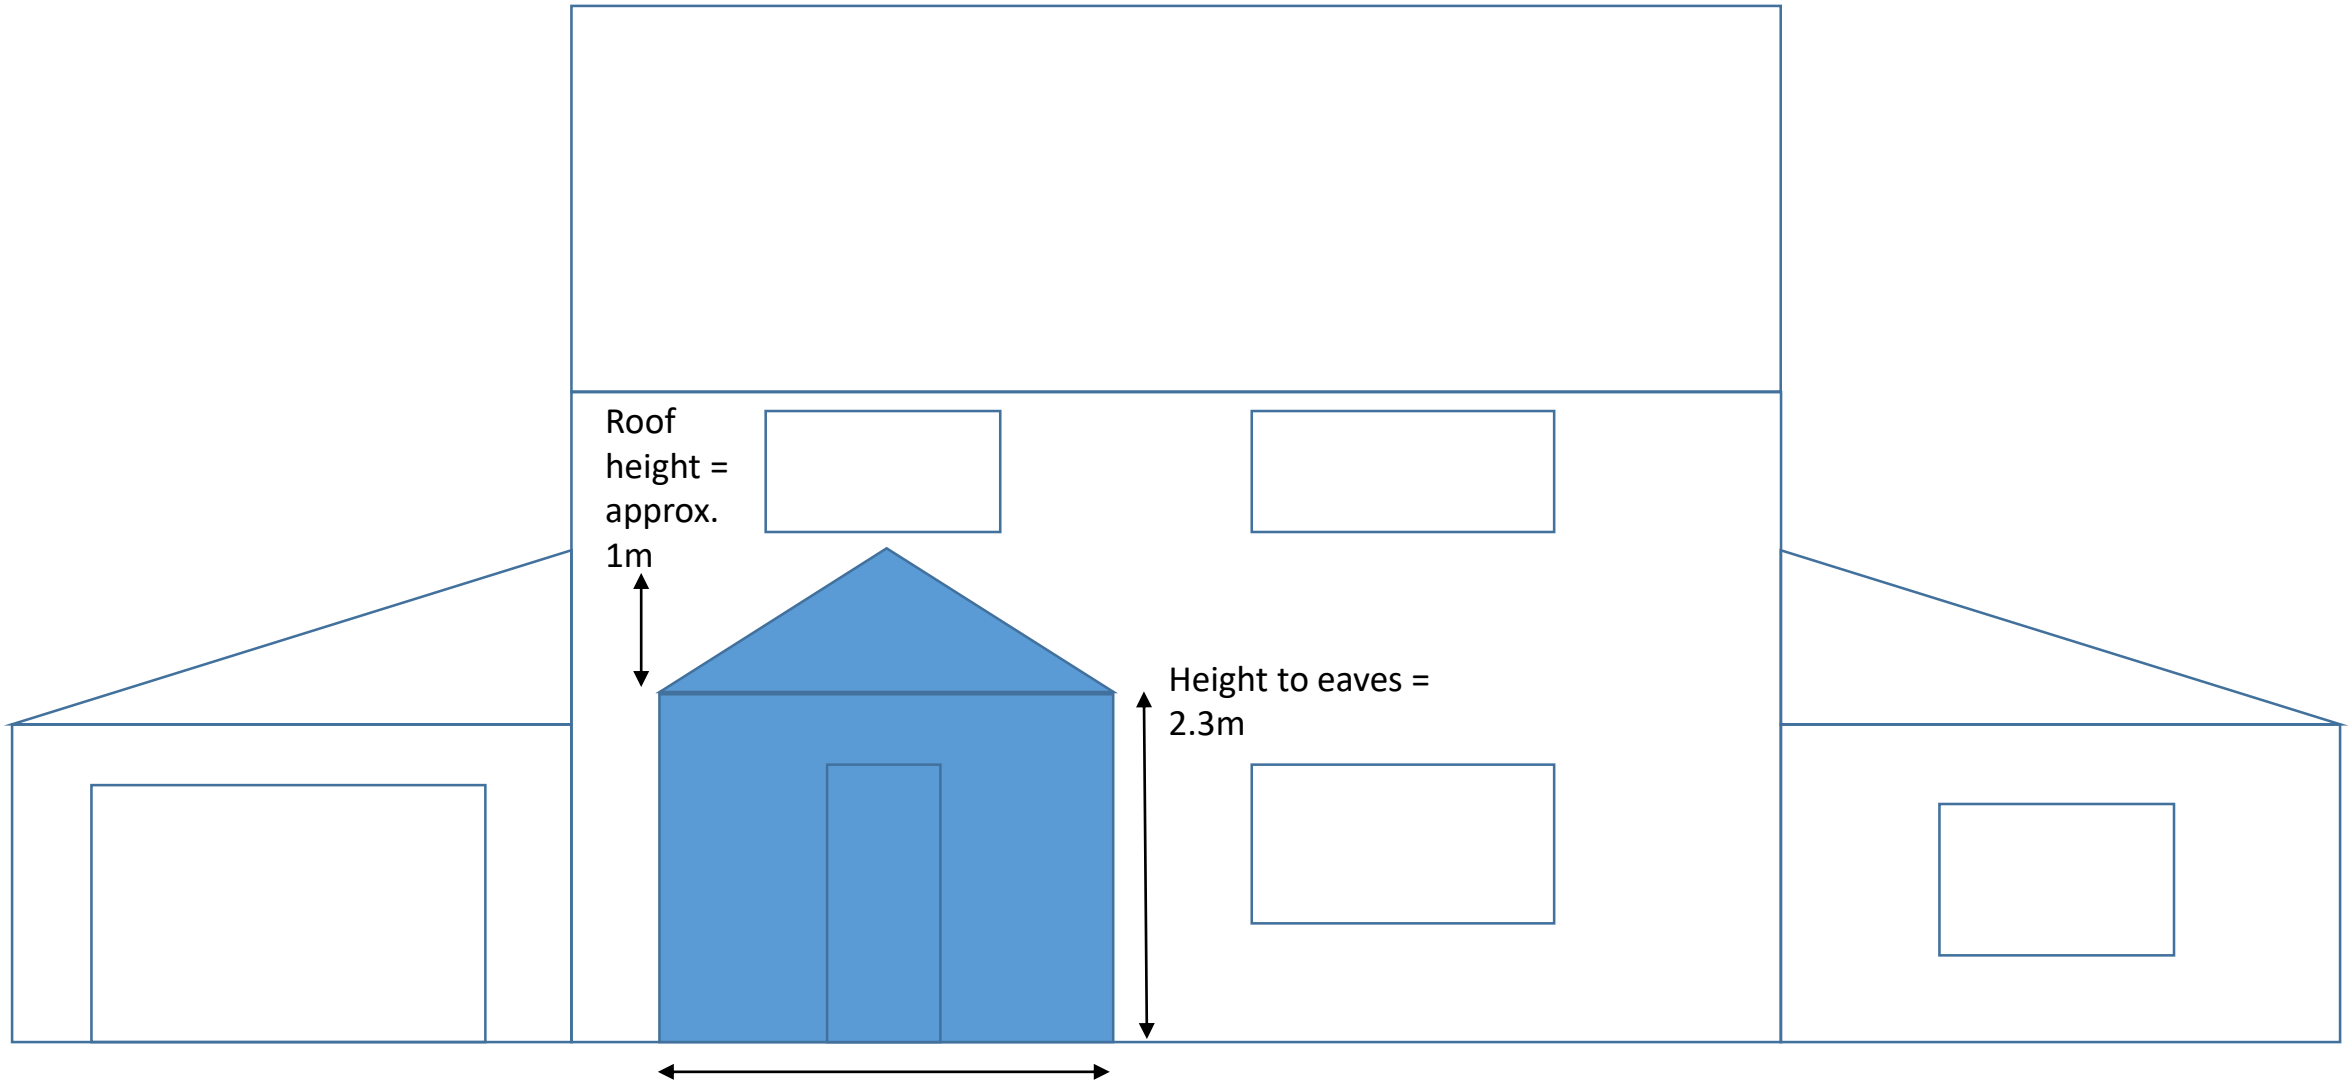

Scale 1:50
March 2020
Ref: 2020/0216

Proposed materials:
White UPVC window to match existing
Composite front door with UPVC frame
Red brick outer to match existing
Grey tiled roof to match existing