


Front Elevation 1/100




Rear Elevation




Side Elevation

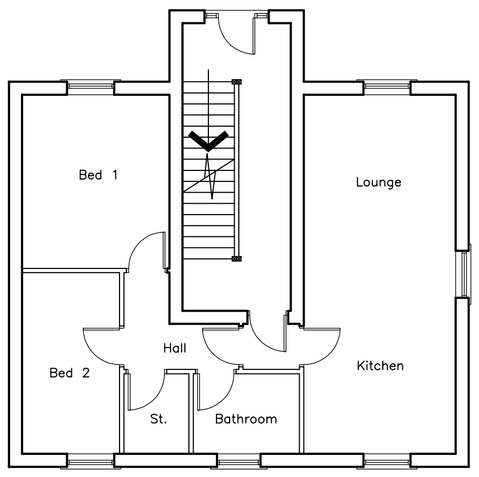

Ground Floor 1/100

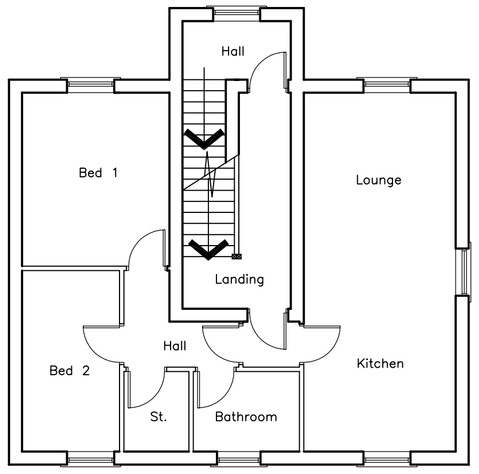


First Floor

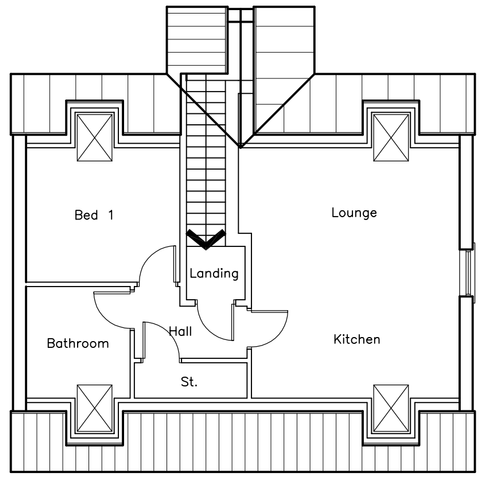

Second Floor



Street Scene 1/100

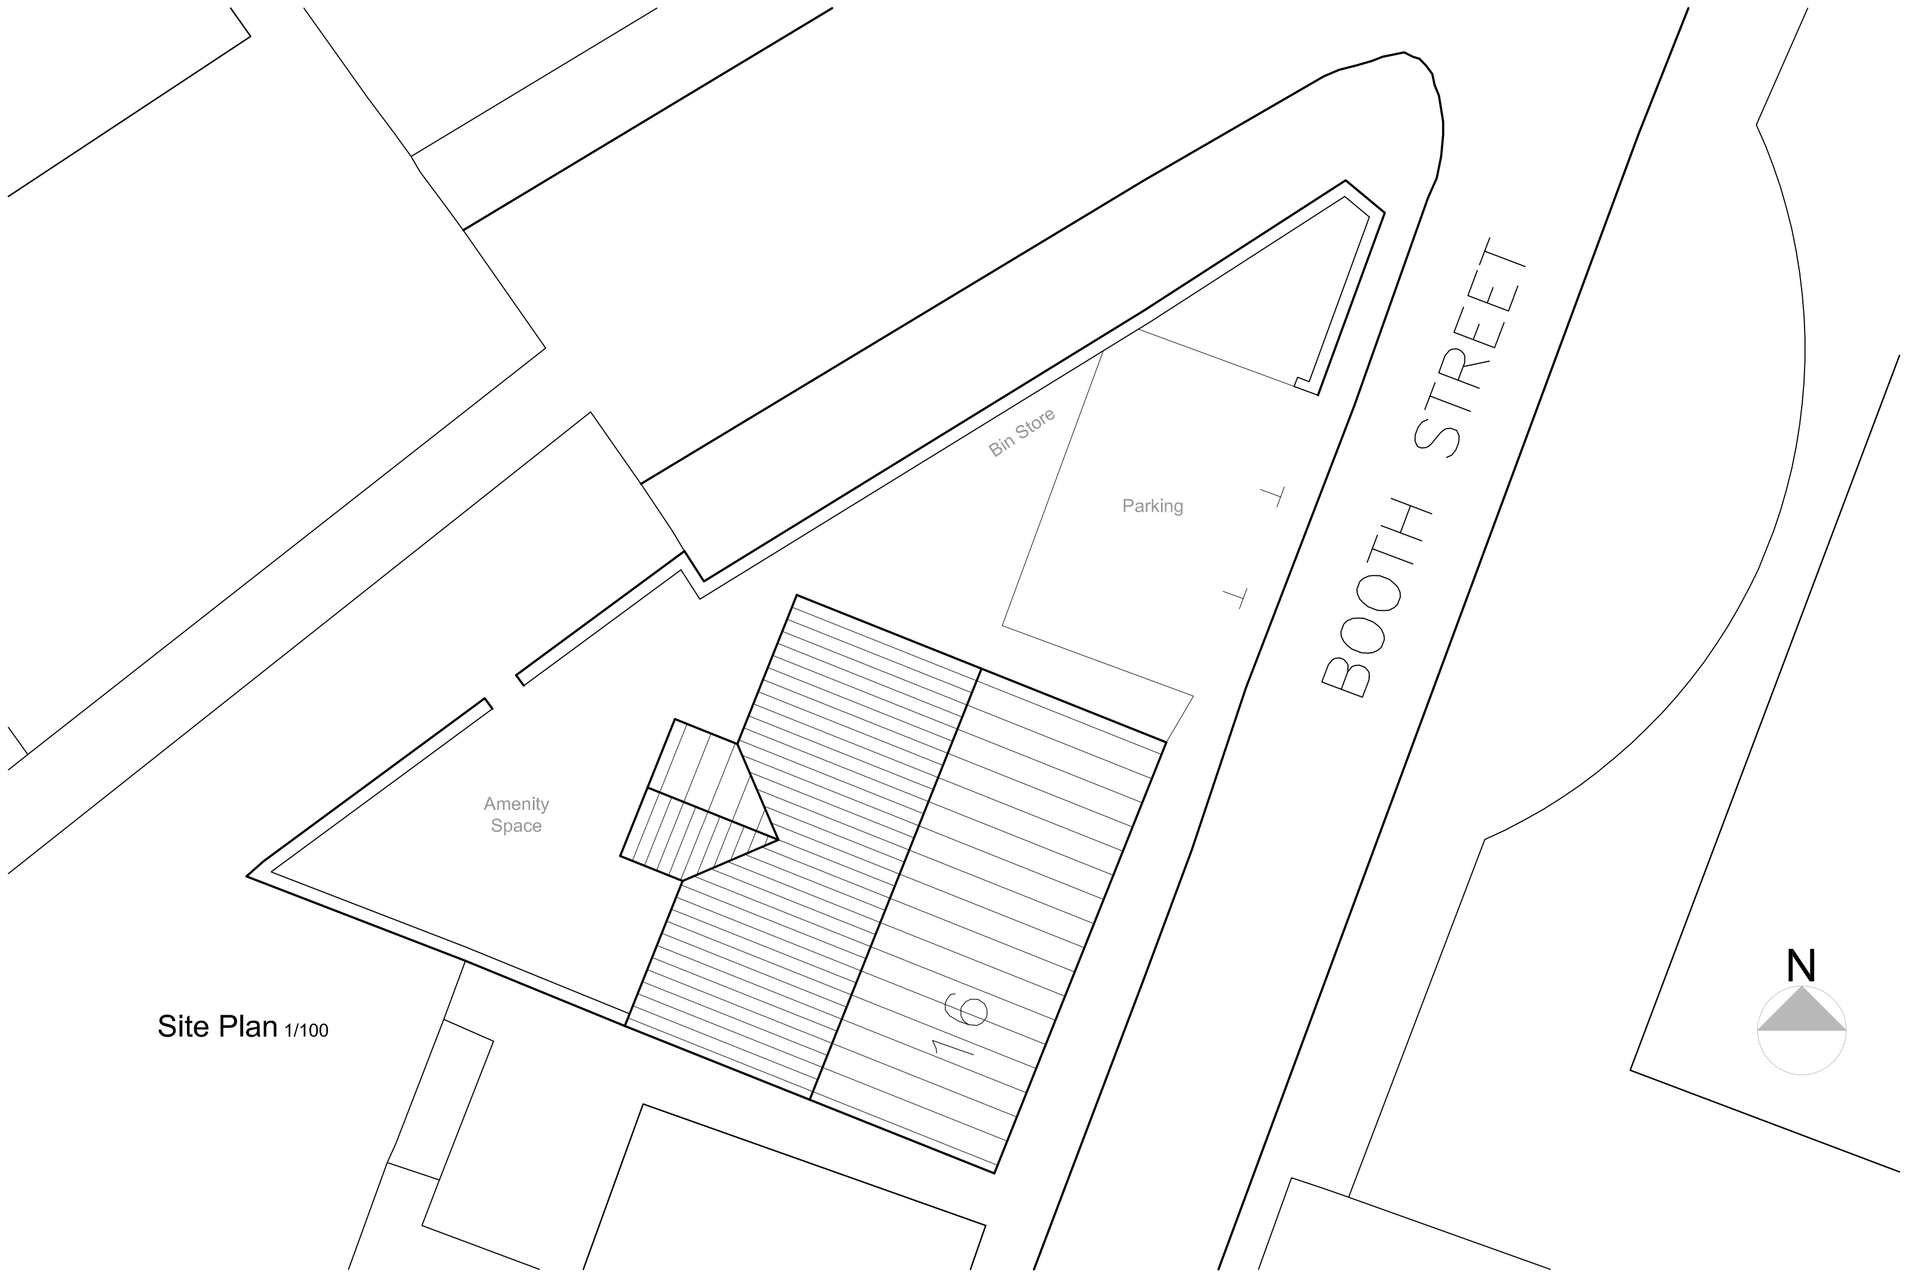

Site Plan 1/100

Rev. .

Client: Mr D Laban

Project: 16 Booth Street
Hoyland, Barnsley
S74 9JX

Drawing Title: Proposed Plans, Elevations Location/Site Plans

Scales:	1:100,1/500	Cad ref :	TADS/DAVE LABAN
Drawn:	MJN	Checked:	Date: July 13

Project no.	Drawing no.	Rev.
643	003	.

JVNA JENKINS VEITCH NOLAN ARCHITECTURE LTD

Jenkins Veitch Nolan Architecture Ltd
JVN Architecture
Unit 19 Ravenshorn Way
Renishaw, Sheffield S21 3WY
T: 01246 432 338
E: info@jvnarchitecture.com

© Copyright exists on design and information contained in this drawing