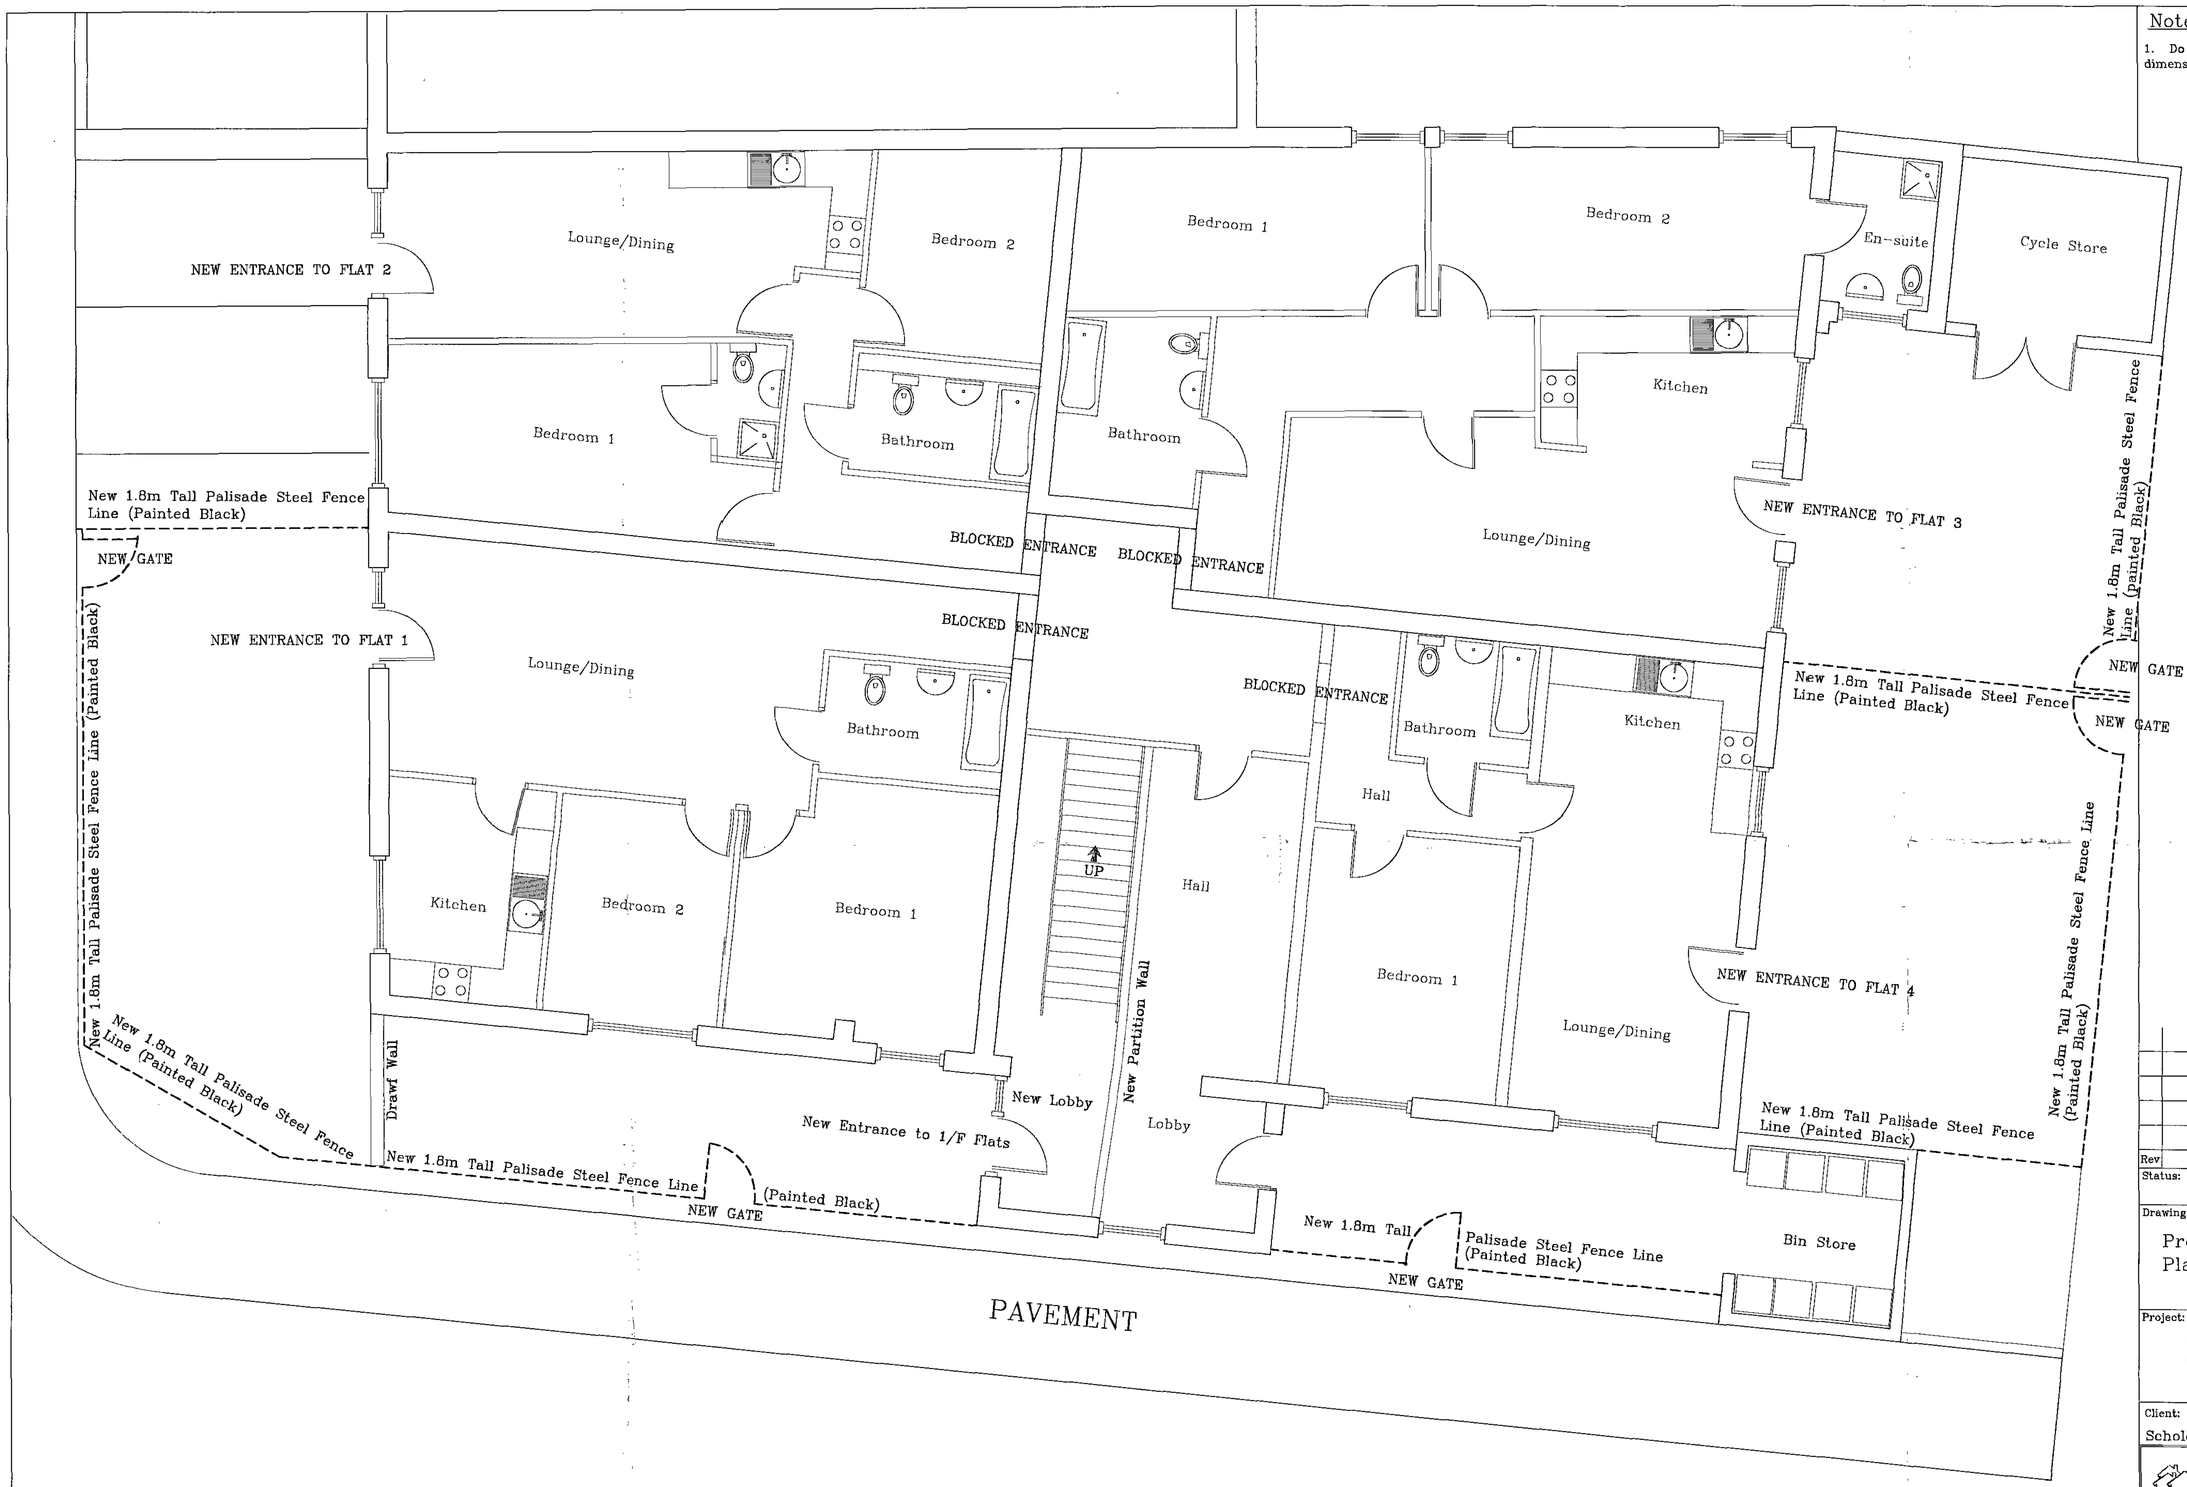


PROPOSED GROUND FLOOR PLAN (Scale 1:50)

Notes

1. Do not scale from this drawing. All dimension to be verified on site.

Rev	Amendment	Date	By	Chkd

Status: For Planning Approval

Drawing: Proposed G/F Layout Floor Plan

Project: 84 High Street, Thurnscoe, Rotherham, South Yorkshire. S63 0QH

Client: Scholes Construction & Maintenance Ltd

Freelance Consulting
Chartered Structural Engineer

Tel: (01302) 858543 Mob: 07765 275 482
email: kh.chan@hotmail.co.uk

51 Whisperwood Drive
Woodfield Planatation
Balby Doncaster DN4 8SB

Scales: 1:50 @ A1 | Rev

Drawn By: KHC
Checked By:
First Issued: 16/01/12

Drawing No. 2012/001/001/02