




SIDE ELEVATION
AS EXISTING

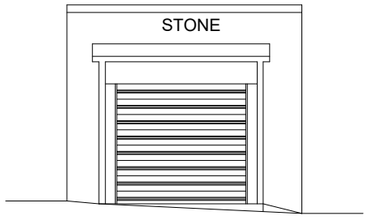


FRONT ELEVATION
AS EXISTING

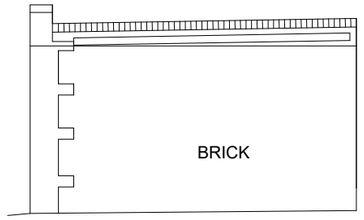


SIDE ELEVATION
AS EXISTING

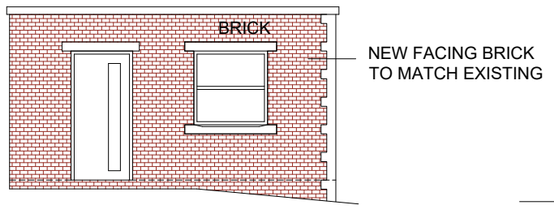


SIDE ELEVATION
AS PROPOSED

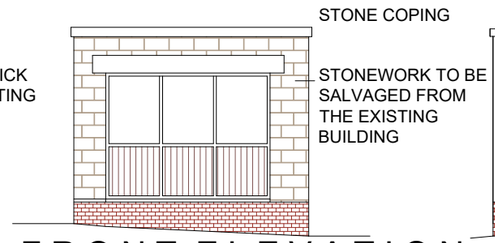


FRONT ELEVATION
AS PROPOSED

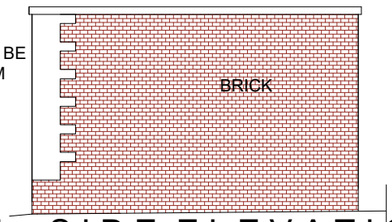


SIDE ELEVATION
AS PROPOSED

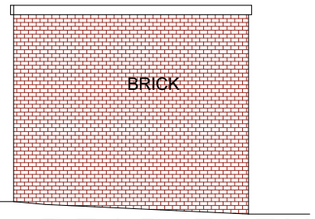

REAR ELEVATION
AS PROPOSED

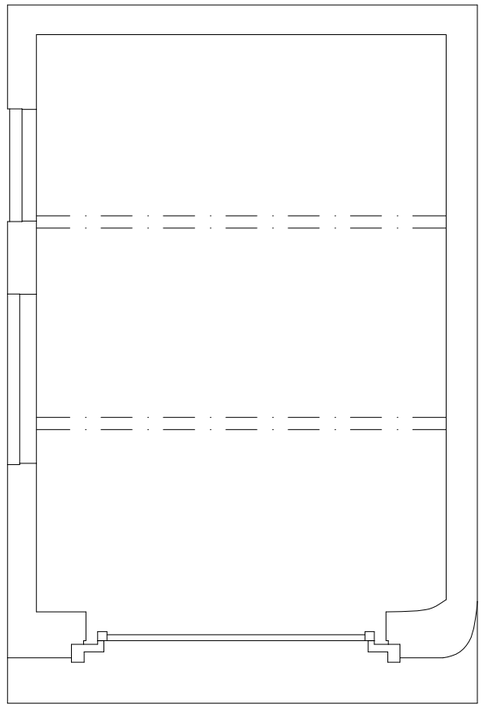

PLAN AS EXISTING

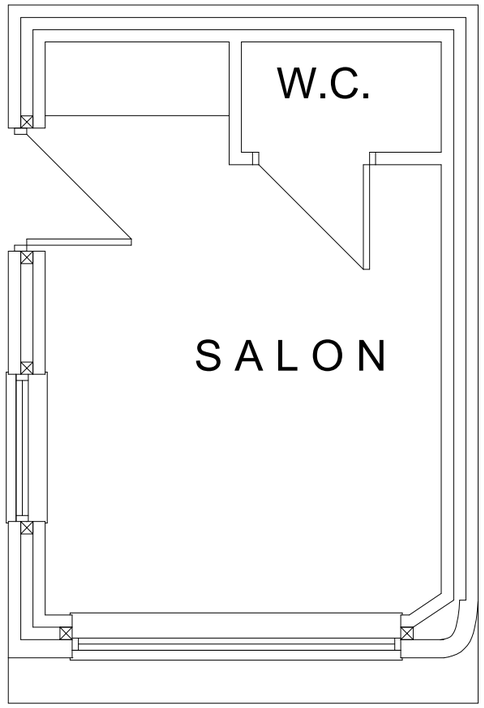

PLAN AS PROPOSED



LOCATION PLAN

SCALE 1:1250

White Agus PARTNERSHIP
ARCHITECTURAL SERVICES
OFFICE ONE,
34 VICTORIA ROAD,
BARNSLEY.
S70 2BU
Phone: 01226 208482
Email: info@whiteaguspartnership.co.uk
Web: www.whiteaguspartnership.co.uk

Project.	Client.		
REBUILDING OF ANNEX TO FORM NEW TREATMENT ROOM, HAIR BY EID 2 GREENWOOD TERRACE, BARNSLEY	HAIR BY EID		
Drawing Title. PLANS AND ELEVATIONS	Date. APRIL 2019	Scale. 1:50 & 1:100 @ A3	
	Ref. 18-209	Dwg. No. 01	Rev. A

Date	Suffix	Description	Date	Suffix	Description
03-05-19	A	FRONT ELEVATION REVISED			