

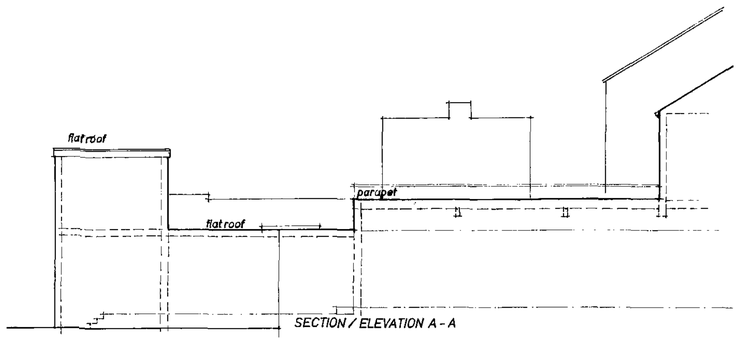



SECTION / ELEVATION A - A

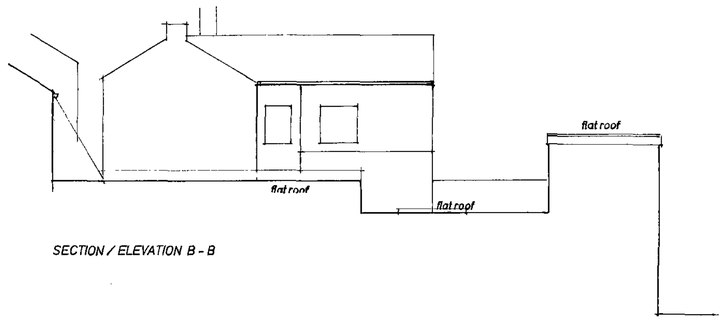


SECTION / ELEVATION B - B

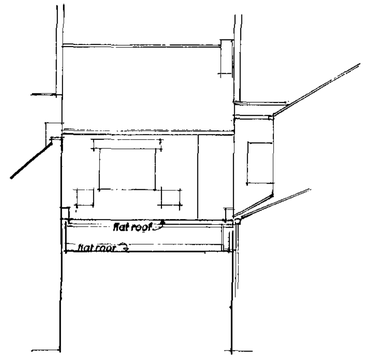

SECTION / ELEVATION C - C (REAR)

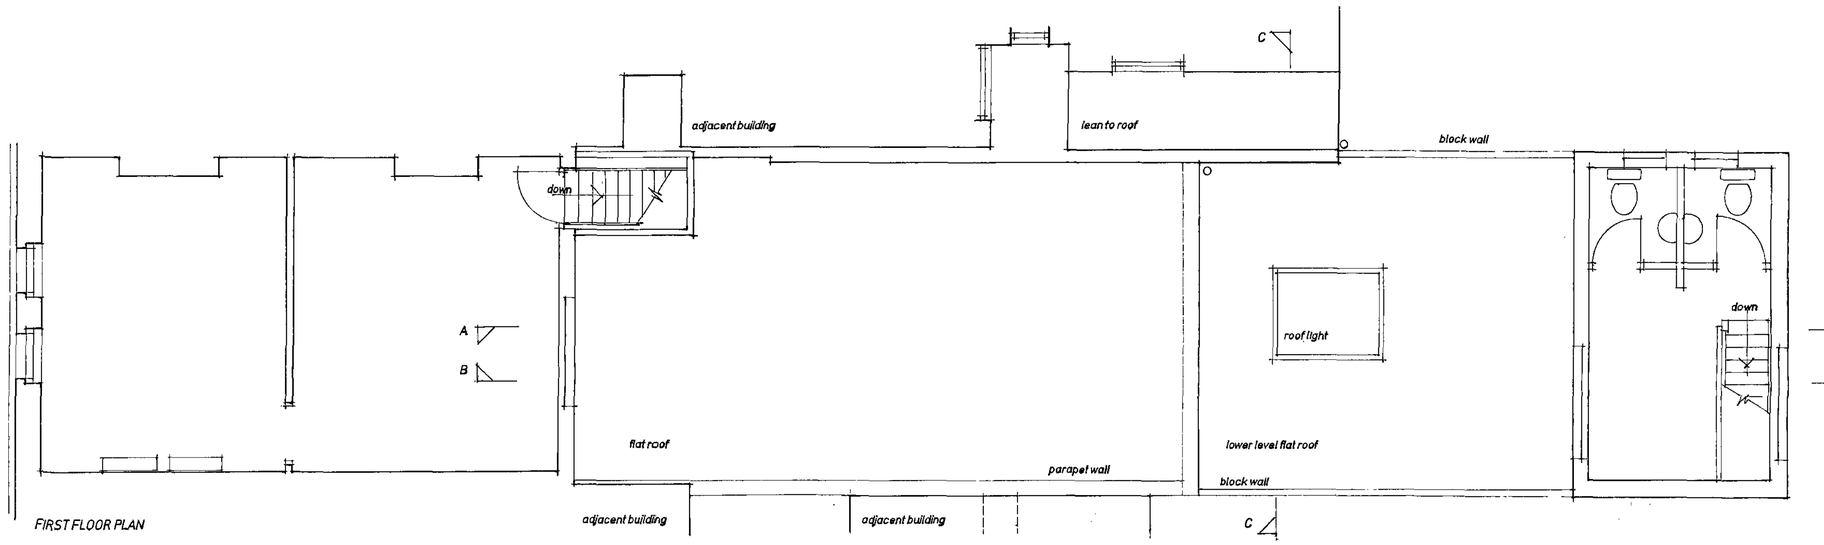

FIRST FLOOR PLAN

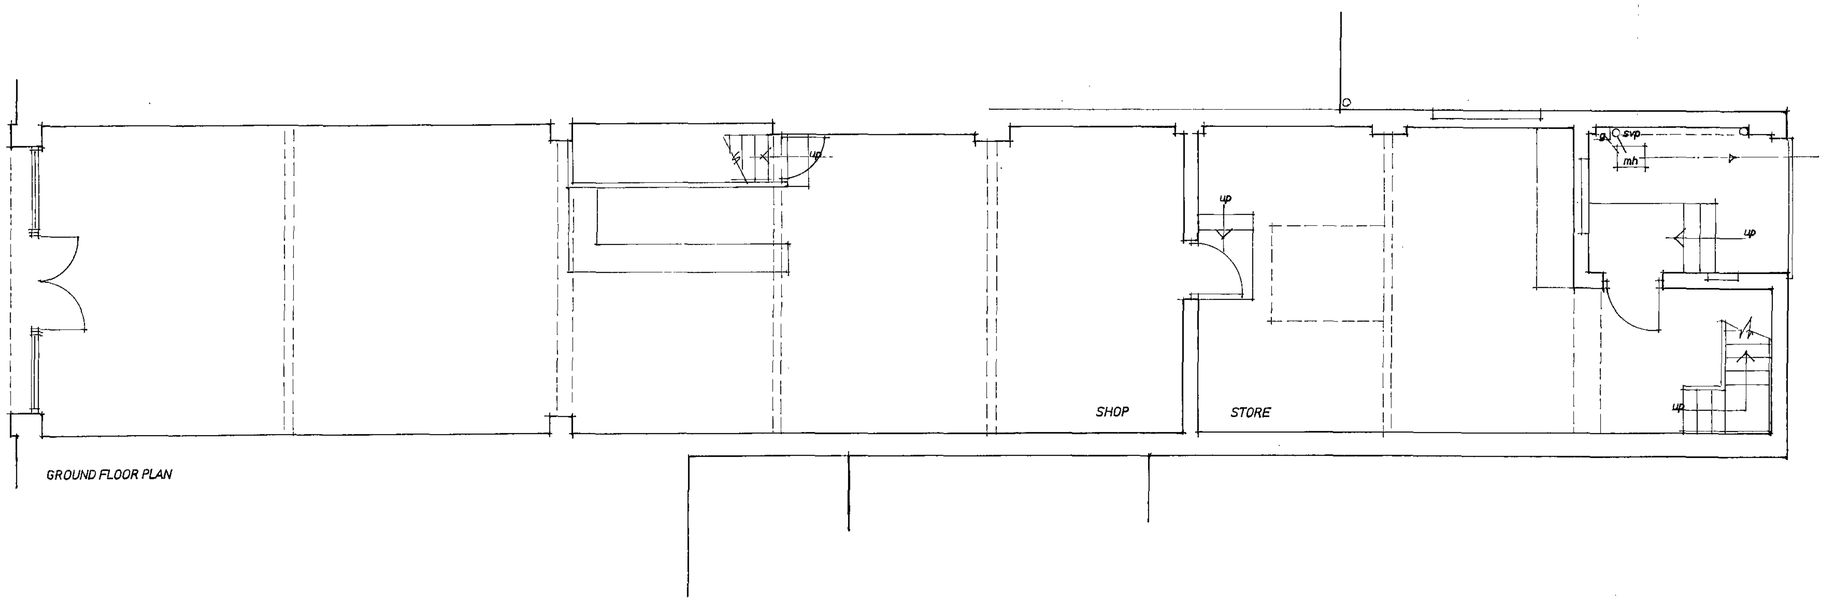

GROUND FLOOR PLAN

RECEIVED
11 MAR 2011
Conveyance Mail Room

Revisions

Drawn by Rlew Harrison	Scales 1-50 1-100
Checked by	Date OCT. 2010

Client
MR F. LLOYD


Project
HIGH STREET NEWS
20 HIGH STREET
WOMBWELL
S73 0AA

Title
PLANS AS EXISTING


Drg. No 8055-2

GEORGE ELLIOTT AND ASSOCIATES LTD
Consulting Structural Engineers
Churchill House
29 Mill Hill Road
Pontefract WF8 4HY
West Yorkshire
Tel. (01977) 704380
Fax. (01977) 702186
email. g.e.a@btconnect.com
Web. www.gea-structural.co.uk


Healthcare EC17B 0800 0132514

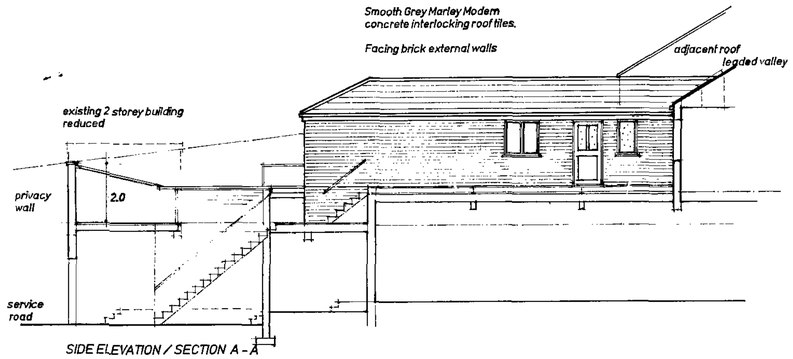


SIDE ELEVATION / SECTION A - A

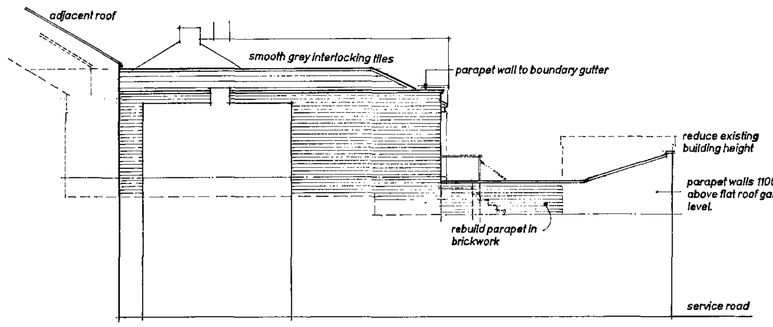


SIDE ELEVATION B

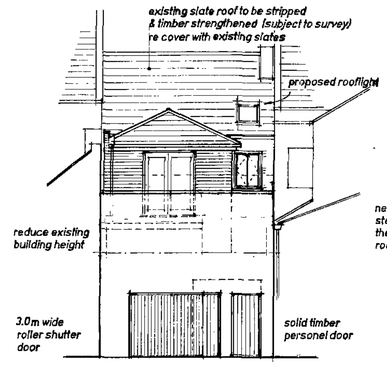


REAR ELEVATION

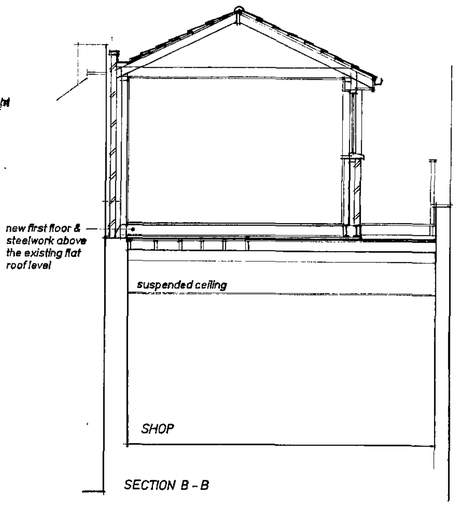


SECTION B - B

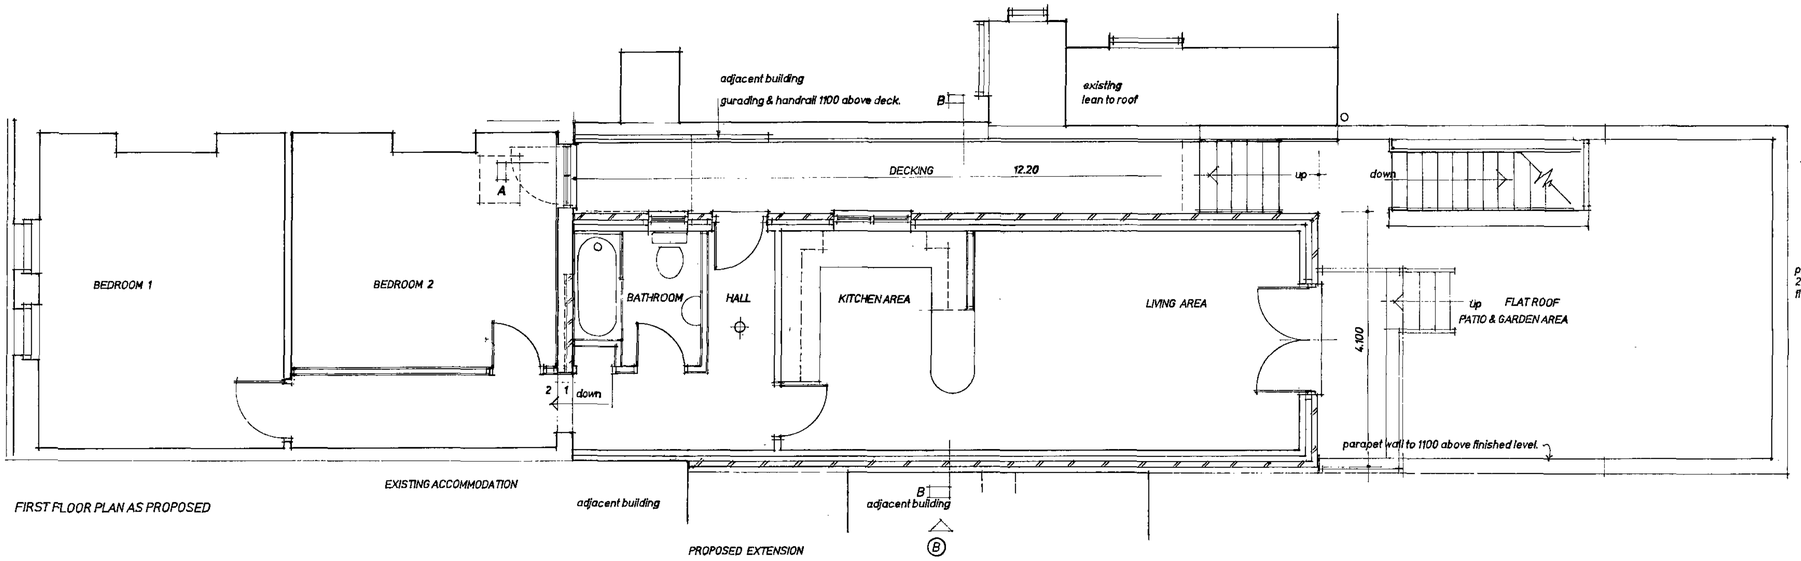

FIRST FLOOR PLAN AS PROPOSED

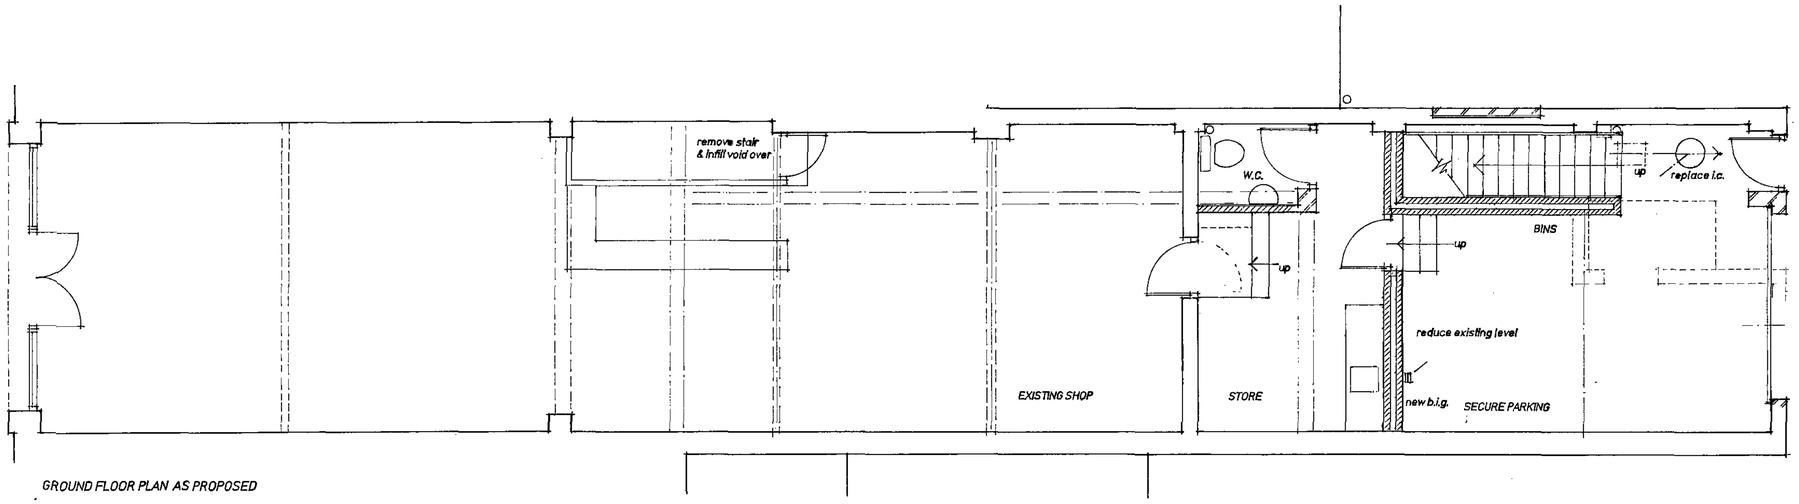

GROUND FLOOR PLAN AS PROPOSED

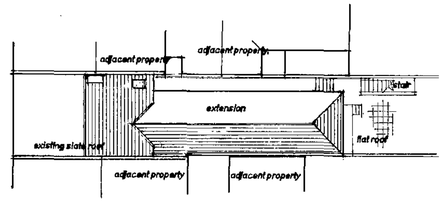

ROOF PLAN 1: 200 SCALE

RECEIVED
11 MAR 2011
CORPORATE MAIL ROOM

B - Revised to clients requirements

Revisions

Drawn by Mon Harrison	Scales 1-50 1-100
Checked by	Date NOV. 2010

Client
MR. F. LLOYD

Project
HIGH STREET NEWS
20 HIGH STREET
WOMBWELL
S73 0AA

Title
PROPOSED FIRST FLOOR EXTENSION TO REAR TO FORM SELF CONTAINED FLAT

Drg. No. 8055 - 1A B

GEORGE ELLIOTT AND ASSOCIATES LTD
Consulting Structural Engineers
Churchill House
29 Mill Hill Road
Pontefract WF8 4HY
West Yorkshire
Tel. (01977) 704380
Fax. (01977) 702186
email. g.e.a@btconnect.com
Web. www.gea-structural.co.uk