
# Site Plan 14 Westgate, Monk Bretton, Barnsley S71 2DJ

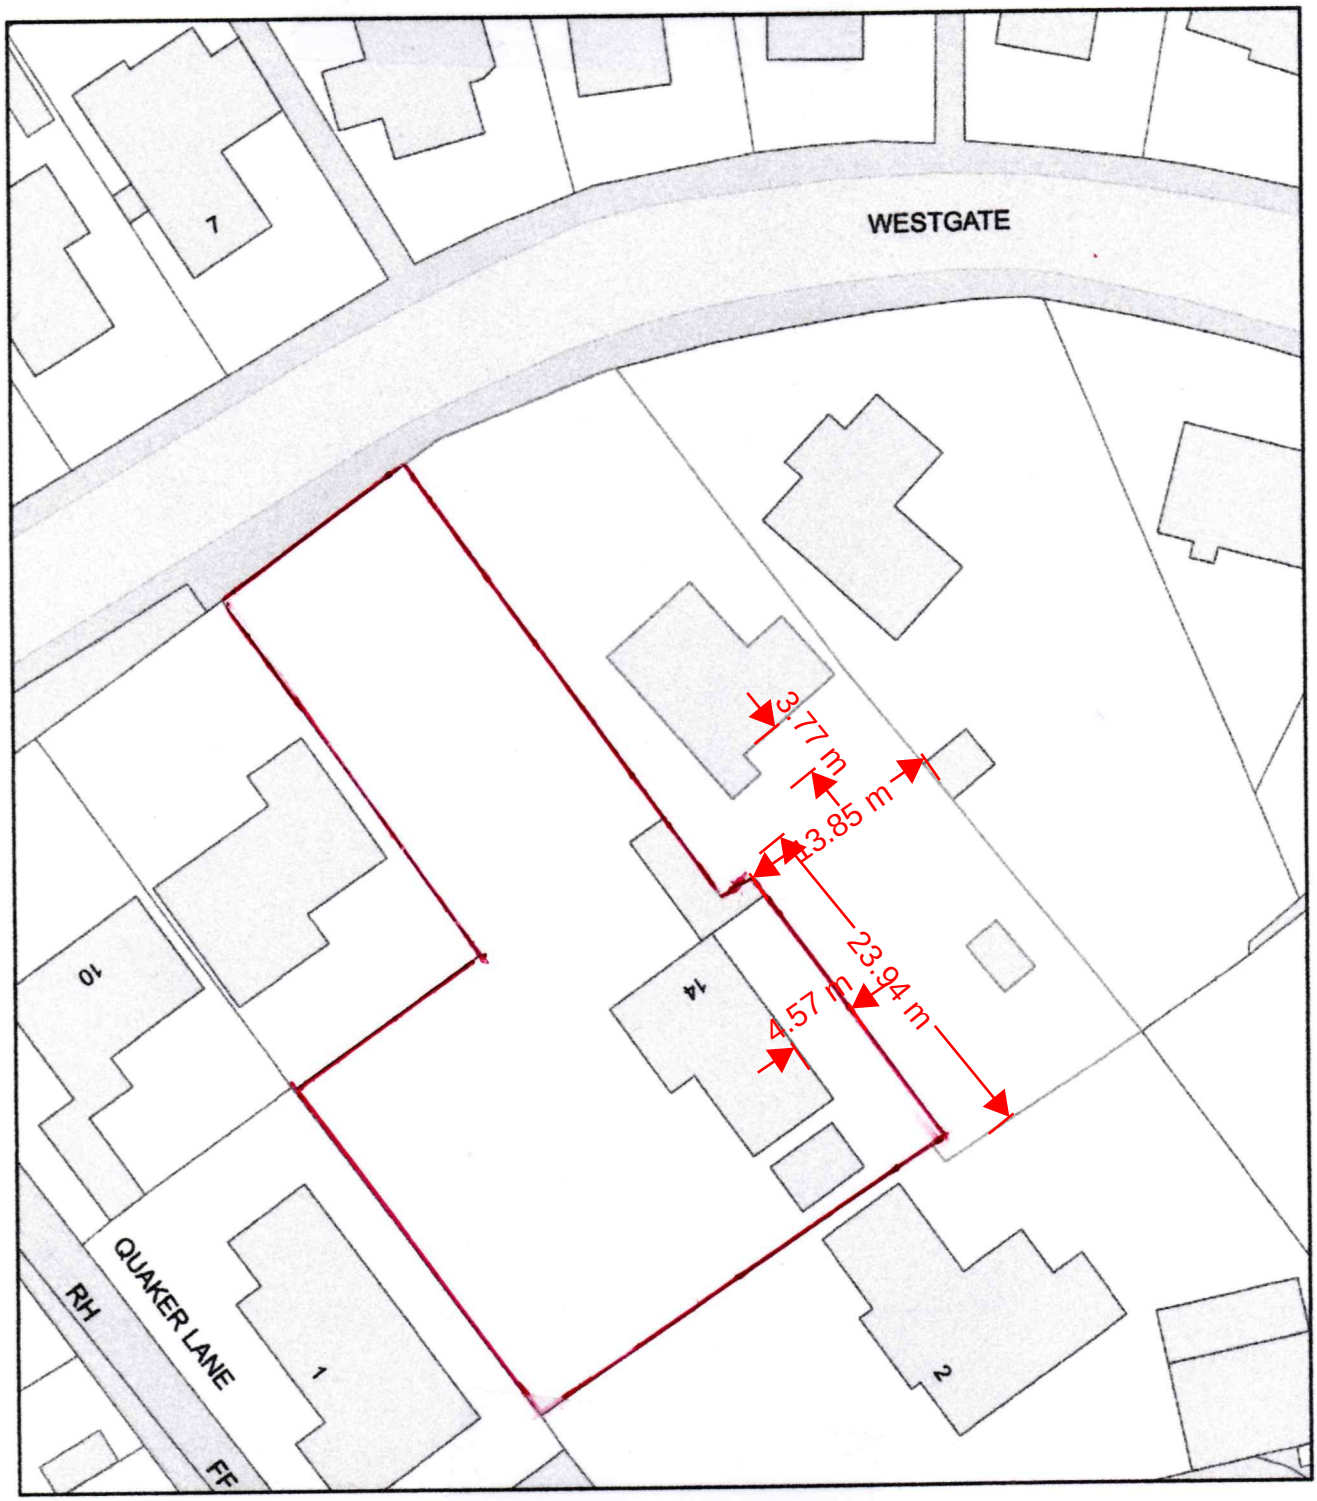


Scale 1 : 500