
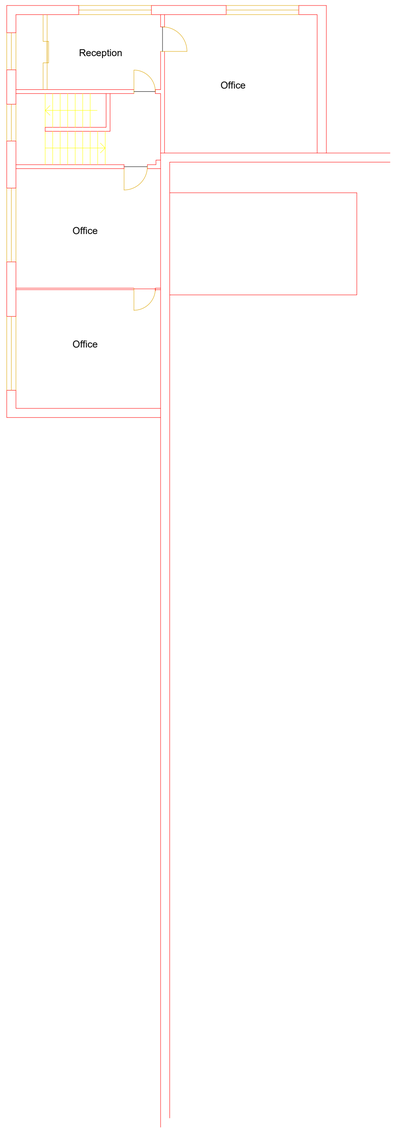


EXISTING FIRST FLOOR

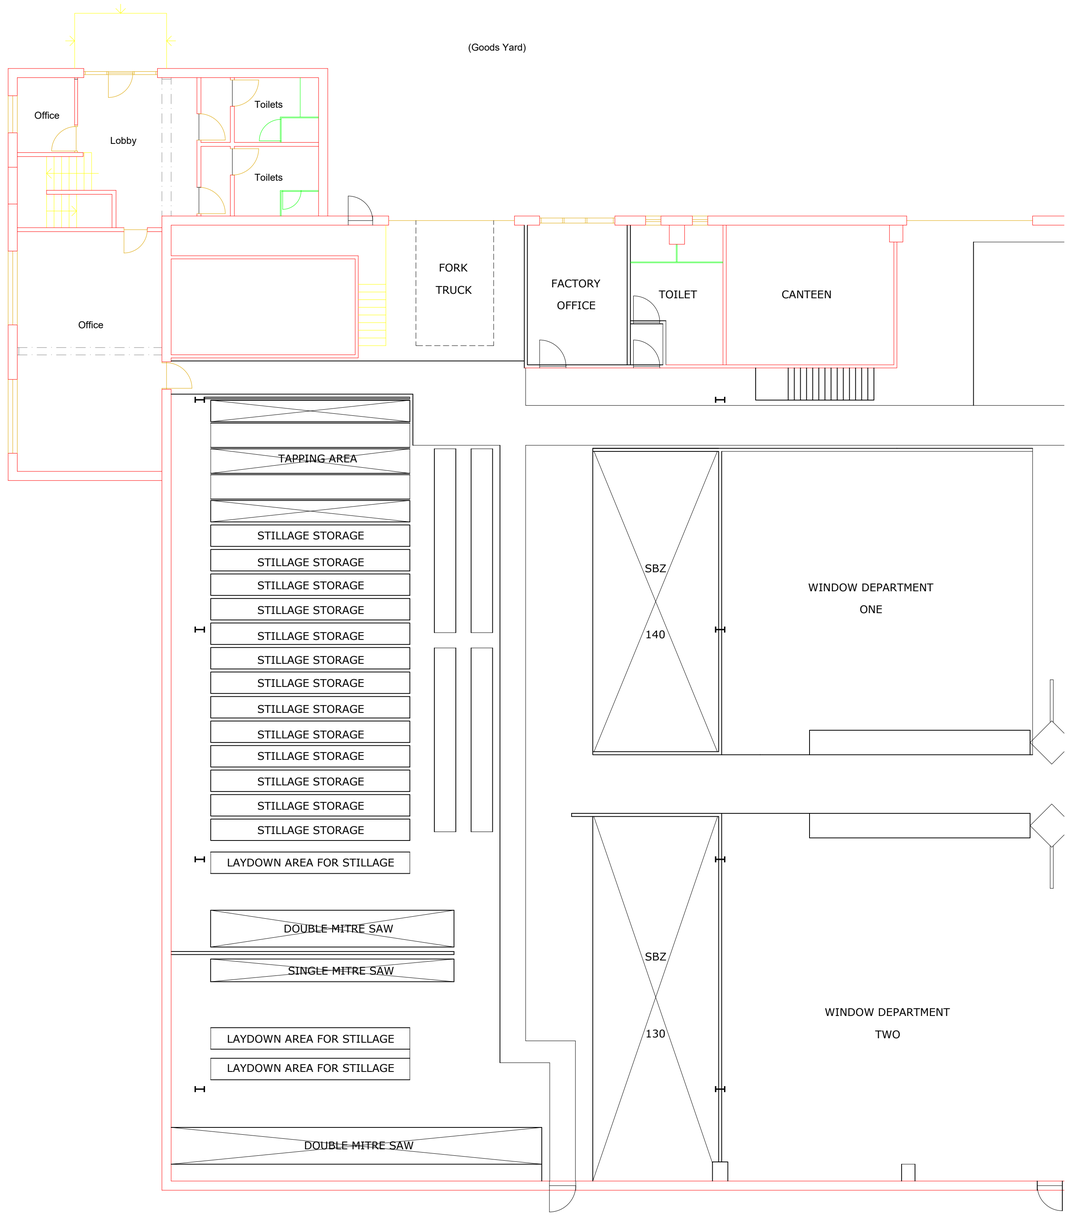

EXISTING GROUND FLOOR

Rev	Date	Initials	Comment
~			~

aba
Globe Works Penistone Road
Sheffield S6 3AB
0114 281 2022
www.abaarchitecture.co.uk
architecture and interiors

Client
Fox Aluminium Ltd

Project
Office Extension & Cladding Proposals
Fox Aluminium Ltd
Wentworth Way
Tankersley
Barnsley
S75 3DH.

Drawing Name
Existing Floor Plans

Drawn By ABA

Date April 2021

Scale 1:100 (@ A1)

Status Information

Drawing no 2335. 02

Revision ~

This drawing is the copyright of ABA architecture limited. Copyright is reserved by them and the drawing is issued on condition that it is not copied, reproduced, retained or disclosed to any unauthorised persons, either wholly or in part, without the written consent of ABA architecture limited. This drawing has been prepared for presentation purposes only. Consultants wishing to use the drawing for guidance must check all dimensions on site prior to finalising their element of work to be undertaken.

© copyright