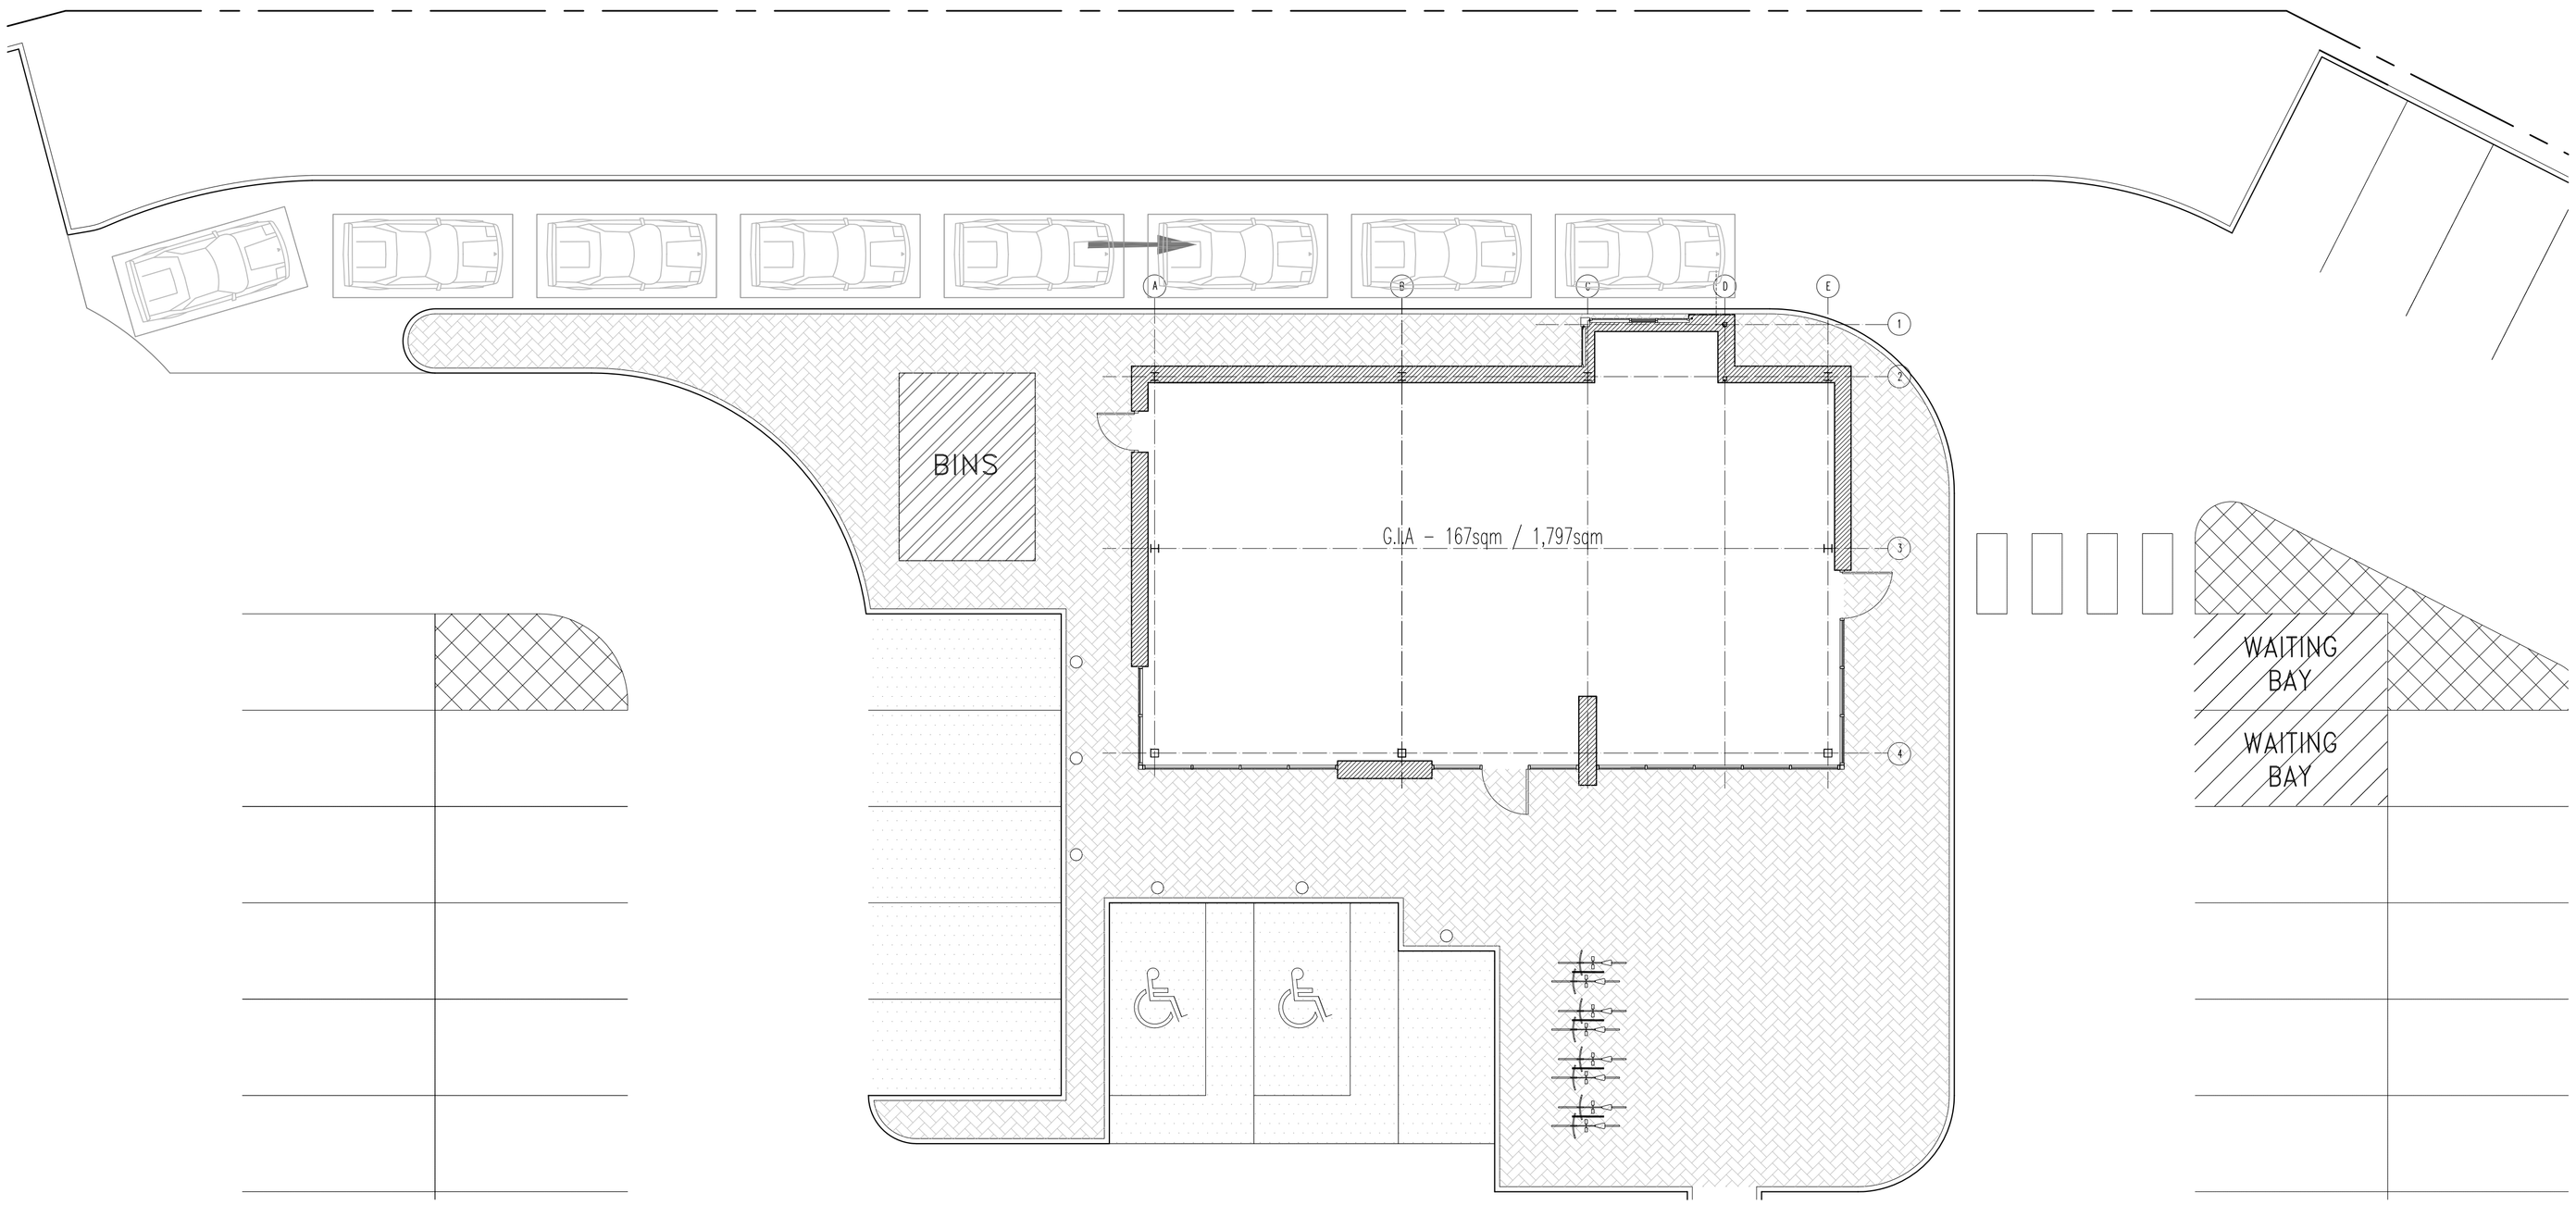
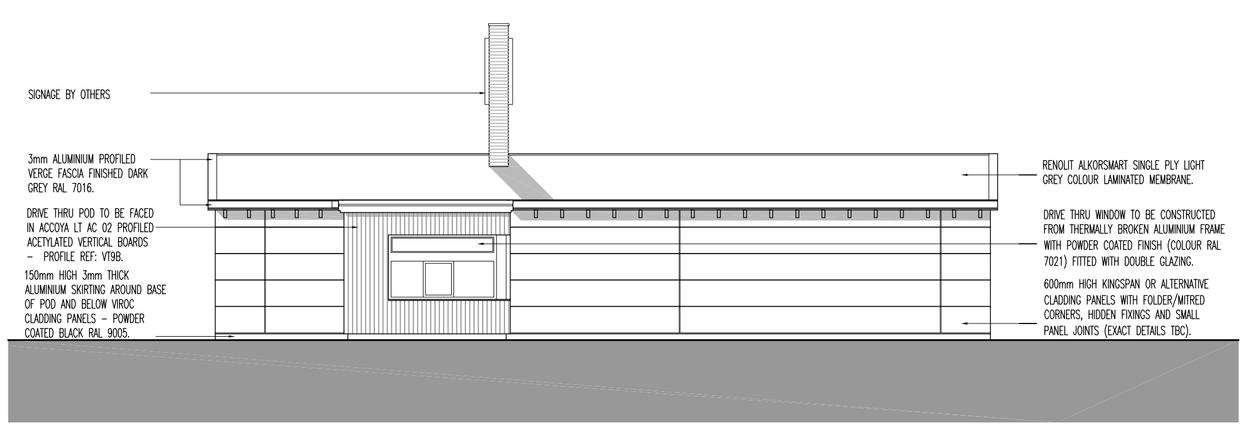


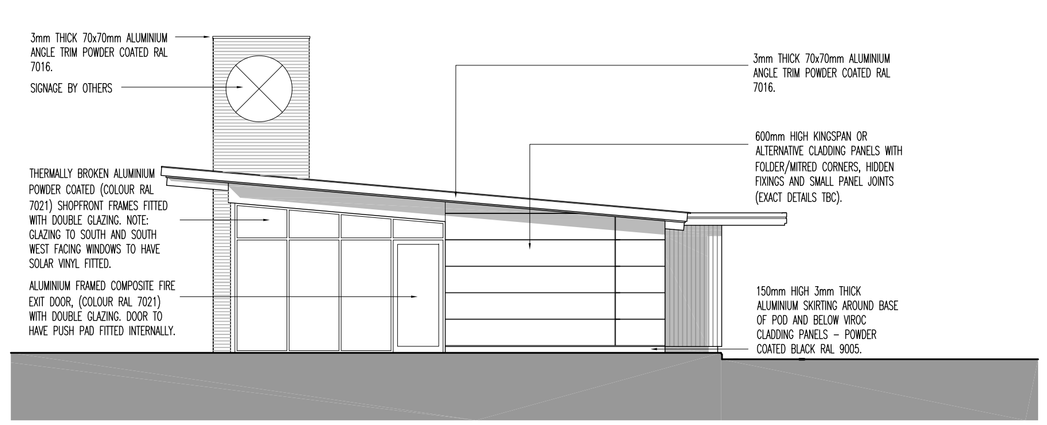

01 Proposed Ground Floor Plan
Scale 1:100 @ A1



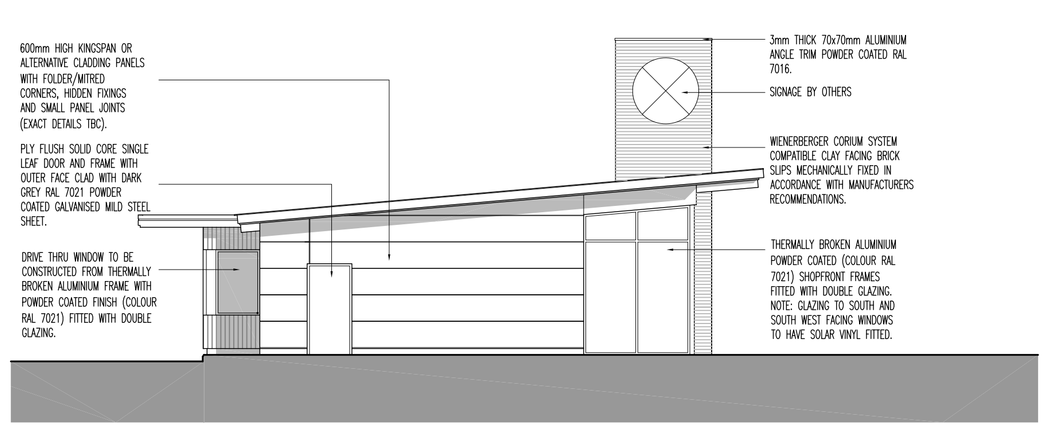

02 Proposed South Elevation
Scale 1:100 @ A1




03 Proposed North Elevation
Scale 1:100 @ A1




04 Proposed East Elevation
Scale 1:100 @ A1




05 Proposed West Elevation
Scale 1:100 @ A1

BITUMINOUS MACADAM FINISH TO CAR PARKING AREAS

PRECAST CONCRETE, COLOURED INTERLOCKING BRICK PAVING LAID ON SAND AND GRANULAR SUB-BASE

REINFORCED CONCRETE FLOOR SLAB LAID TO FALL TO ACO DRAIN

NOTES:

PROVIDE 4no. BROXAP CYCLE HOOPS REF: BXMW/GS COLOUR RAL 7021 WHERE SHOWN.

BIN STORE TO BE CONSTRUCTED USING 2.6M HIGH ENCLOSING WALL FORMED ACCOYA IT AC 02 PROFILED ACETYLATED VERTICAL BOARDS - PROFILE REF: VT9B. ON TIMBER BATTENS FIXED TO SIDE RAILS SPANNING BETWEEN RHS POSTS WITH MATCHING GATES.

1000MM HIGH CRANKED, REFLECTIVE, POWDER COATED, STEEL TRAFFIC BOLLARDS TO BE FITTED AT THE SIDE OF THE DRIVE-THRU LANE AT BUILDING CORNERS AND AS SHOWN.

0 10 20 30 40 50 60 70 80 90 100
Metres

| Rev | Description | Date | By | Chk |
|---|---|---|---|---|
| B | STARBUCKS ISLAND GENERALLY UPDATED. | 12.09.18 | VS | GB |
| A | STARBUCKS ISLAND GENERALLY UPDATED. | 10.09.18 | VS | GB |

Status: Purpose for Issue
Planning ■ Tender □ Construction □ As Built □
PLANNING

Client
PEEL DEVELOPMENTS (UK) LTD

Contract
PROPOSED DEVELOPMENT
STARBUCKS
HARBOROUGH HILL ROAD, BARNSLEY

Drawing
PROPOSED GROUND FLOOR PLAN AND ELEVATIONS

bateandtaylor architects
www.bate-taylor.co.uk
macintosh house
4a cambridge street
manchester m1 5gg
tel: 0161 236 0999
fax: 0161 236 0404
mail@bate-taylor.co.uk

| | | | |
|---|---|---|---|
| Drawing No. | MH1124-04 | Revision | B |
| Scales | 1:100 @ A1 | Date | AUGUST '18 |
| Drawn | VS | Checked | GB |

This drawing is the copyright of the Architect and may not be reproduced without licence.
DO NOT scale from this drawing.