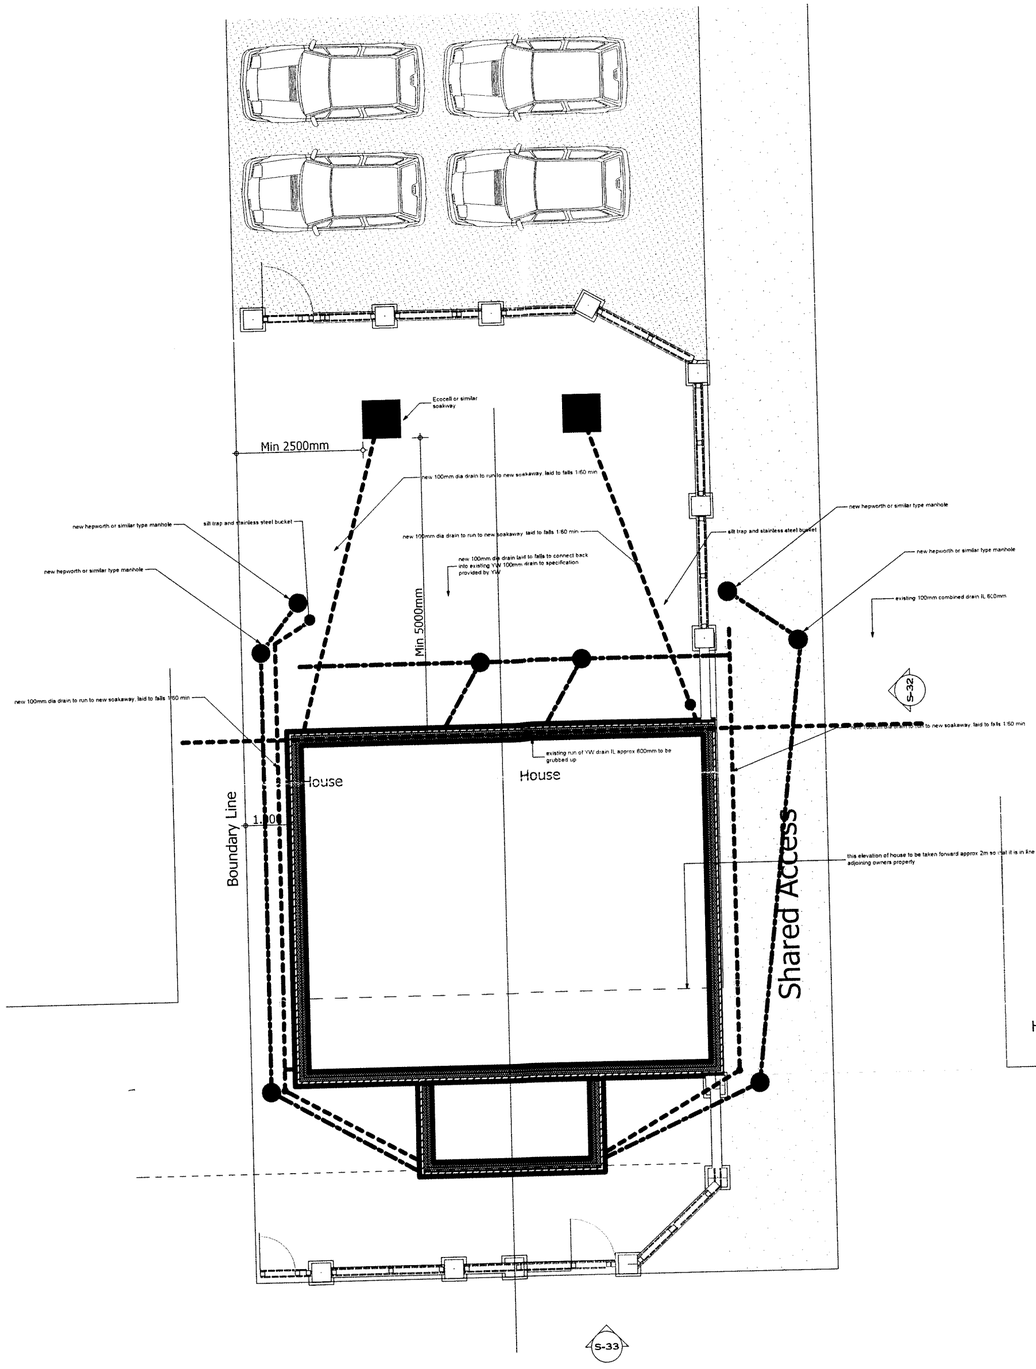


0. Ground Floor 1:100

Rev:	Date	Revision Notes
A	16/5/14	House moved forward towards highway by approx 2.0m due to combined and surface water drain found on site

Client: Mr M Iarvan

Project: Proposed 2 Residential Dwellings between 4-8 Chestnut Road, Grimethorpe

Drawing Title: Drainage Layout

Scale: 1:100 **Date:16/05/2014**

Drawn By: AR **Rev:** A

Drawing Nr D1

CORPORATE ... COM
19 MAY 2014
Received ...

Alan Robinson
Chartered Architect BA Dip Arch RIBA BSc (Hons)
2 Gawber Road, Barnsley S75 2AF
Tel/Fax 01226 286066
Mob: 07947808933