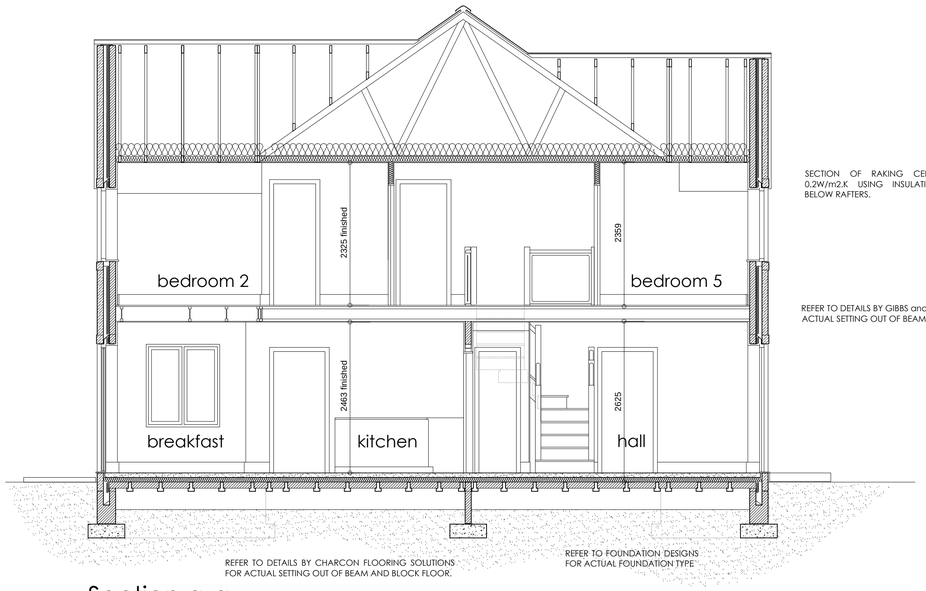


SECTION OF RAKING CEILING TO ACHIEVE 0.2W/m2.K USING INSULATION BETWEEN AND BELOW RAFTERS.

REFER TO DETAILS BY GIBBS and DANDY FOR ACTUAL SETTING OUT OF BEAM AND BLOCK FLOOR.

REFER TO DETAILS BY CHARCON FLOORING SOLUTIONS FOR ACTUAL SETTING OUT OF BEAM AND BLOCK FLOOR.

REFER TO FOUNDATION DESIGNS FOR ACTUAL FOUNDATION TYPE


Section a-a




Front Elevation




LH Side Elevation

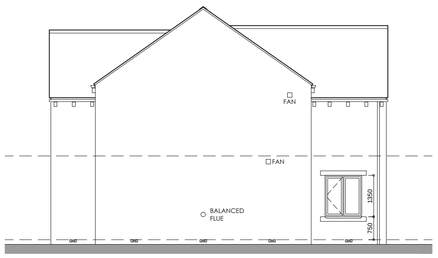


RH SideElevation

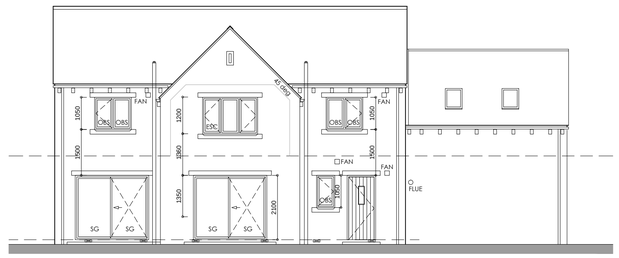

Rear Elevation

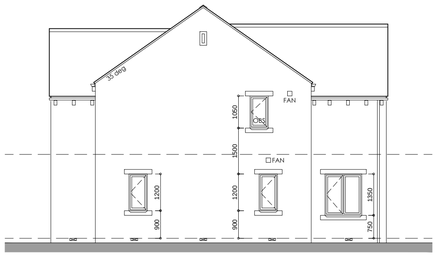

RH SideElevation
plot 8 only

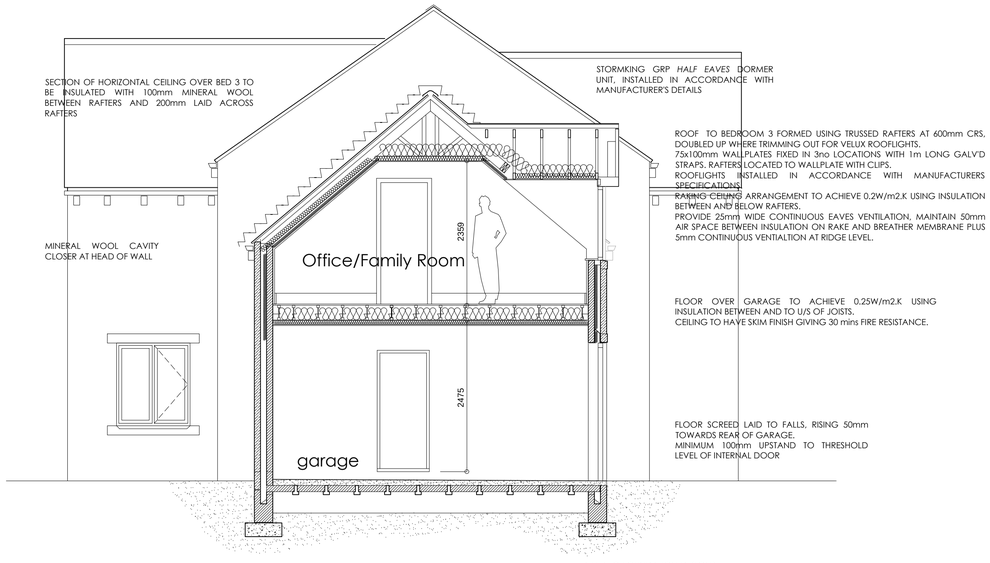

Section b-b

1:50
0m 1m 2m 3m
0m 1m 2m 3m 4m 5m 6m
1:100

THIS DRAWING IS THE COPYRIGHT OF MPJ DESIGN ASSOCIATES LTD AND MAY NOT BE REPRODUCED OR AMENDED WITHOUT WRITTEN PERMISSION. NO LIABILITY WILL BE ACCEPTED FOR AMENDMENTS MADE BY OTHER PERSONS.
ALL DIMENSIONS ARE GIVEN TO MASONRY/STUDWORK AND EXCLUDE FINISHES.
THE CONTRACTOR IS TO CHECK AND VERIFY ALL DIMENSIONS AND LEVELS PRIOR TO WORK COMMENCING. THE CONTRACTOR IS TO COMPLY WITH ALL CURRENT BUILDING LEGISLATION WHETHER OR NOT SPECIFICALLY STATED ON THIS DRAWING.
THIS DRAWING MUST BE READ WITH AND CHECKED AGAINST ALL RELEVANT ENGINEERS' DETAILS, DESIGN DRAWINGS AND ALL OTHER SPECIALIST INFORMATION PROVIDED.

This drawing depicts Plots 4 and 8.

REV A.	LAUFEN SANITARYWARE ADDED-WASTE PIPES CLARIFIED STRUCTURAL ELEMENTS DESCRIBED-CONROY BROOK AMENDMENTS	03/03/15
REV B.	OFFICE/FAMILY ROOM OVER GARAGE.	23/03/15
REV C.	FURTHER STRUCTURAL ELEMENTS ADDED. EXTERNAL DOOR STYLES CLARIFIED.	30/06/15
REV D.	AMENDED TO SUIT JOIST AND TRUSS DESIGN.	03/07/15
REV E.	KITCHEN FAN MOVED.	21/08/15

Client: Conroy Brook (Developments) Ltd

Job: Wellthorne Lane
INGBIRCHWORTH

Title: House Type F - Construction Drawing
Sections and Elevations

Scale: 1:100/ 1:50
Dwg No: 14/109-C191.2E
Date: Dec 2014

MPJ DESIGN ASSOCIATES ltd
4 CHURCH STREET
BARLBOROUGH
CHESTERFIELD. S43 4EP

tele: 01246 819259
mob: 07841 353141
martynpjones@btinternet.com

MPJ DESIGN