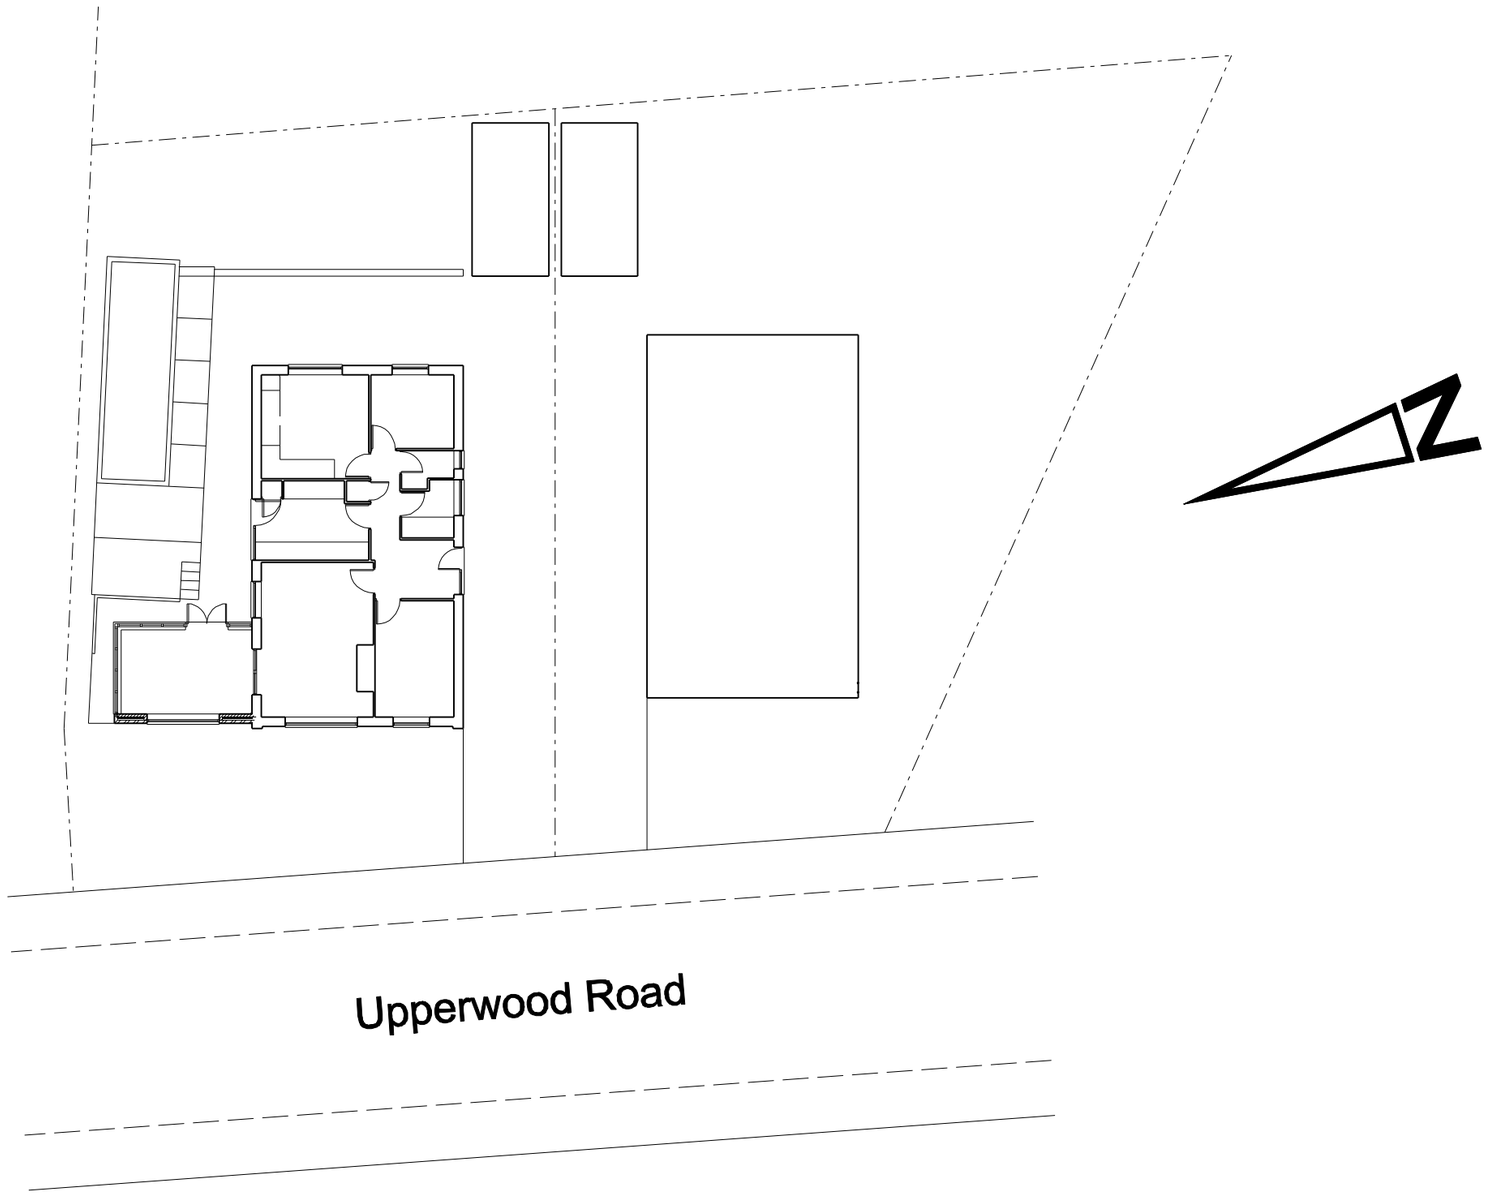


Client

Mr & Mrs A Leighton

Job Title

Proposed Alterations
72 Upperwood Road
Darfield
Barnsley

Drawing Title

Proposed Site Plan

Scale		
	1:200	
Date	Sept 2011	Drawn by MJH

Drawing No.	Rev.
851-03	