

Revision		Date
A	SECOND FLOOR WINDOW REDUCED ON SOUTH ELEVATION AS PER LPA COMMENTS ADDITIONAL VELUX AND LOW LEVEL WINDOW ADDED TO WEST ELEVATION PROPOSED TIMBER FENCE BOUNDARY TREATMENT ADDED	24-09-17




SOUTH ELEVATION
SCALE: 1:100

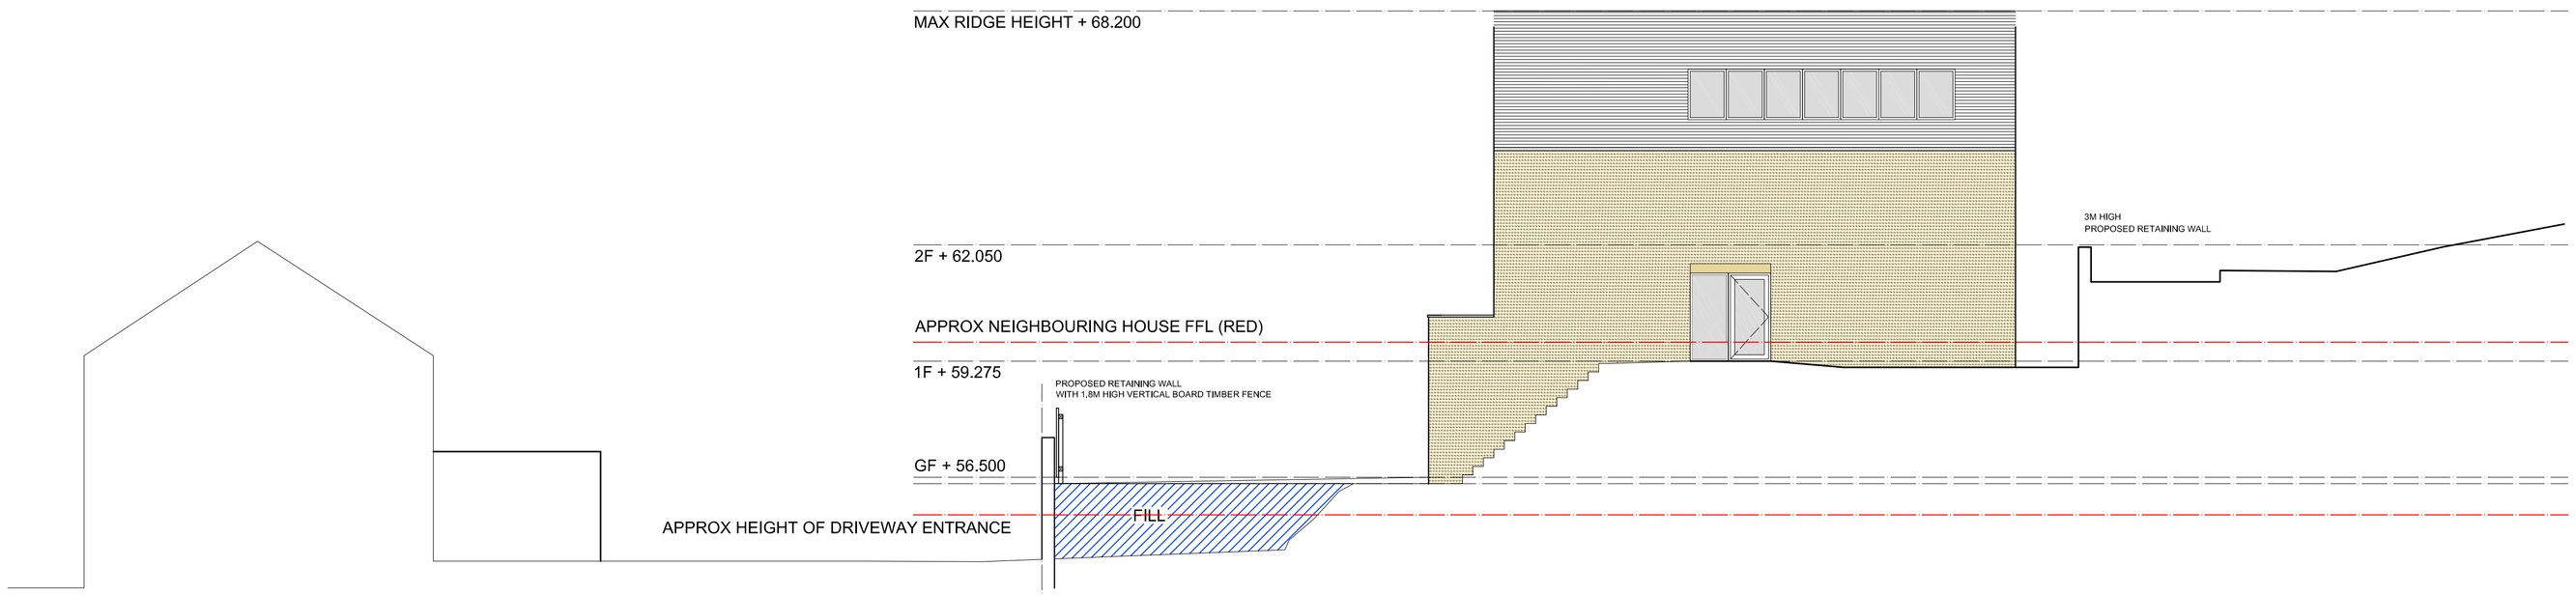

EAST ELEVATION
SCALE: 1:100

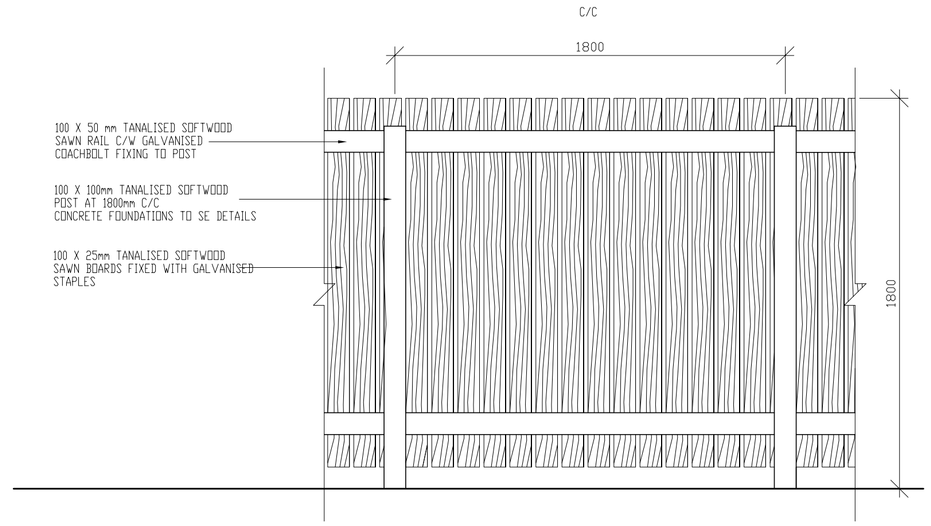

TIMBER FENCE BOUNDARY DETAILS
SCALE 1:20

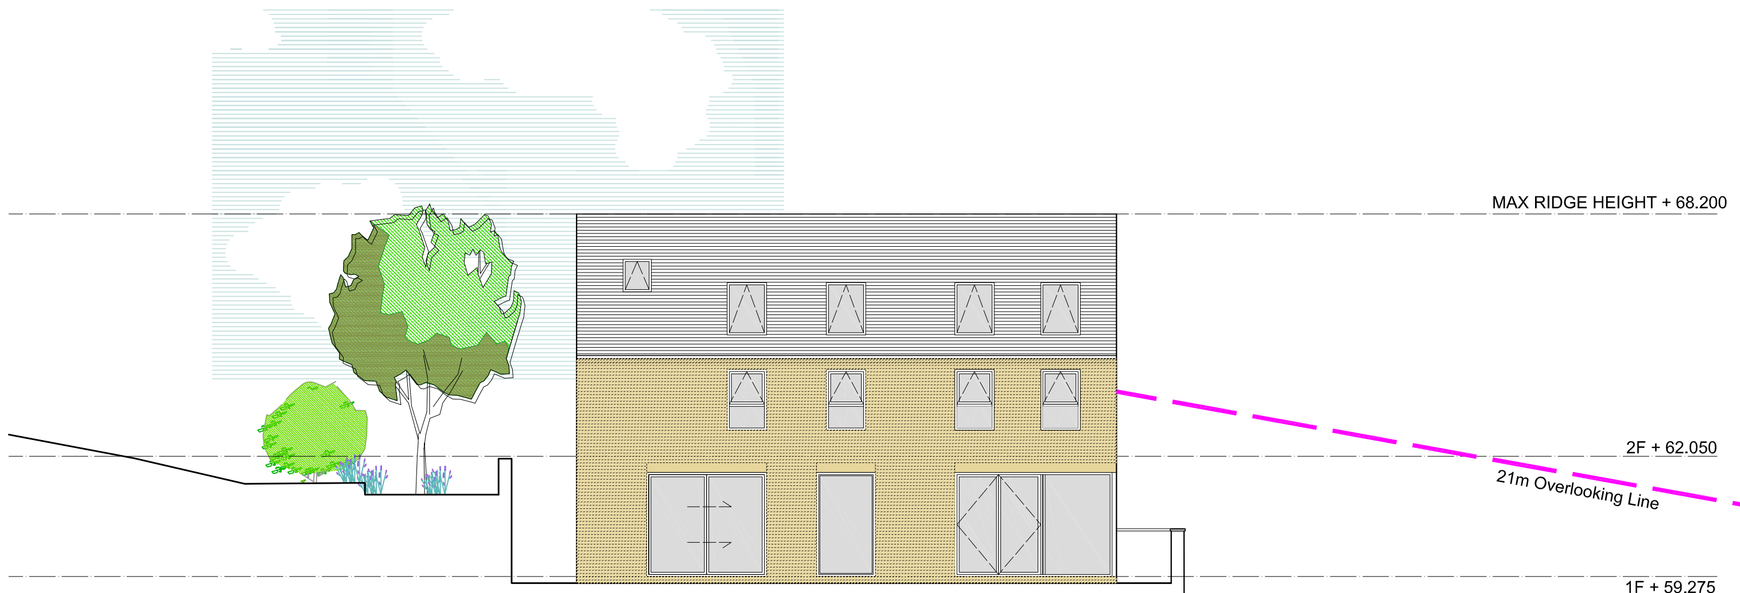

WEST ELEVATION
SCALE: 1:100



NORTH ELEVATION
SCALE: 1:100

Mr Sam Cooper
86a Burton Road
Barnsley

DRAWN	CHECKED	DATE	SCALE	REVISION
-	-	April 2017	1:50 @A1	A

Client	*Mr Sam Cooper*
Job	*Burton Road, Barnsley*
Title	*Proposed Elevations*
Dwg. No.	*1100-102*

© COPYRIGHT EXISTS ON THE DESIGNS AND INFORMATION SHOWN ON THIS DRAWING.The Contractor must verify all dimensions on site before making shop drawings or commencing work of any kind. No dimensions to be scaled from this drawing. Architect to be notified of any discrepancies in dimensions immediately.