
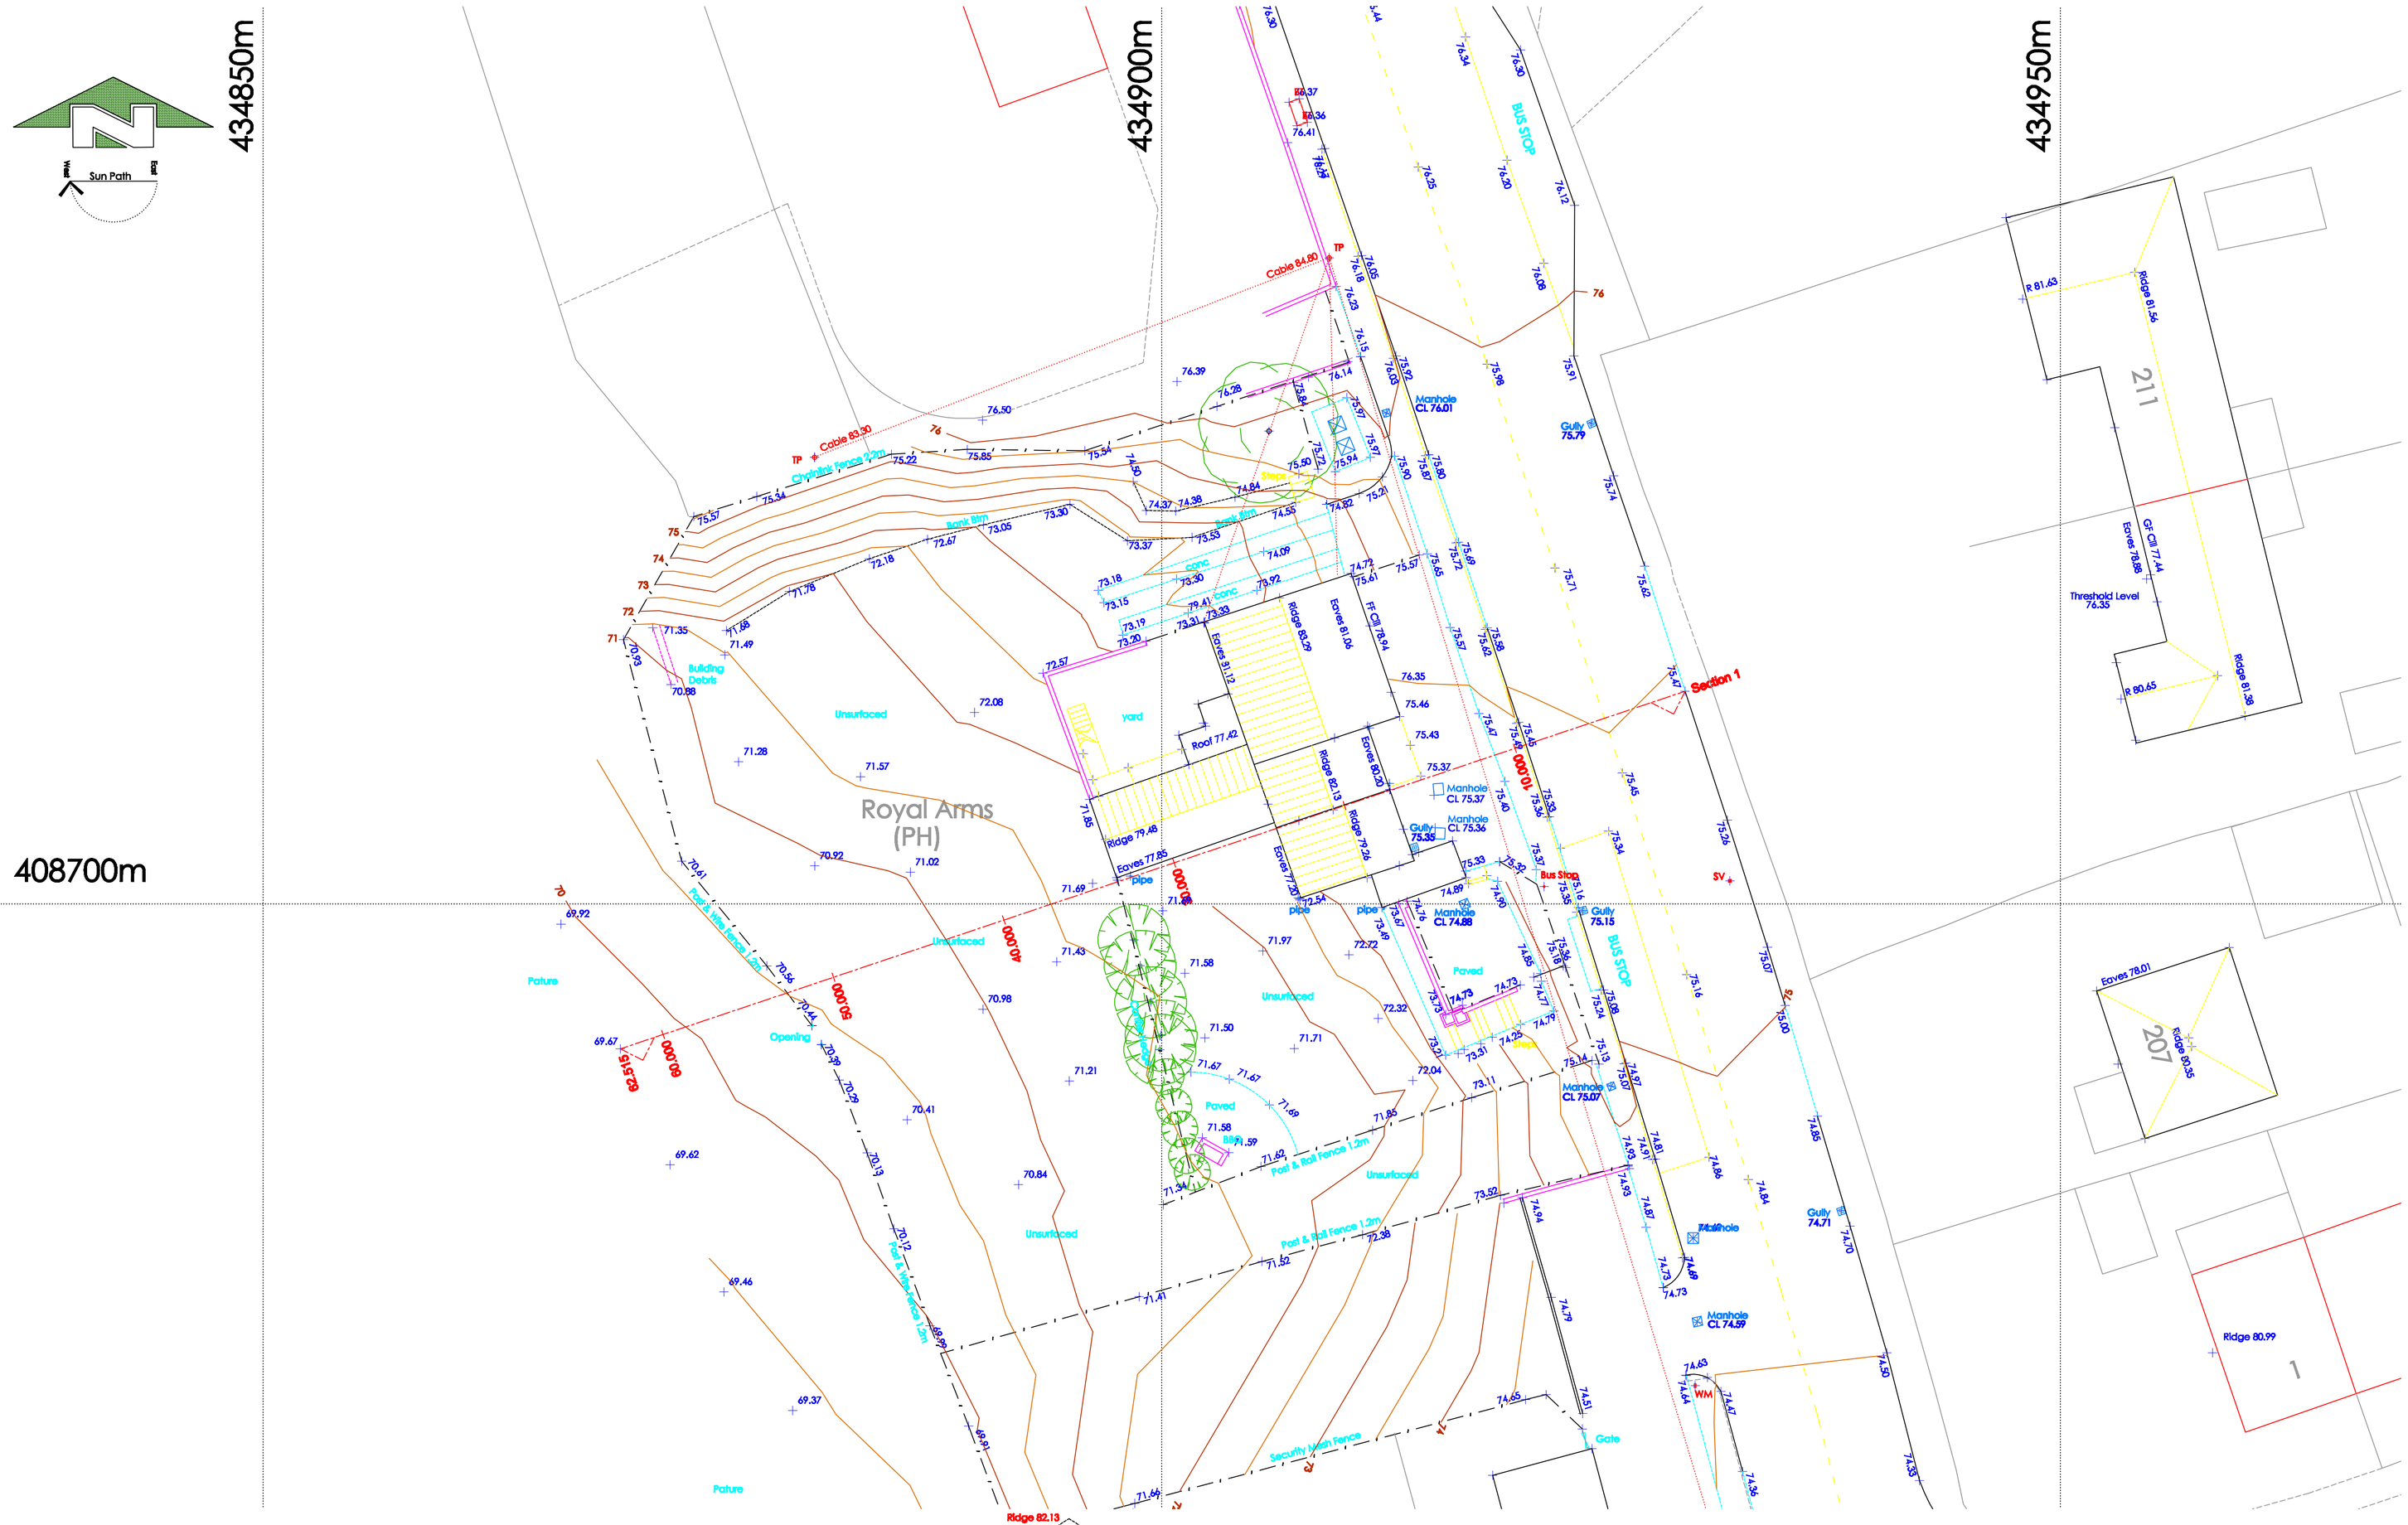


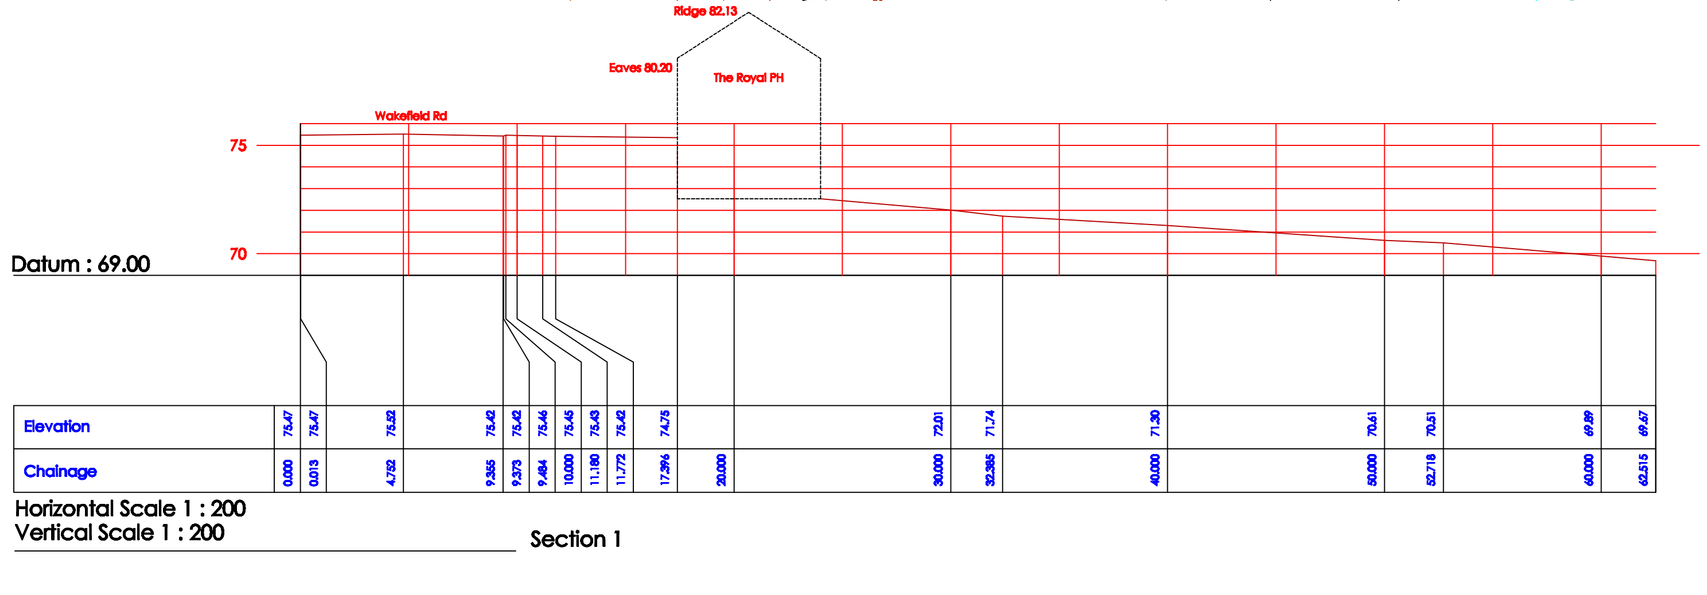

Abbreviation & Symbol Key.

B	Bollard	RSC	Rolled Steel Column
BB	Bollards Beacon	RSJ	Rolled Steel Joist
BT	British Telecom Cover	RWP	Rain Water Pipe
BM	Bench Mark	SC	Stop Cock
CL	Cover Level	SP	Sign Post
DK	Drop Kerb	STP	Stand Pipe
EL	Electricity Cover	SV	Stop Valve
EP	Electricity Pole	SVP	Soil Vent Pipe
FH	Fire Hydrant	SWG	Storm Water Gully
FFP	Flagged Footpath	SW	Storm water
G	Gully	TFP	Tarmac Footpath
GM	Gas Meter	TL	Traffic Light
GV	Gas Valve	TP	Telegraph Pole
IC	Inspection Cover	UTL	Unable To Lift
IL	Invert Level	VP	Vent Pipe
LB	Letter Box	WM	Water Meter
LP	Lamp Post	WP	Waste Pipe
MB	Multi Bole		
MH	Main Hole	Fences & Walls	
MM	Market Mast	Ret.	Retaining Wall
MS	Mile Stone	BW	Barbed Wire
MT	Mercury Telecommunications	CBS	Close Boarded
NB	Notice Board	CI	Corrugated Iron
NFI	No Further Information	CHL	Chain Link
OSBM	Ordnance Survey BM	CP	Chestnut Paling
P	Post	IR	Iron Railing
PB	Post Box	Lat.	Lattice
RE	Reading Eye	P/C	Post & Chain
RL	Road Line	P/R	Post & Rail
RS	Road Sign	P/W	Post & Wire
SS	Street Name Sign		

Survey Control Co-ordinates

Reference	East	North	Elevation	Description
CP001	434911.4.718	408722.3.45	75.78	Survey Station
H01A	434918.502	408695.099	74.85	Survey Station
H02	434925.054	408687.966	75.00	Survey Station
H05	434887.806	408712.691	72.10	Survey Station

Control & Datum Information

Grid Orientation: OSGB02 + OSTN02

Level Datum: OS Orthometric Hts

Rev	Description	By	Date

Surv.	Drawn	Date	Chkd	Date
NH	NH	20.10.10	MH	20.10.10

This drawing may not be reproduced, made use of or issued to a third party without permission of:

White Agus

White Agus
128B New Road
Staincross
Barnsley

Holden Surveys Ltd
Topographical Building & Site Surveys - CAD Services
T/F: 01226 755365 E: holdensurveys@msn.com

Title. Site Plan

Site. The Royal Arms PH
Wakefield Rd
Smithies
Barnsley

COMPUTER GENERATED DRAWING - DO NOT ALTER

Dwg No. WA_033_The Royal

Sheet No. 1

SCALE	1/200	REV.	