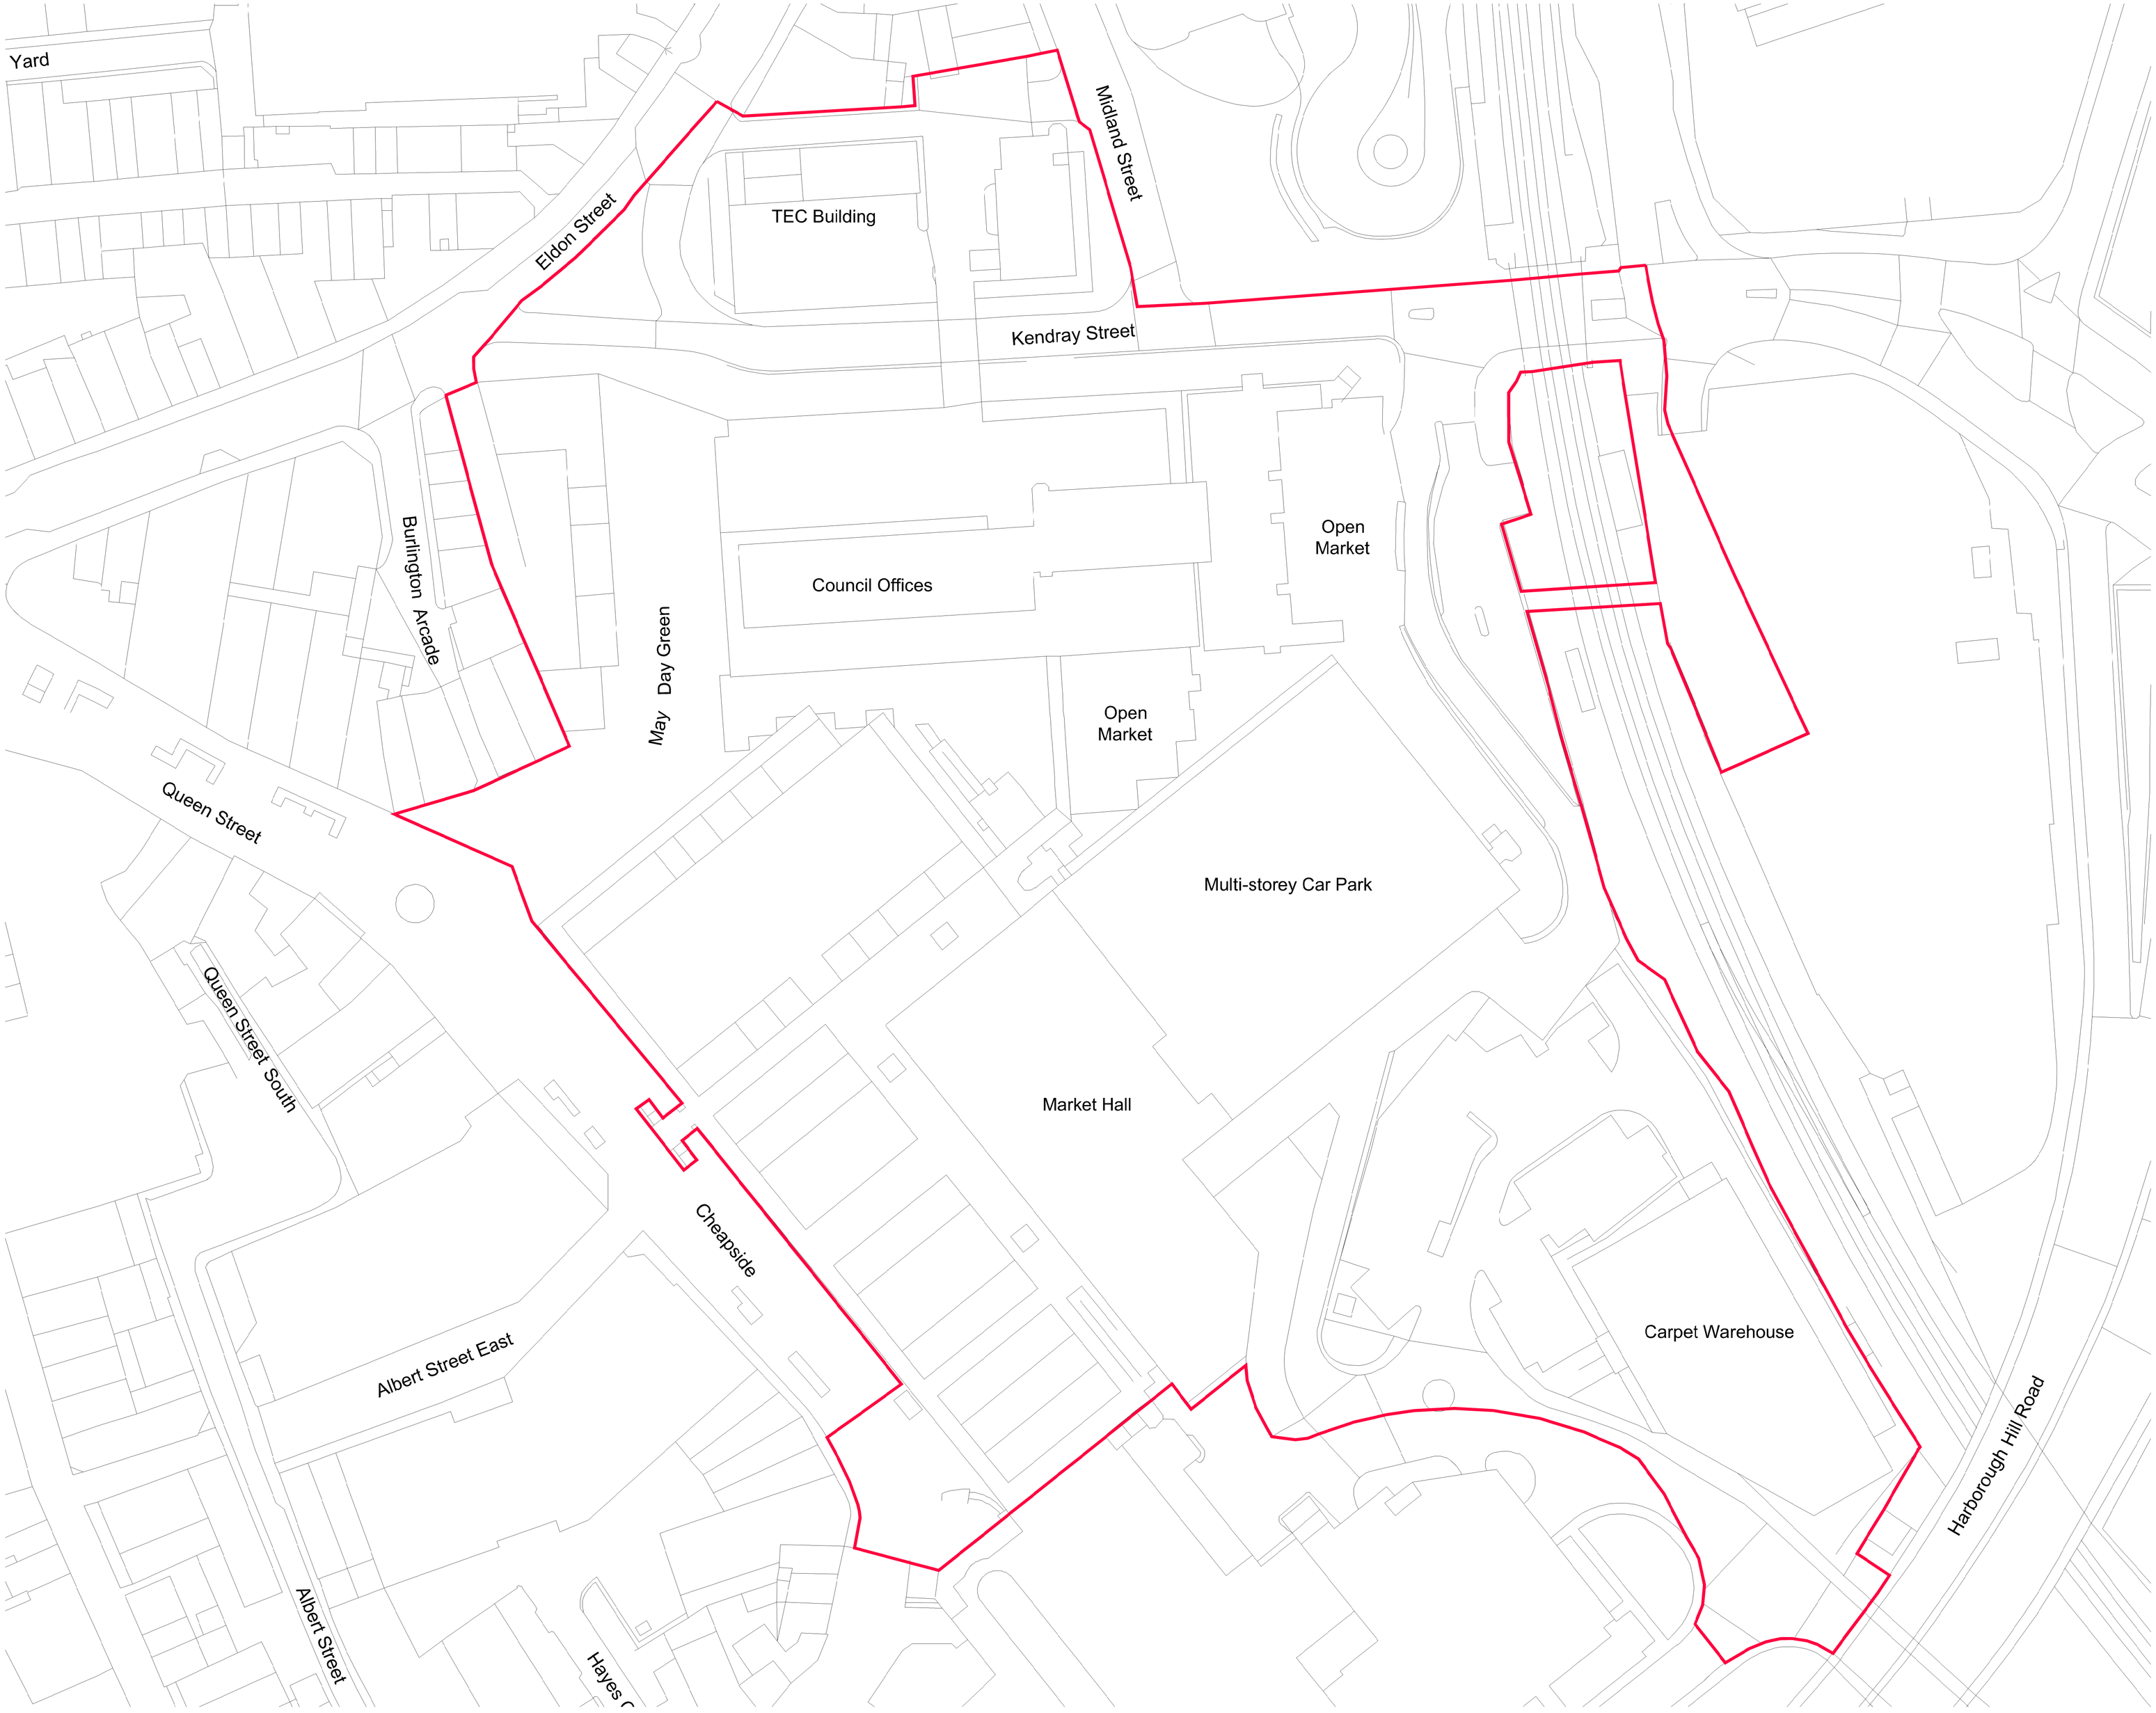

Notes:
- This drawing is copyright.
- Do not scale dimensions from this drawing.
- This drawing is to be read in conjunction with all other relevant drawings.
- All discrepancies on this drawing are to be reported to the architect.
- Do not modify any element of this drawing.
- Use drawing only for purpose(s) issued.

North Sign / Key Plan

0 5 10 15 20m
1:500 Scale

KEY

Site Application Boundary

Rev	Date	Revision Notes	Dn	Rv

Client / Contractor

BARNSLEY MBC

IBI
Intelligence
Buildings
Infrastructure
www.ibigroup.com

Project
BETTER BARNSLEY TOWN CENTRE DEVELOPMENT

Drawing Title
EXISTING SITE PLAN

Job Number	Drawing Originated Date	PAS 1192 Status Code
6743	15/04/2015	-
Scale@A1	Purpose	
1:500	Planning	

Drawing Number	Revision
BBTC-IBI-XX-A-F100-PL-00-002	-