



PROPOSED SIDE ELEVATION
SCALE 1:100

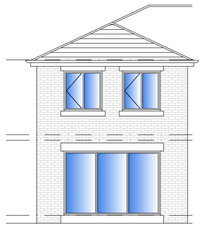


NOTE: NO PART OF THE ROOF, FASCIA OR GUTTER SHOULD OVERHANG OVER THE BOUNDARY


PROPOSED REAR ELEVATION
SCALE 1:100

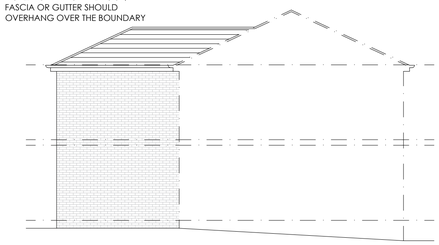


PROPOSED SIDE ELEVATION
SCALE 1:100

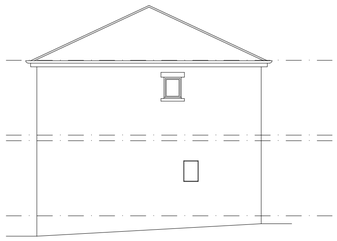

EXISTING SIDE ELEVATION
SCALE 1:100

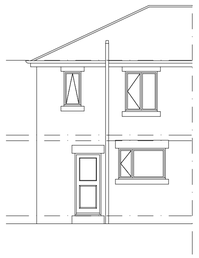

EXISTING REAR ELEVATION
SCALE 1:100

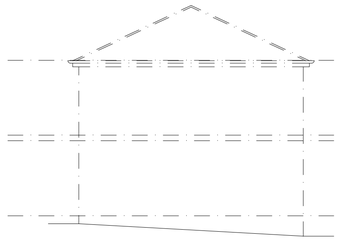


EXISTING SIDE ELEVATION
SCALE 1:100




LOCATION PLAN
SCALE 1:1250



SITE PLAN
SCALE 1:500

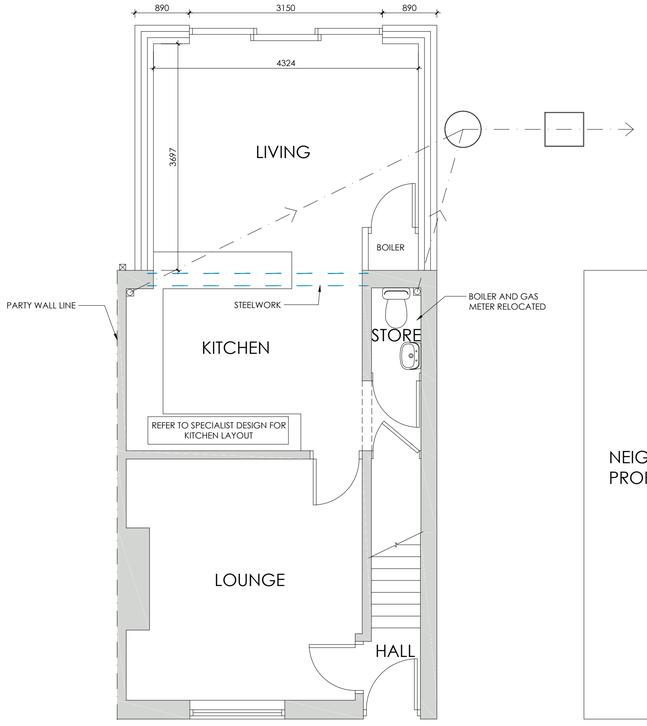

PROPOSED GROUND FLOOR PLAN
SCALE 1:50

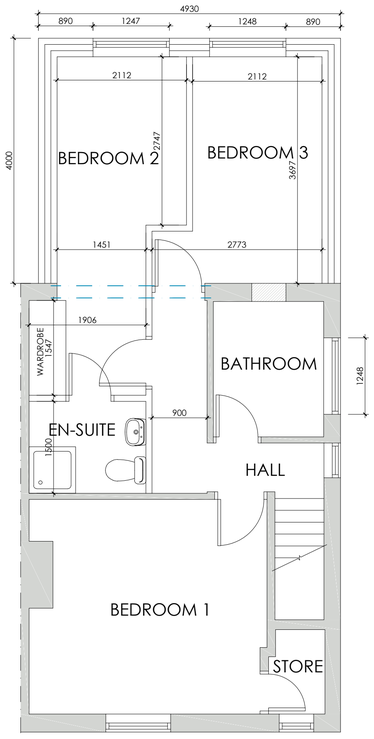

PROPOSED FIRST FLOOR PLAN
SCALE 1:50



EXISTING PLAN
SCALE 1:100

White Agus PARTNERSHIP
ARCHITECTURAL SERVICES
OFFICE ONE,
34 VICTORIA ROAD,
BARNSLEY,
S70 2BU
Phone: 01226 208482
Email: info@whiteaguspartnership.co.uk
Web: www.whiteaguspartnership.co.uk

Project.	Client.
PROPOSED EXTENSION AT 14 UPLANDS AVENUE BARNSLEY, S75 5DS	MR J. DEAN
Drawing Title. PLANS & ELEVATIONS	Date. JULY 2019 / Scale. 1:50 @ A1
	Ref. 19-077 / Dwg. No. 01 / Rev.

Date	Suffix	Description	Date	Suffix	Description