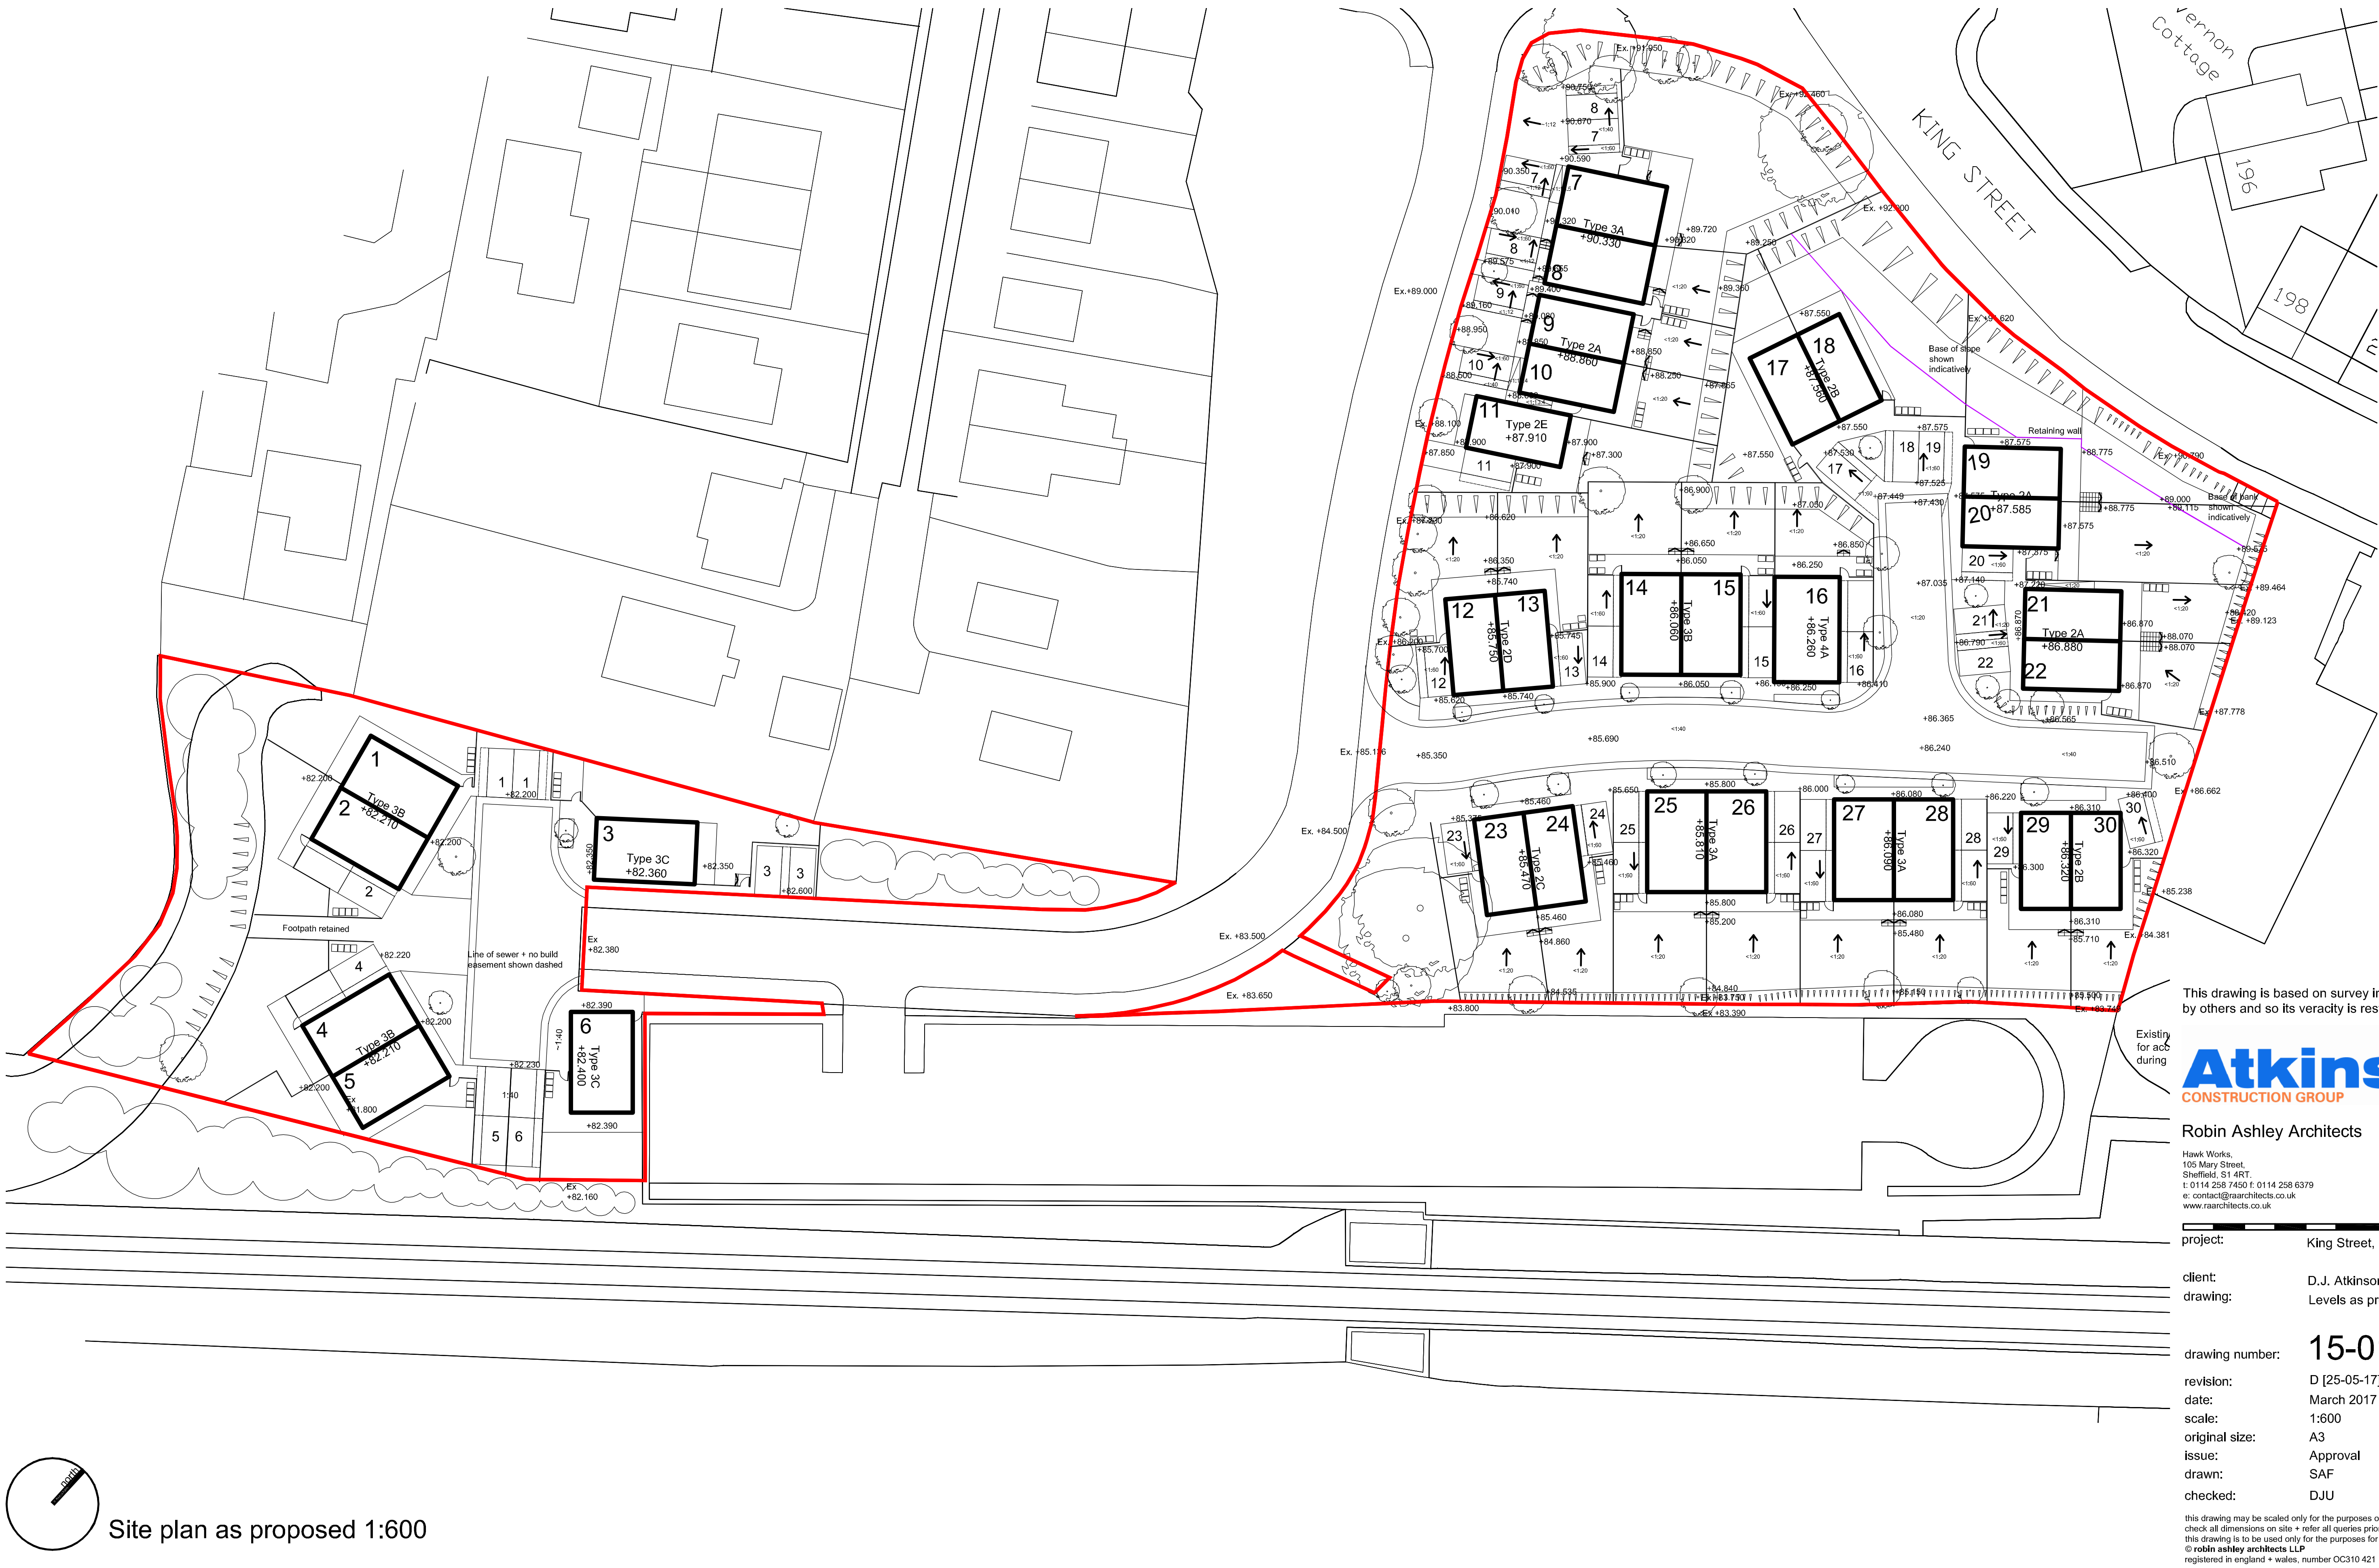


Site plan as proposed 1:600

This drawing is based on survey information provided by others and so its veracity is restricted accordingly.

Robin Ashley Architects

Hawk Works,
105 Mary Street,
Sheffield, S1 4RT.
t: 0114 258 7450 f: 0114 258 6379
e: contact@raarchitects.co.uk
www.raarchitects.co.uk

project:	King Street, Elsecar
client:	D.J. Atkinson Construction Ltd.
drawing:	Levels as proposed
drawing number:	15-018-21
revision:	D [25-05-17]
date:	March 2017
scale:	1:600
original size:	A3
issue:	Approval
drawn:	SAF
checked:	DJU

this drawing may be scaled only for the purposes of planning approval
check all dimensions on site + refer all queries prior to carrying out work
this drawing is to be used only for the purposes for which it is issued
© **robin ashley architects LLP**
registered in england + wales, number OC310 421