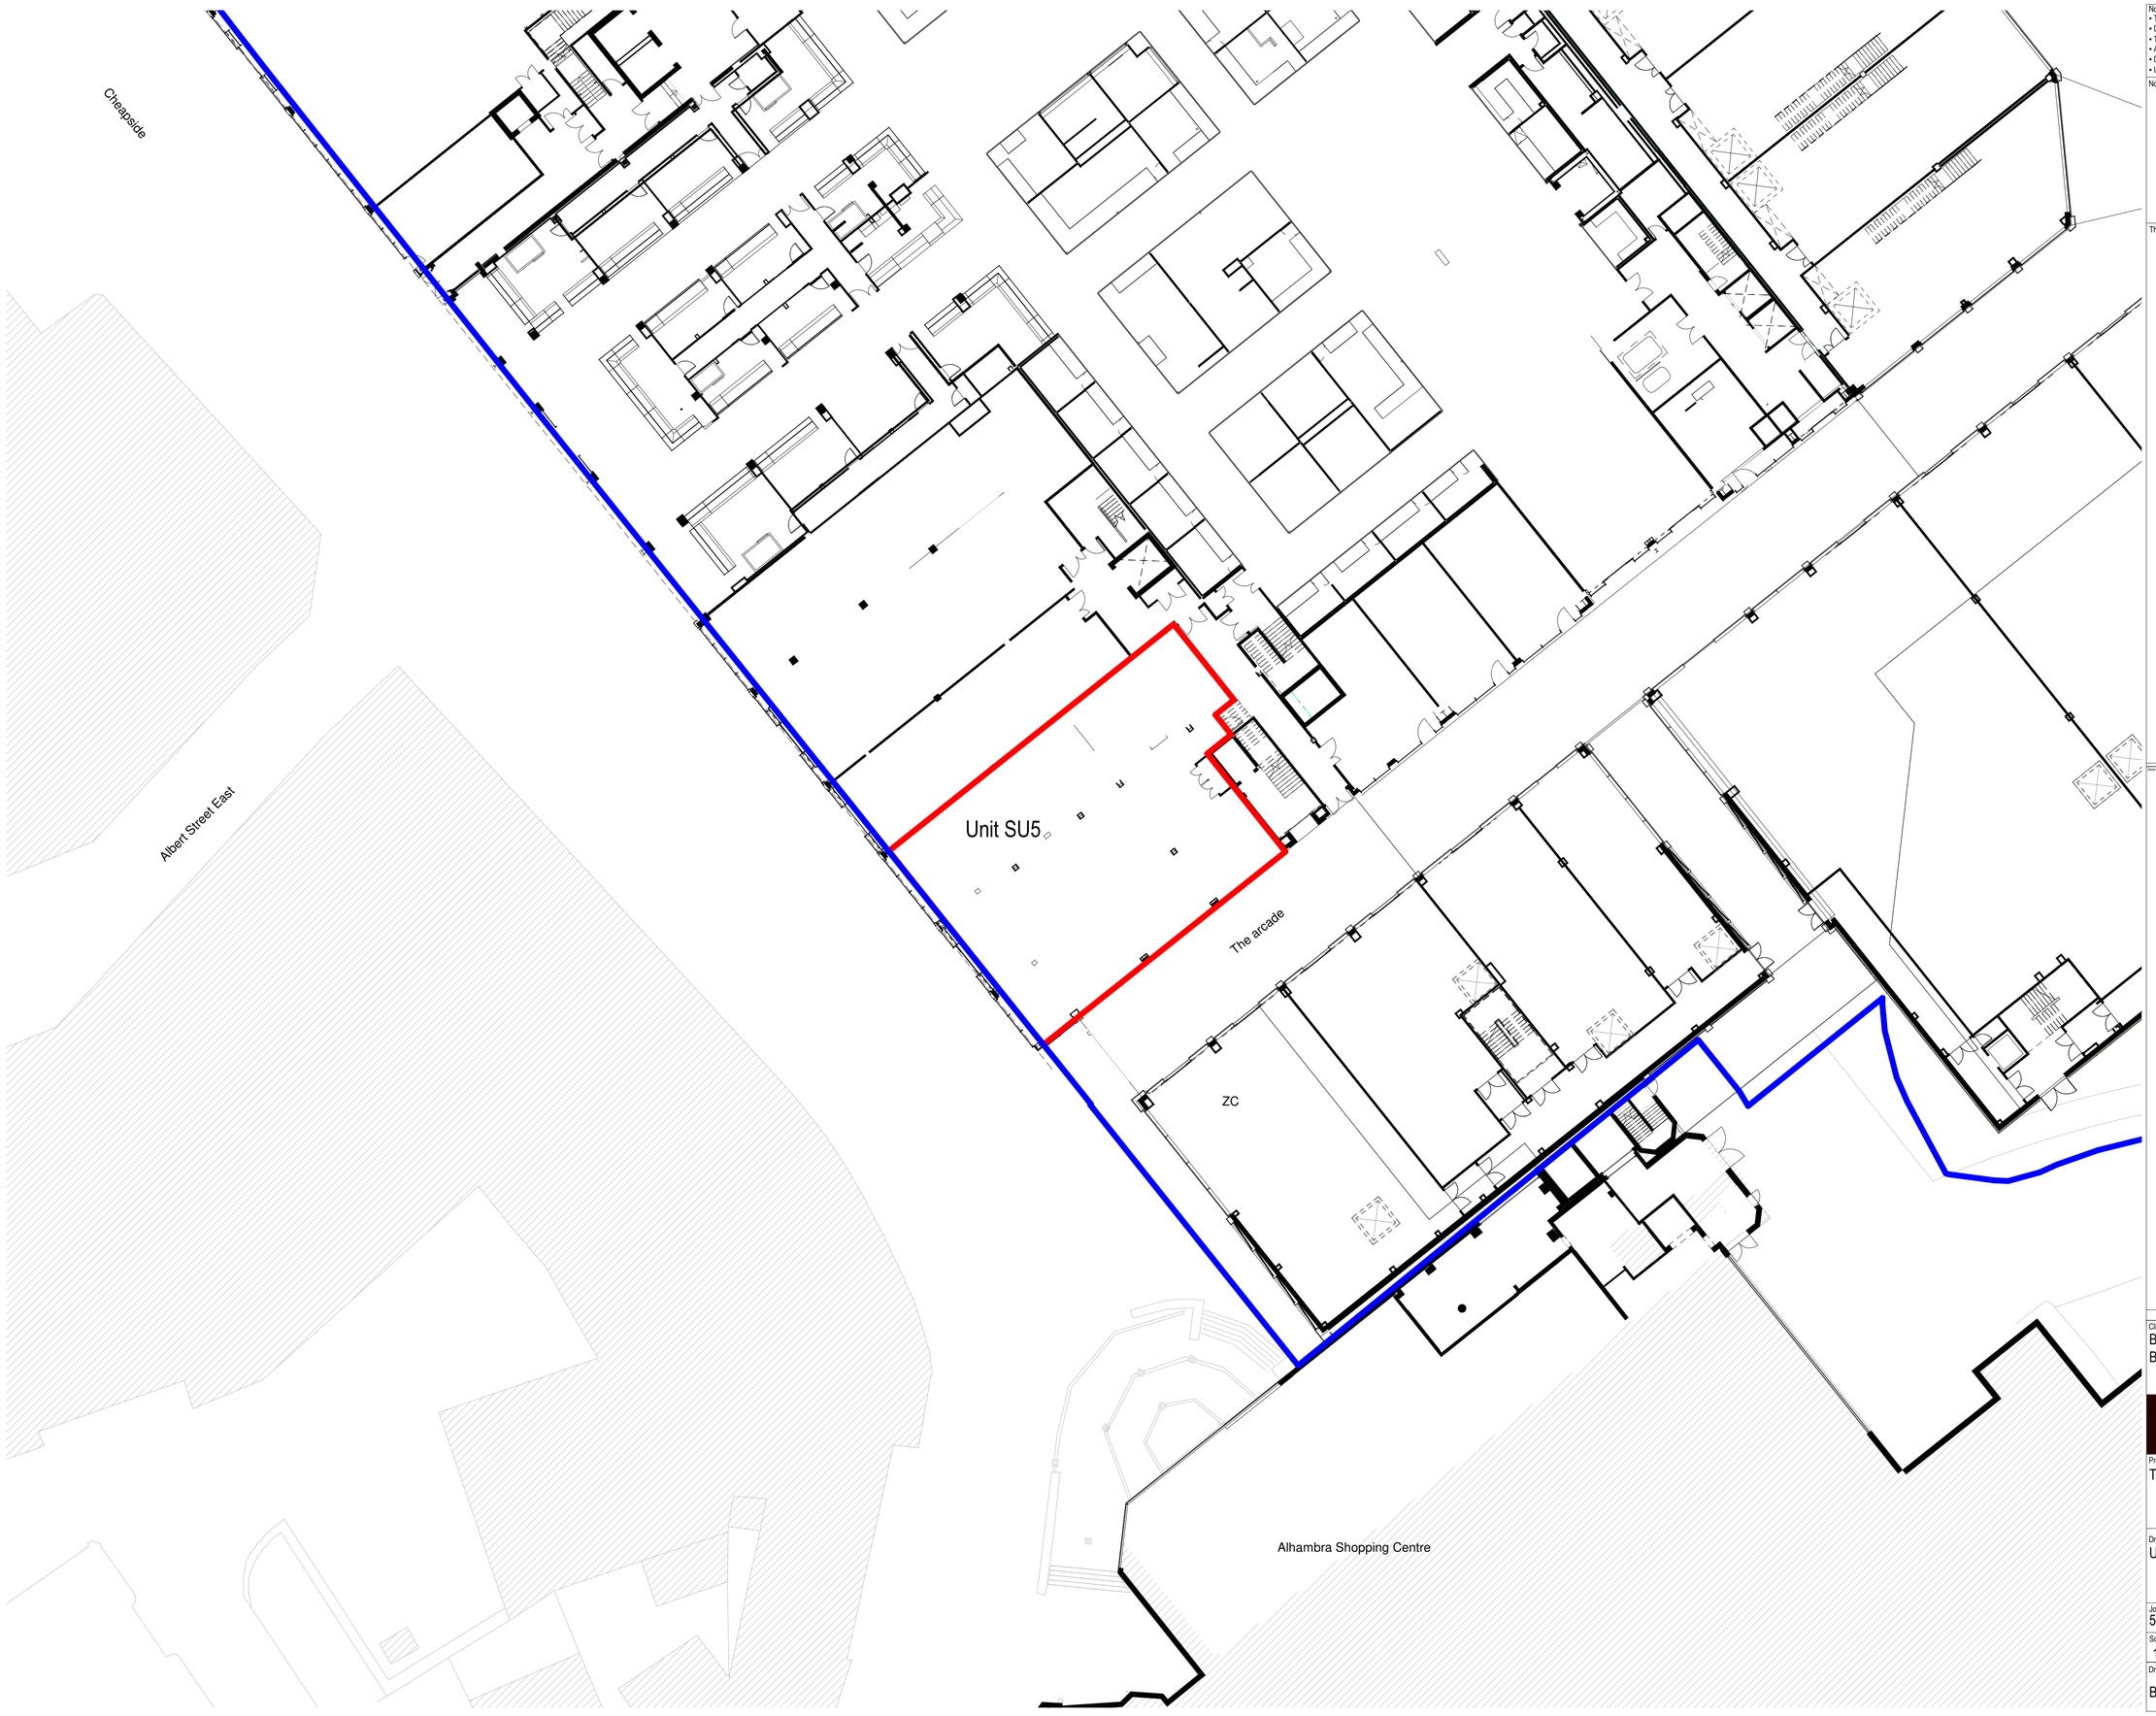


Notes:
- This drawing is copyright.
- Do not scale dimensions from this drawing.
- This drawing is to be read in conjunction with all other relevant drawings.
- All discrepancies on this drawing are to be reported to the architect.
- Do not modify any element of this drawing.
- Use drawing only for purpose(s) issued.

North Sign / Key Plan


0 4m 8m 12m 16m

1:200 Scale @ A1, 1:400 Scale @ A3

The following external model files are included within this drawing:

Planning application

BMBC The Glassworks Development

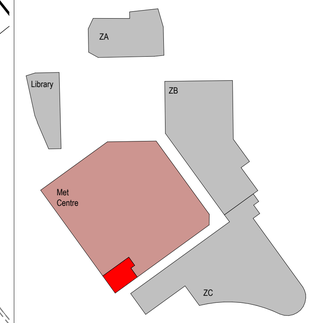

Rev	Date	Revision Notes	Dn	Rv
P0 1	15/03/19	Planning Issue	REB	RD

Client
Barnsley Metropolitan Borough Council

IBI Intelligence Buildings Infrastructure www.ibigroup.com

Project
The Glass Works, Barnsley

Drawing Title
Unit SU5 - Site Plan

Job Number	Drawing Originated Date	PAS 1192 Status Code
50727	25/02/2019	_
Scale@A1	Purpose	
1 : 200	PLANNING	

Drawing Number	Revision
BGW2-IBI-MC-GF-SP-A-F100-SU5-0002	P0 1