

Ramp Guardrail.
Wrought Iron painted to match front gates.
Spacing of balusters, handrail section, and height to comply with Building Regulations requirements.

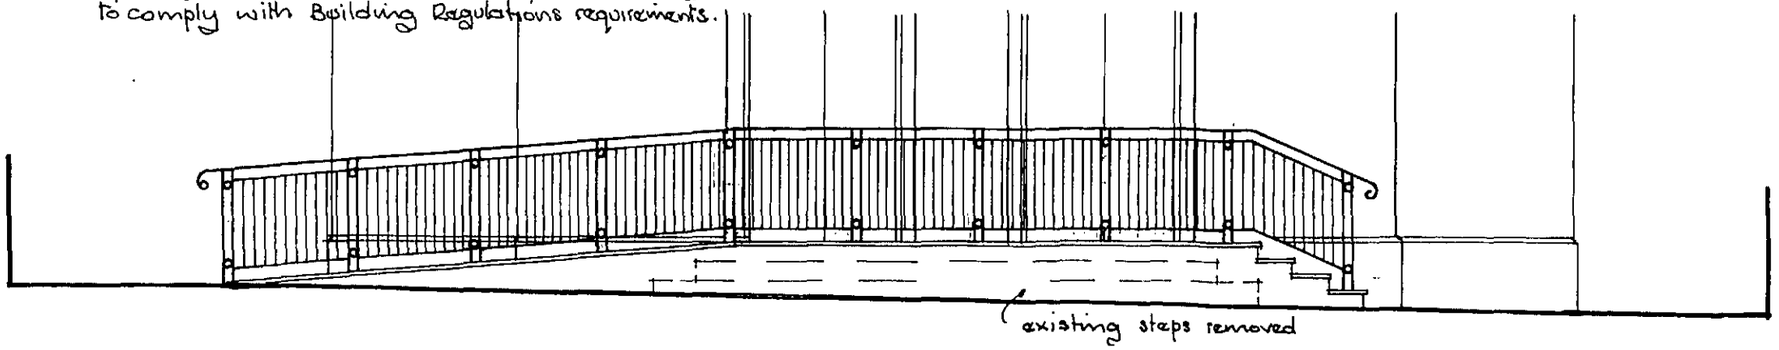

FRONT ELEVATION.

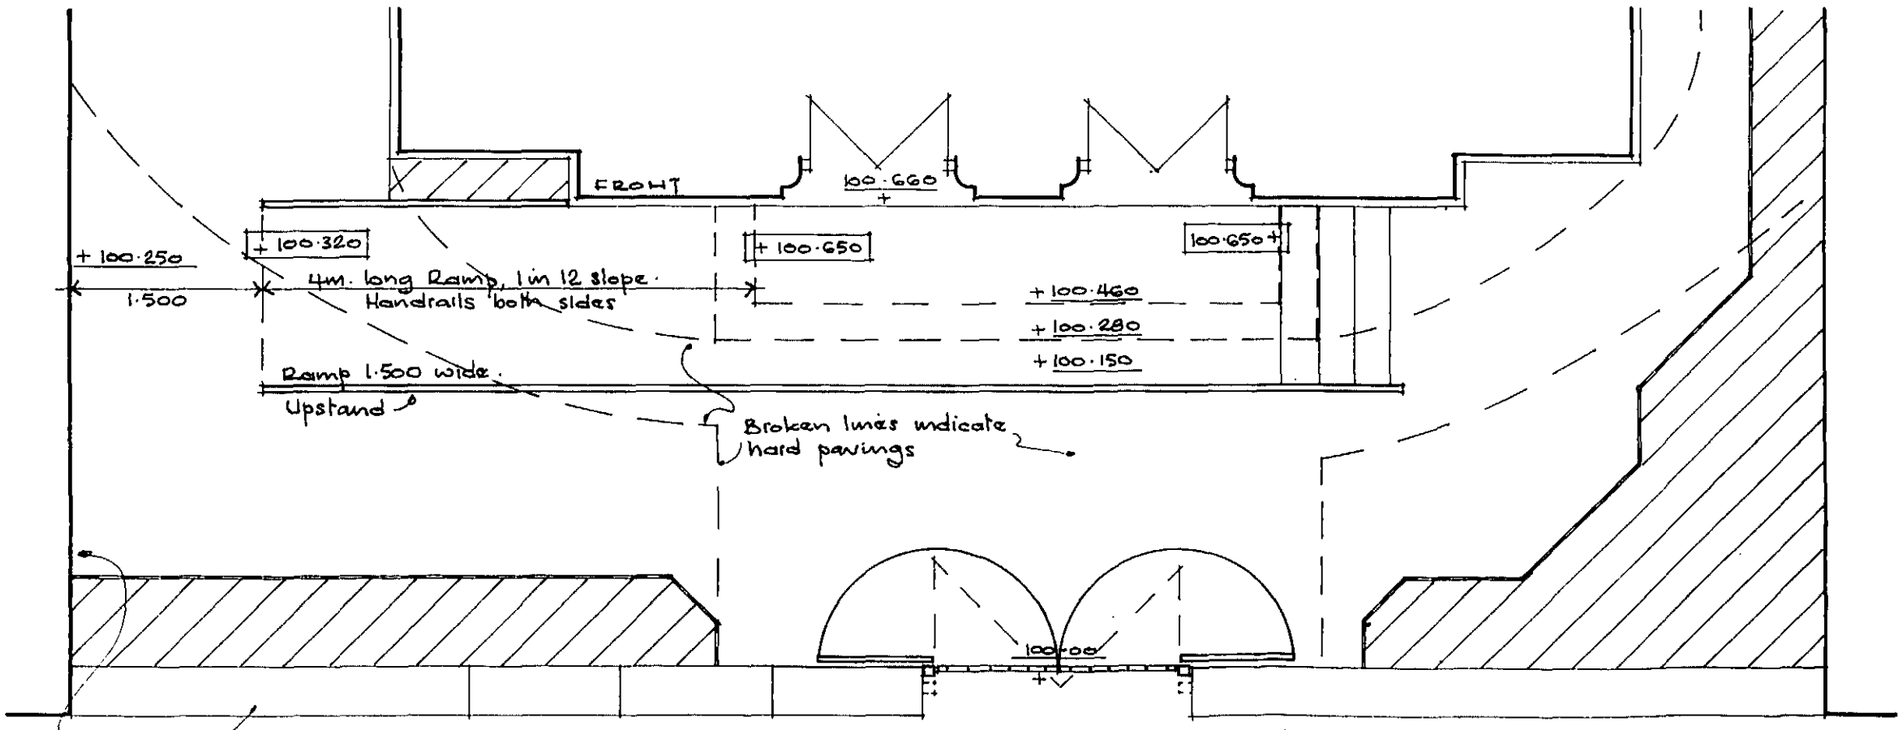

PROPOSED LAYOUT.

Existing gates / posts relocated and hinges modified to swing back to walls.
Retaining catch for gates fitted each side.

NOTES.

+ 100·00 Existing levels.

+100·00 Proposed levels.

Decorative Areas, mixture of shrubs, gravel, pebbles & coloured limestone.

Edging strips, level with hard pavings.

This drawing to be read in conjunction with drg. nr. 845/1.

MFB ASSOCIATES
11 Elmwood Close,
Walton, Wakefield, WF2 6LP.
Tel: 01924 - 257340.

PROJECT

RAMP TO FRONT:
MEASBRO DYKE EVANGELICAL CHURCH, DONCASTER ROAD, BARNSLEY.

TITLE

PROPOSED LAYOUT AND ELEVATIONS.

SCALE: 1:50


DATE: 10·3·10.

PROJECT No. 845


DRAWING No. 845/2

REVISION

NOTES.

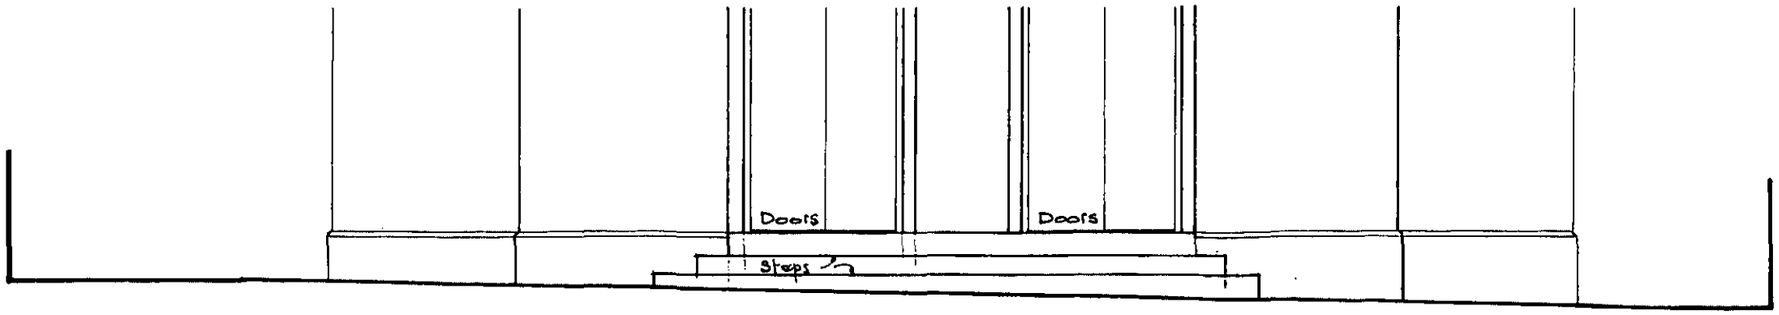

STEPS ELEVATION.

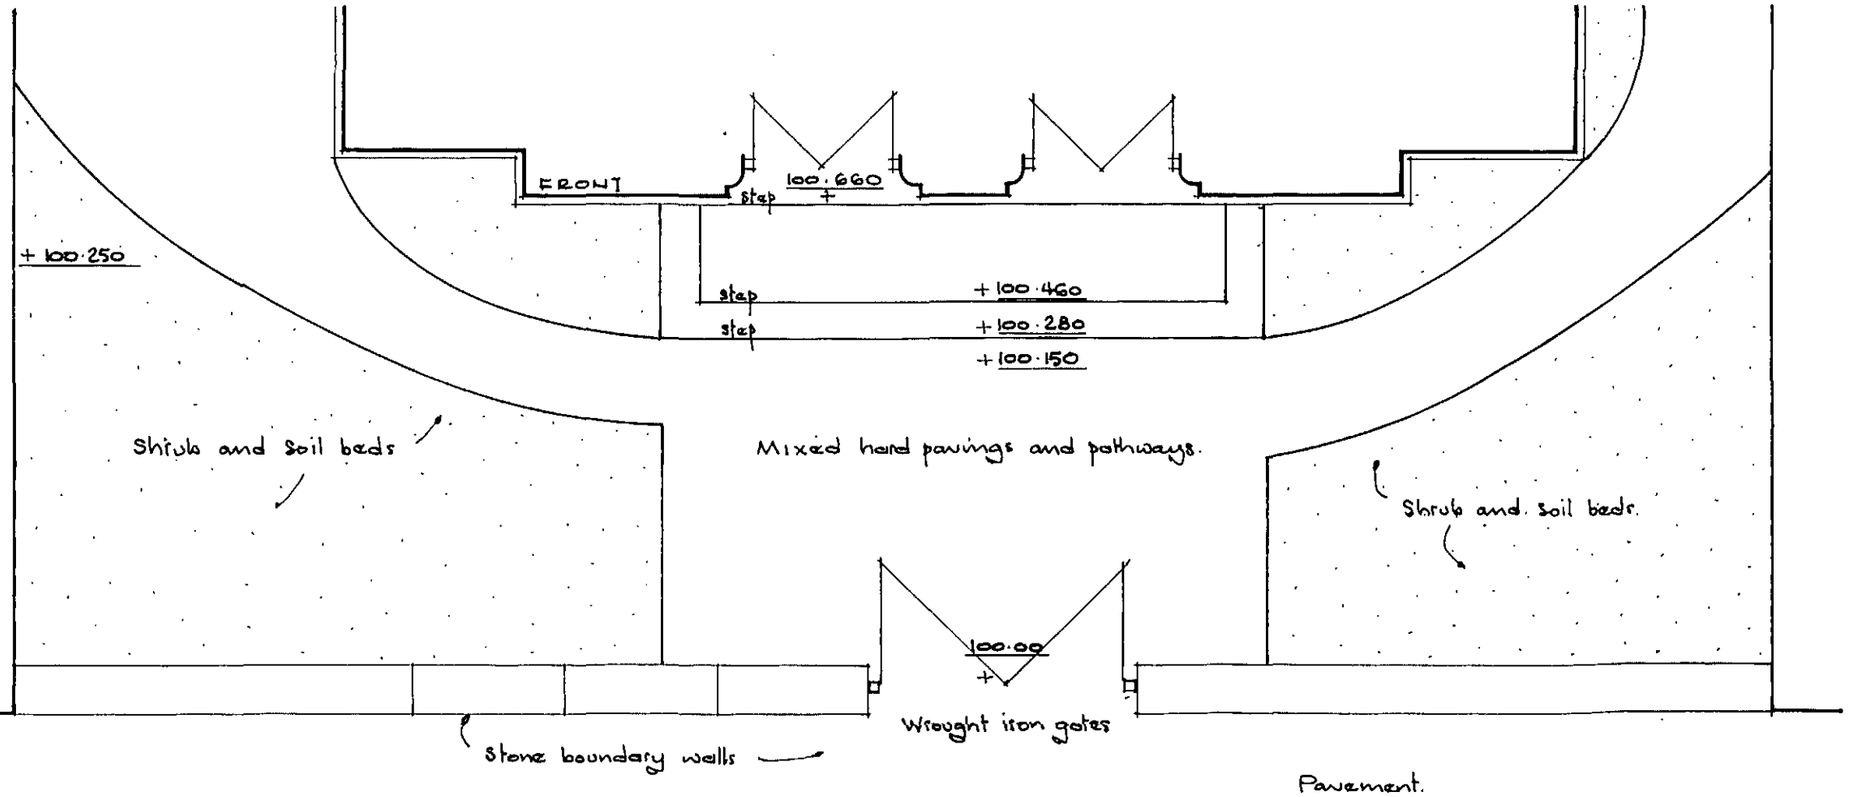

EXISTING LAYOUT.

This drawing to be read in conjunction with drg. nr. 845/2.

MFB ASSOCIATES
11 Elmwood Close,
Walton, Wakefield, WF2 6LP.
Tel: 01924 - 257340.

PROJECT

RAMP TO FRONT:
MEASBRO DYKE EVANGELICAL CHURCH, DONCASTER ROAD, BARNSLEY.

TITLE

EXISTING LAYOUT

SCALE : 1:50

DATE : 10.3.10.

PROJECT No. 845

DRAWING No. 845/1

REVISION