


| In all cases figured dimensions shall be taken in preference to scaled dimensions. All relevant dimensions shall be checked on site before any fabricated work is put in hand. | Revision | Date | No. |
|---|---|---|---|

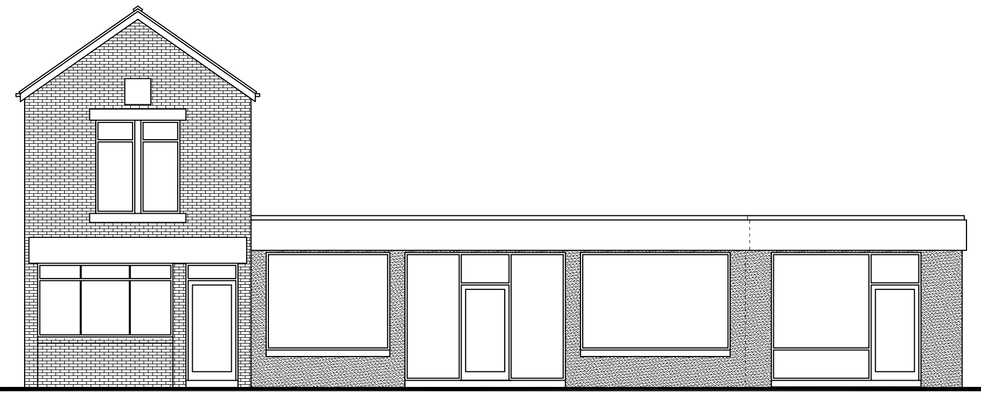

WEST ELEVATION - PROPOSED

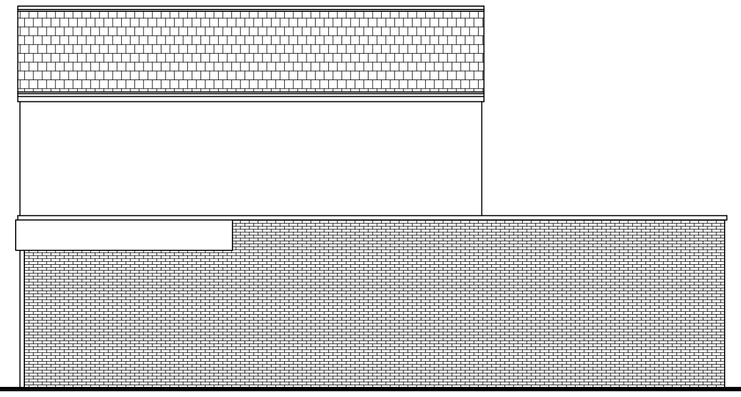

SOUTH ELEVATION - PROPOSED

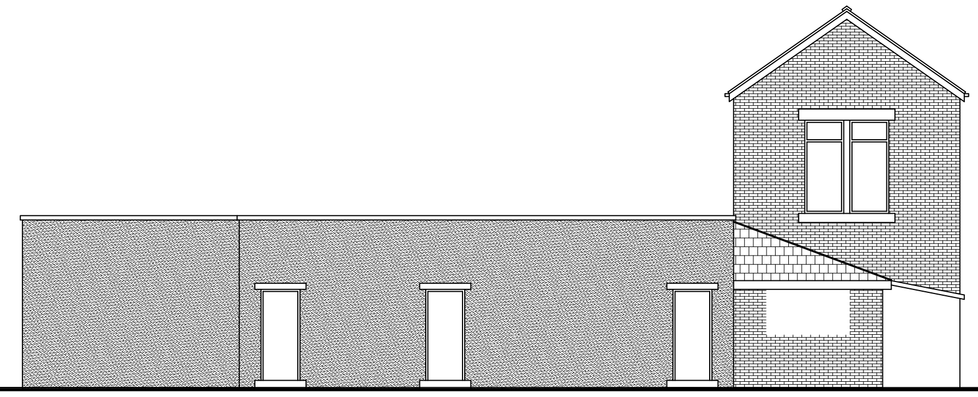

EAST ELEVATION - PROPOSED

MATERIALS TO CONSIST OF :-


WALLS TO BE BRICK AND RENDER TO MATCH EXISTING.

STONE HEADS, CILLS ETC. TO MATCH EXISTING.


FLAT ROOF TO MATCH EXISTING.

WINDOWS TO BE UPVC/POWDER COATED DOUBLE GLAZED TO MATCH EXISTING.


DOORS TO BE UPVC/COMPOSITE/ALUMINIUM WITH DOUBLE GLAZED PANELS.

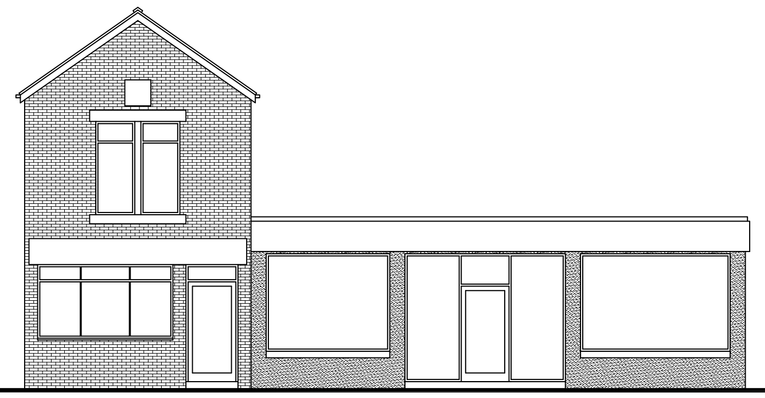


WEST ELEVATION - EXISTING

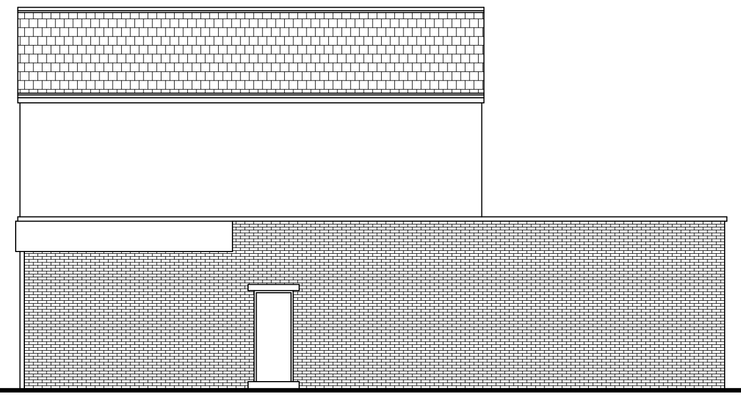


SOUTH ELEVATION - EXISTING

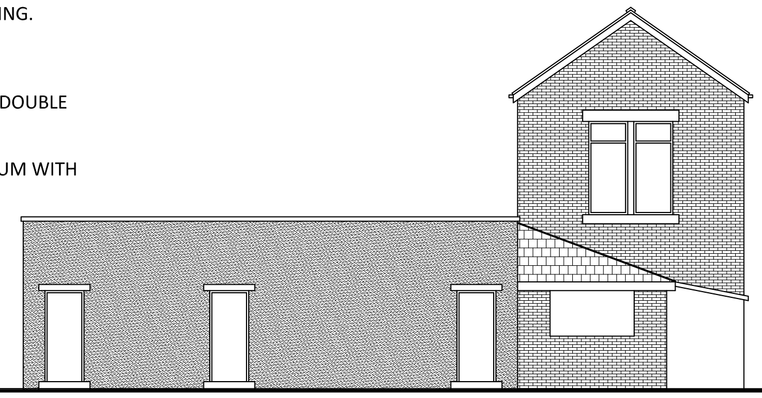


EAST ELEVATION - EXISTING

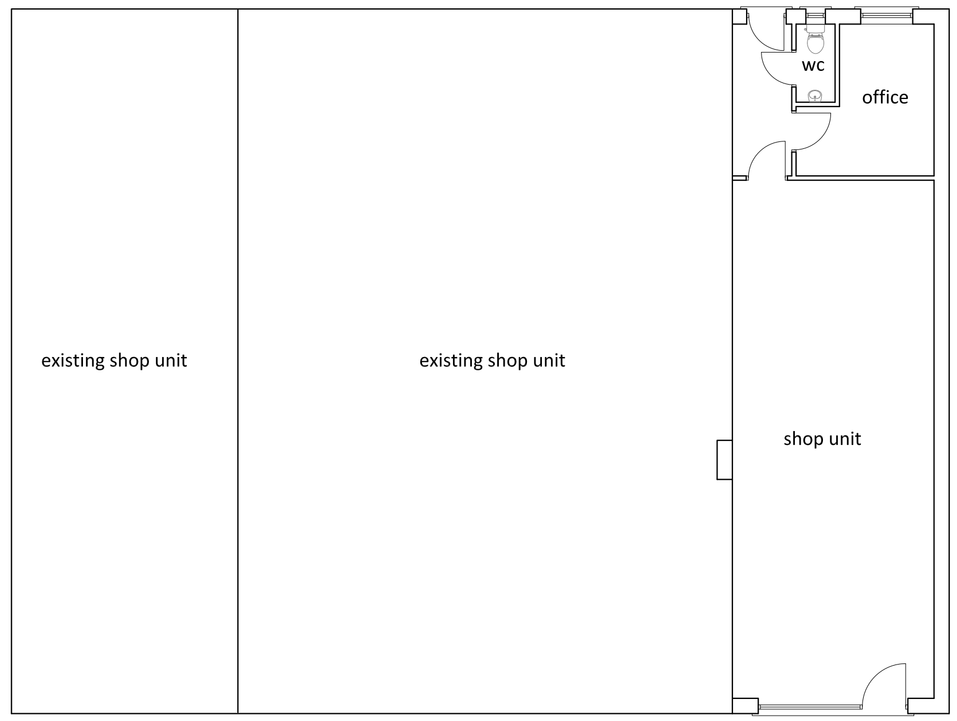

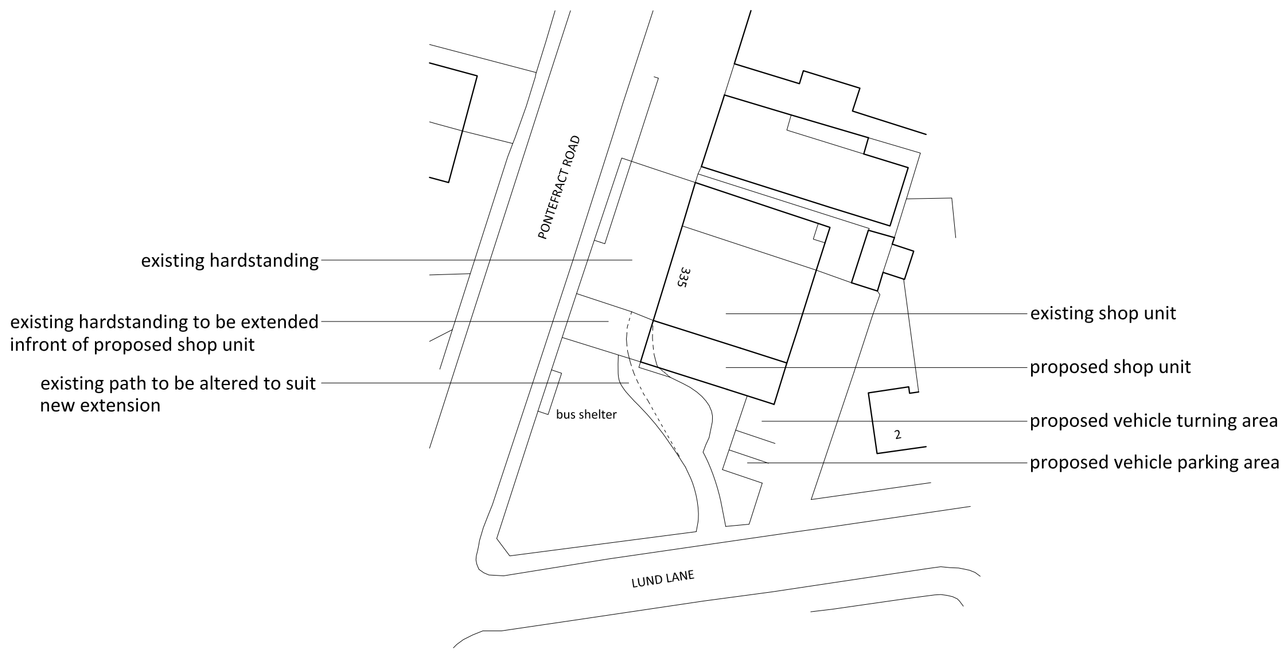
SITE PLAN 1:1500

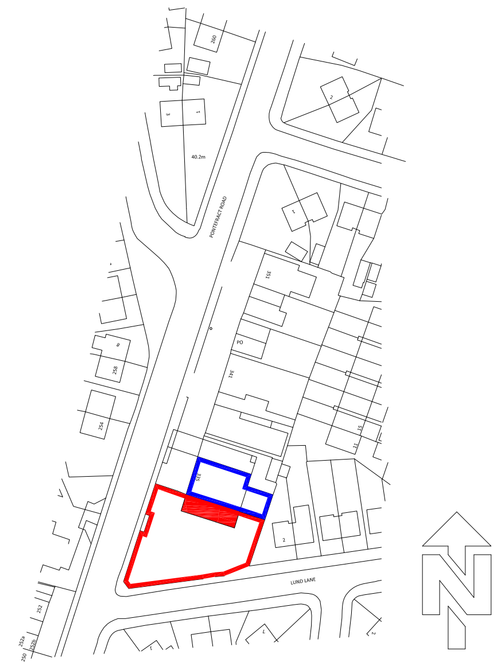

LOCATION PLAN 1:1250

Pickles Architecture
16 Church Lane, Brighouse. West Yorkshire. HD6 1AT
Tel: 01484 712386
Email:mail@picklesarchitecture.co.uk

# PROPOSED EXTENSION AT 335 PONTEFRACT ROAD, BARNSLEY. SOUTH YORKSHIRE.

| Drawing Title | Job No. | Sheet No. | Revisions |
|---|---|---|---|
| PLANNING DRAWING | N640 | 05 | |
| This drawing is copyright | Scale 1:100@A1 | Date 22/08/17 | Drawn NSH |