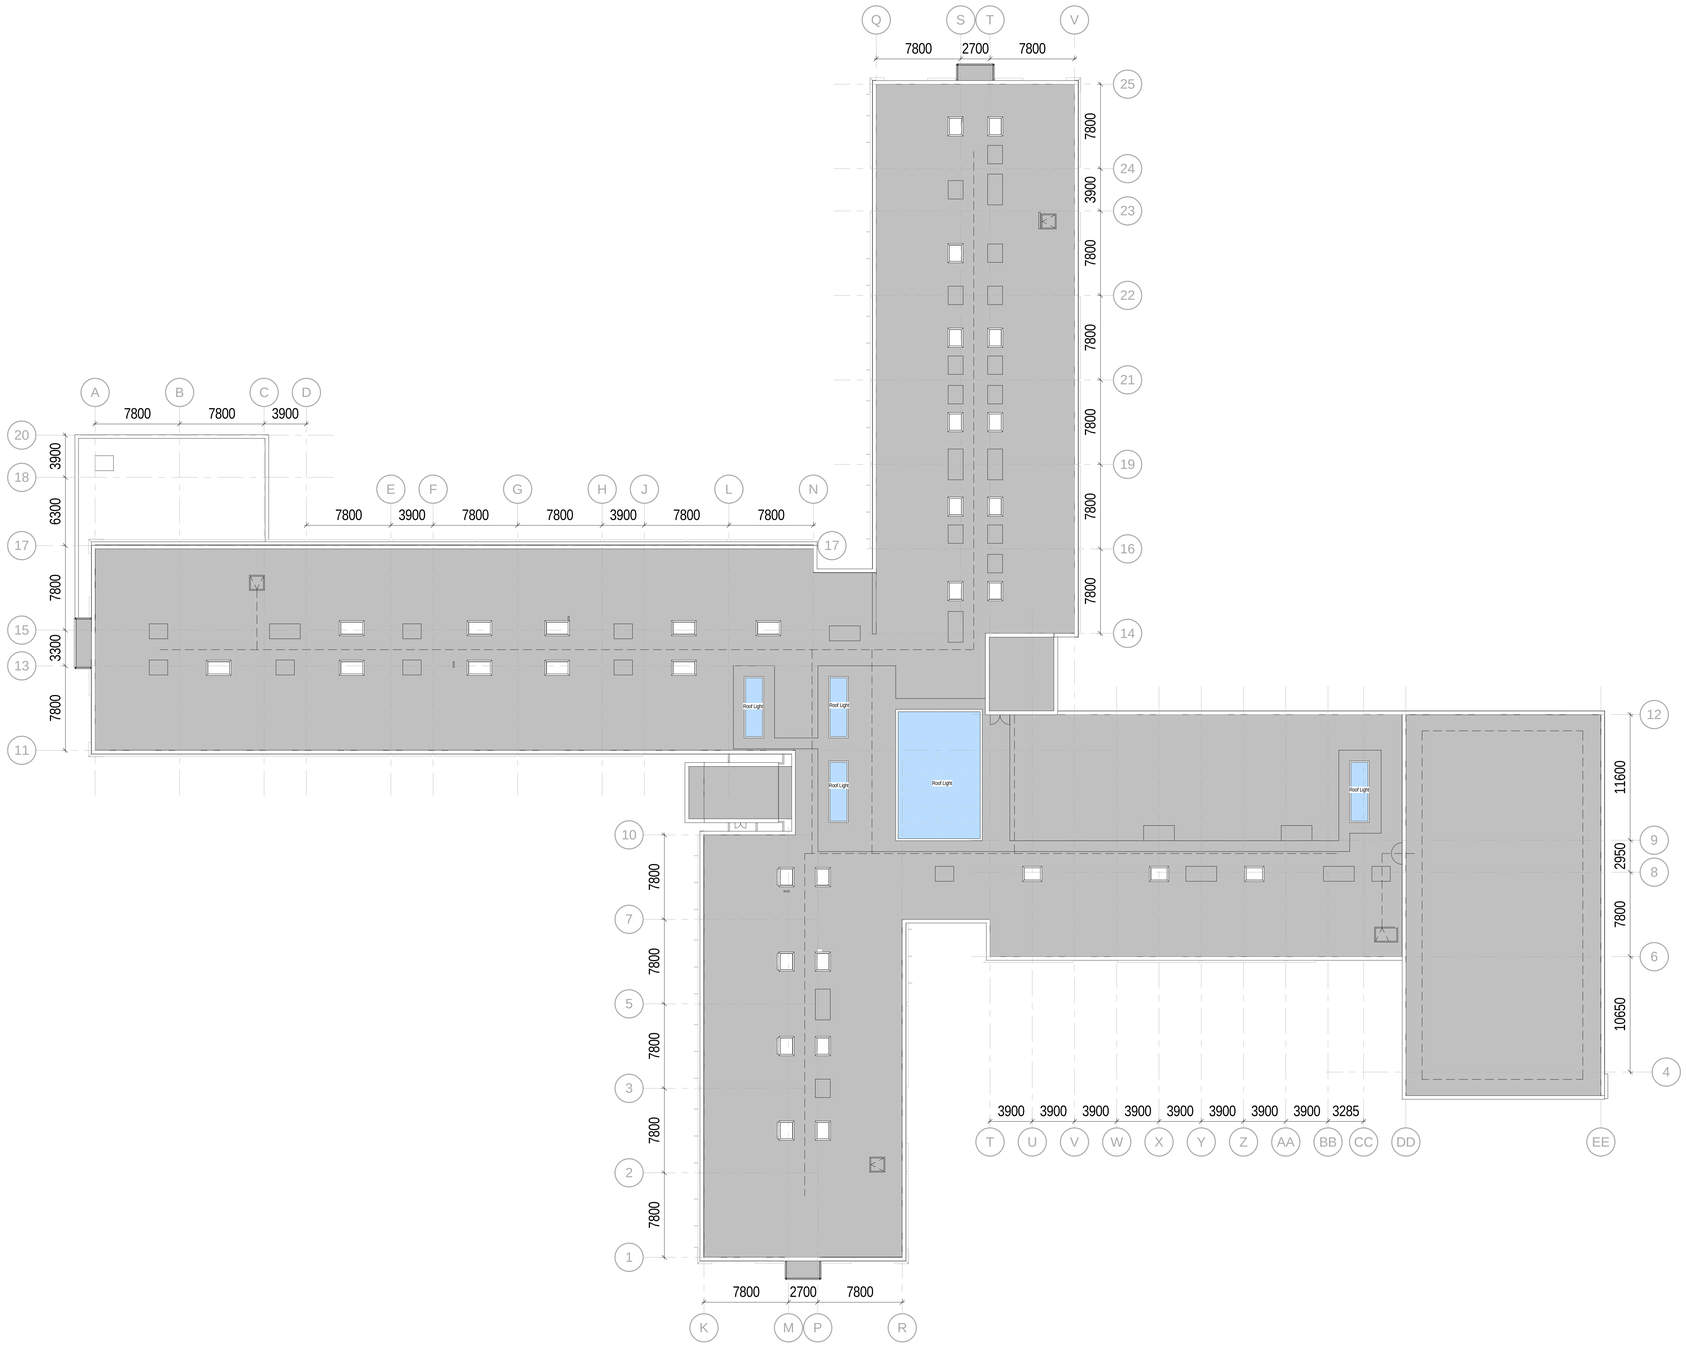


KEY

REV DATE DESCRIPTION

P01 02.06 2010 Issued for Comment
P02 04.06 2010 Issued for Comment
P03 07.06 2010 Stage 1 Issue
P04 09.06 2010 Issued for Comment
P05 13.07 2010 Issued for Planning.
P06 15.07.2010 Revised following direction to extend East wing by 1m.
P07 16.07.2010 Addition of AHU, HRU and Extract Fans as of Arups drawing BP4l-MIC-ARUDR-50-BW-RF-5009 P2.
P08 19.07.2010 Revised to put extension between BB & CC grids.
P09 06.08.2010 Issued for planning.

Barnsley Partnership For Learning

LAING O'ROURKE

NOTE

1. Do not scale from this drawing.
2. All dimensions to be checked on site by the contractor and such dimensions to be his responsibility.
3. Report all drawing errors, omissions and discrepancies to the architect.
4. This document may be issued in an uncontrolled CAD format to enable others to use it as background information to make alterations and/or additions. In that instance the file will be accompanied by a PDF version. It is for those making such alterations and additions to ensure that they make use of current background information. AHMM LLP accepts no liability for any such alterations or additions to the background information or arising out of changes to background information which occur prior to alterations of additions being made.

LOCATION

ALLFORD HALL MONAGHAN MORRIS

ARCHITECTS LLP
2ND FLOOR, BLOCK C, 5-23 OLD STREET LONDON EC1V 9HL
TEL 020 7251 5261 FAX 020 7251 5123 WEB WWW.AHMM.CO.UK

job title
Joint ALC Barnsley

drawing title / location
Roof plan

drawn by	checked	scale	status
MA	**AW**	**1 : 200 @ A0**	**PRELIMINARY**

project	school	originator	drawing type	CiSFB Code	zone	level	number	revision
BP4L_MIC_AHM_DR_04_BW_RF_013								P09