
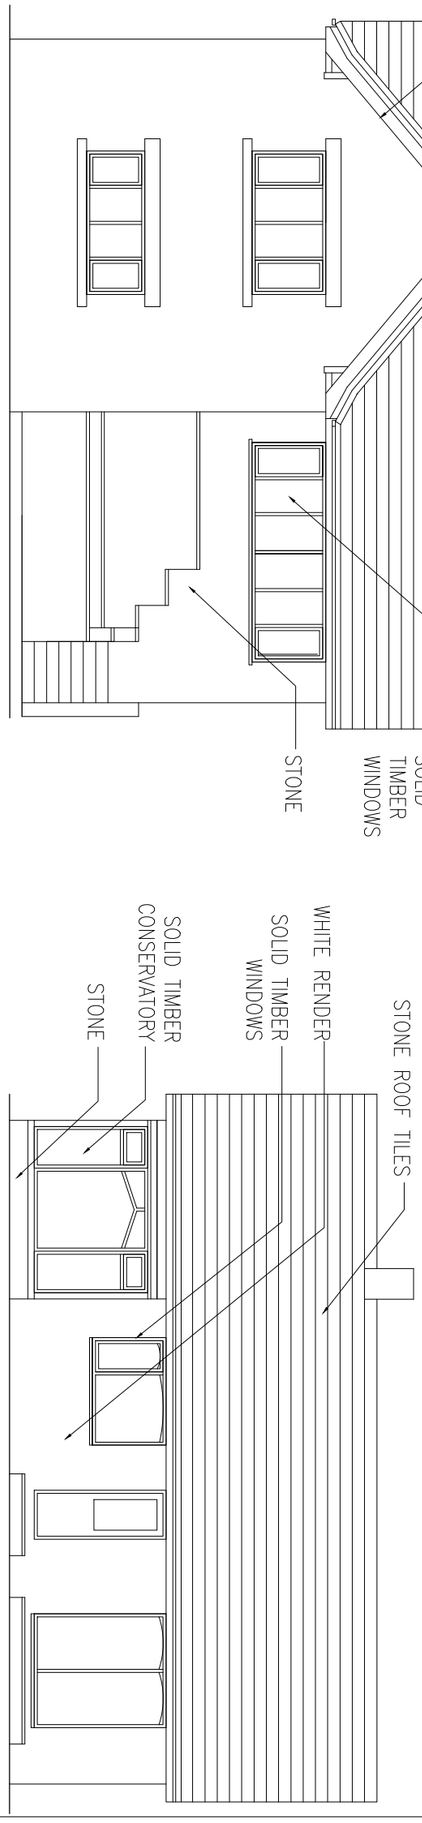


REAR ELEVATION SCALE 1:100 @A3

FRONT ELEVATION SCALE 1:100 @A3

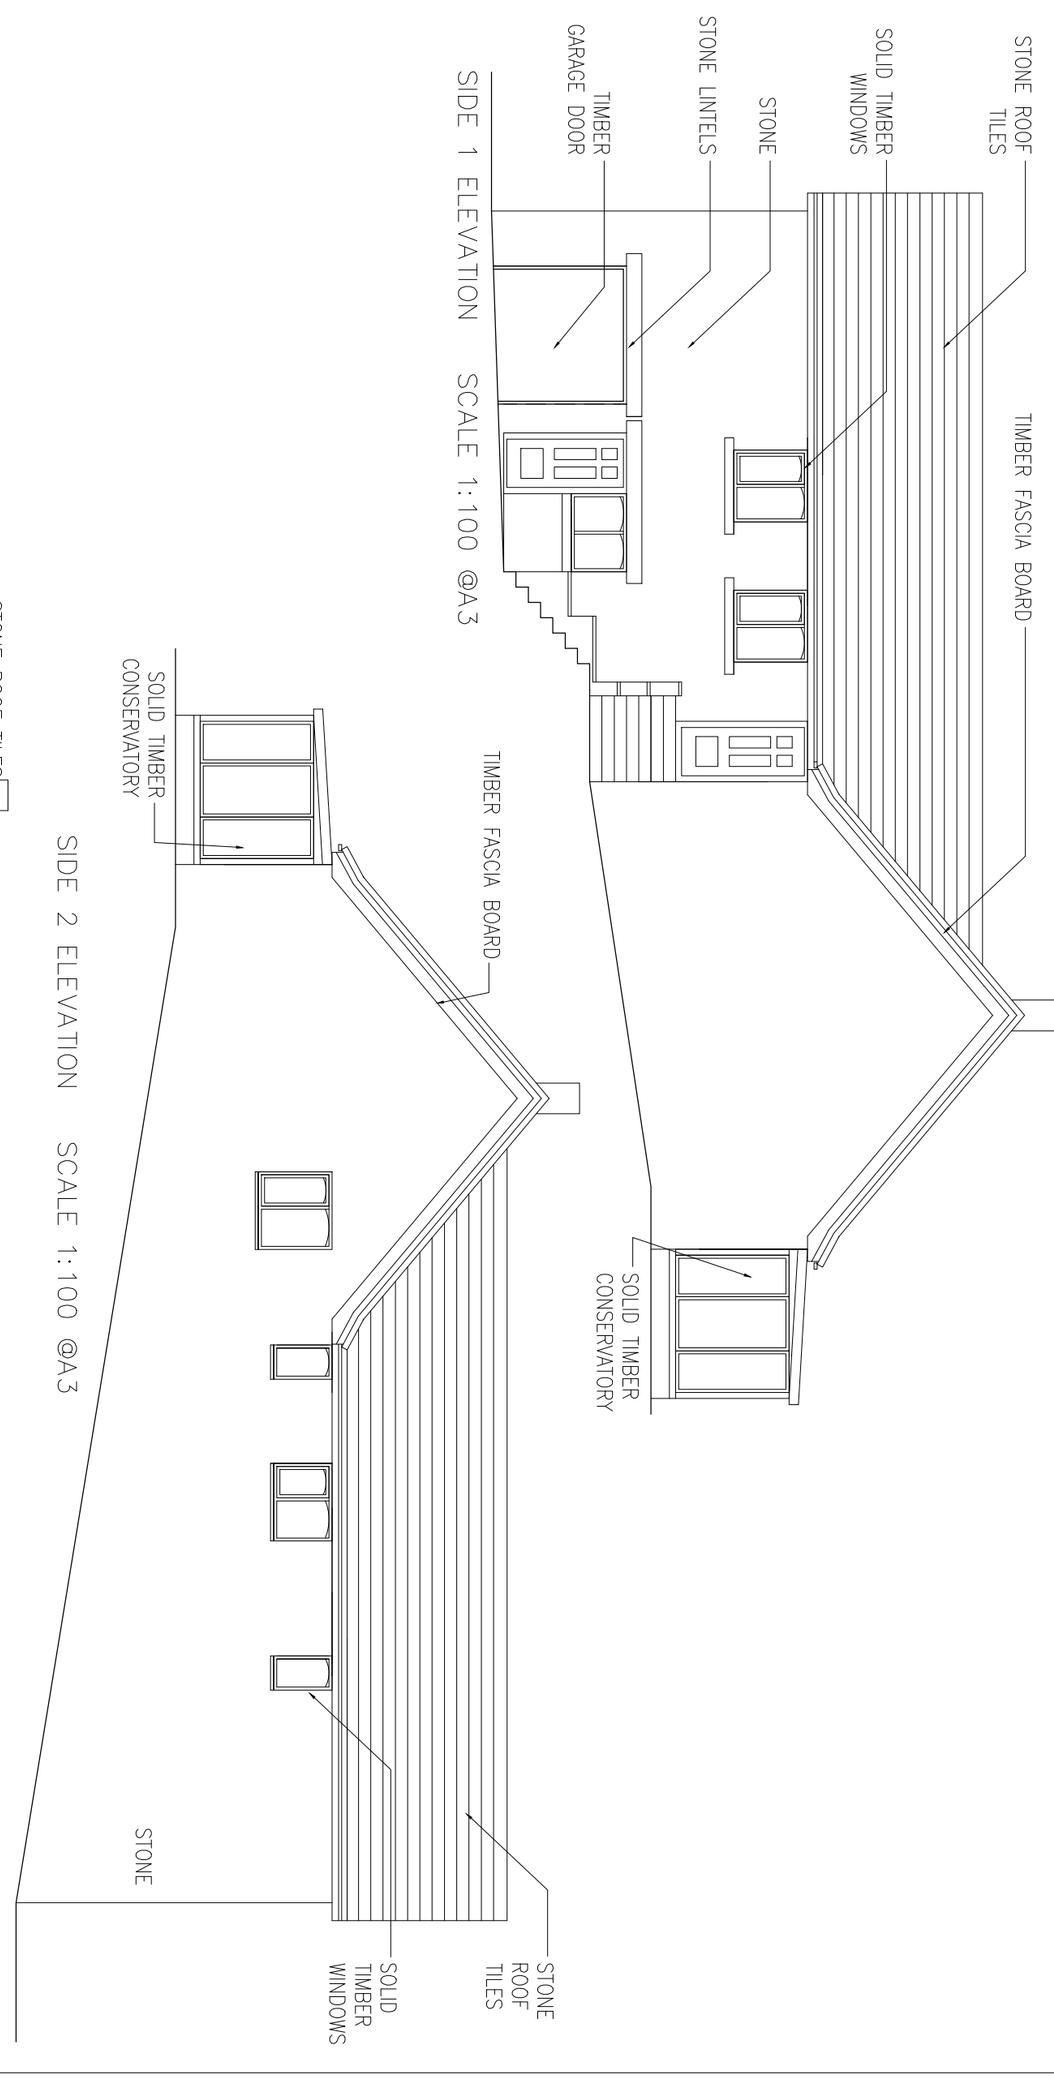

SIDE 2 ELEVATION SCALE 1:100 @A3

SIDE 1 ELEVATION SCALE 1:100 @A3

client M ROBERTSON & C LOVELADY

project 268 BARNSLEY ROAD, HOYLANDSWAINE, SHEFFIELD S36 7JA

title EXISTING ELEVATIONS

drawing no A14-165-03 revision X

scale 1:100@A3 date drawn 15/01/2015

SPACE studio

RIBA Chartered Practice

18 Mylor Road
Sheffield
S11 7PF

Telephone +44 (0) 114 263 1762

Revision X date drawn 15/01/2015 Drawn By AMA

Comments FIRST ISSUE